

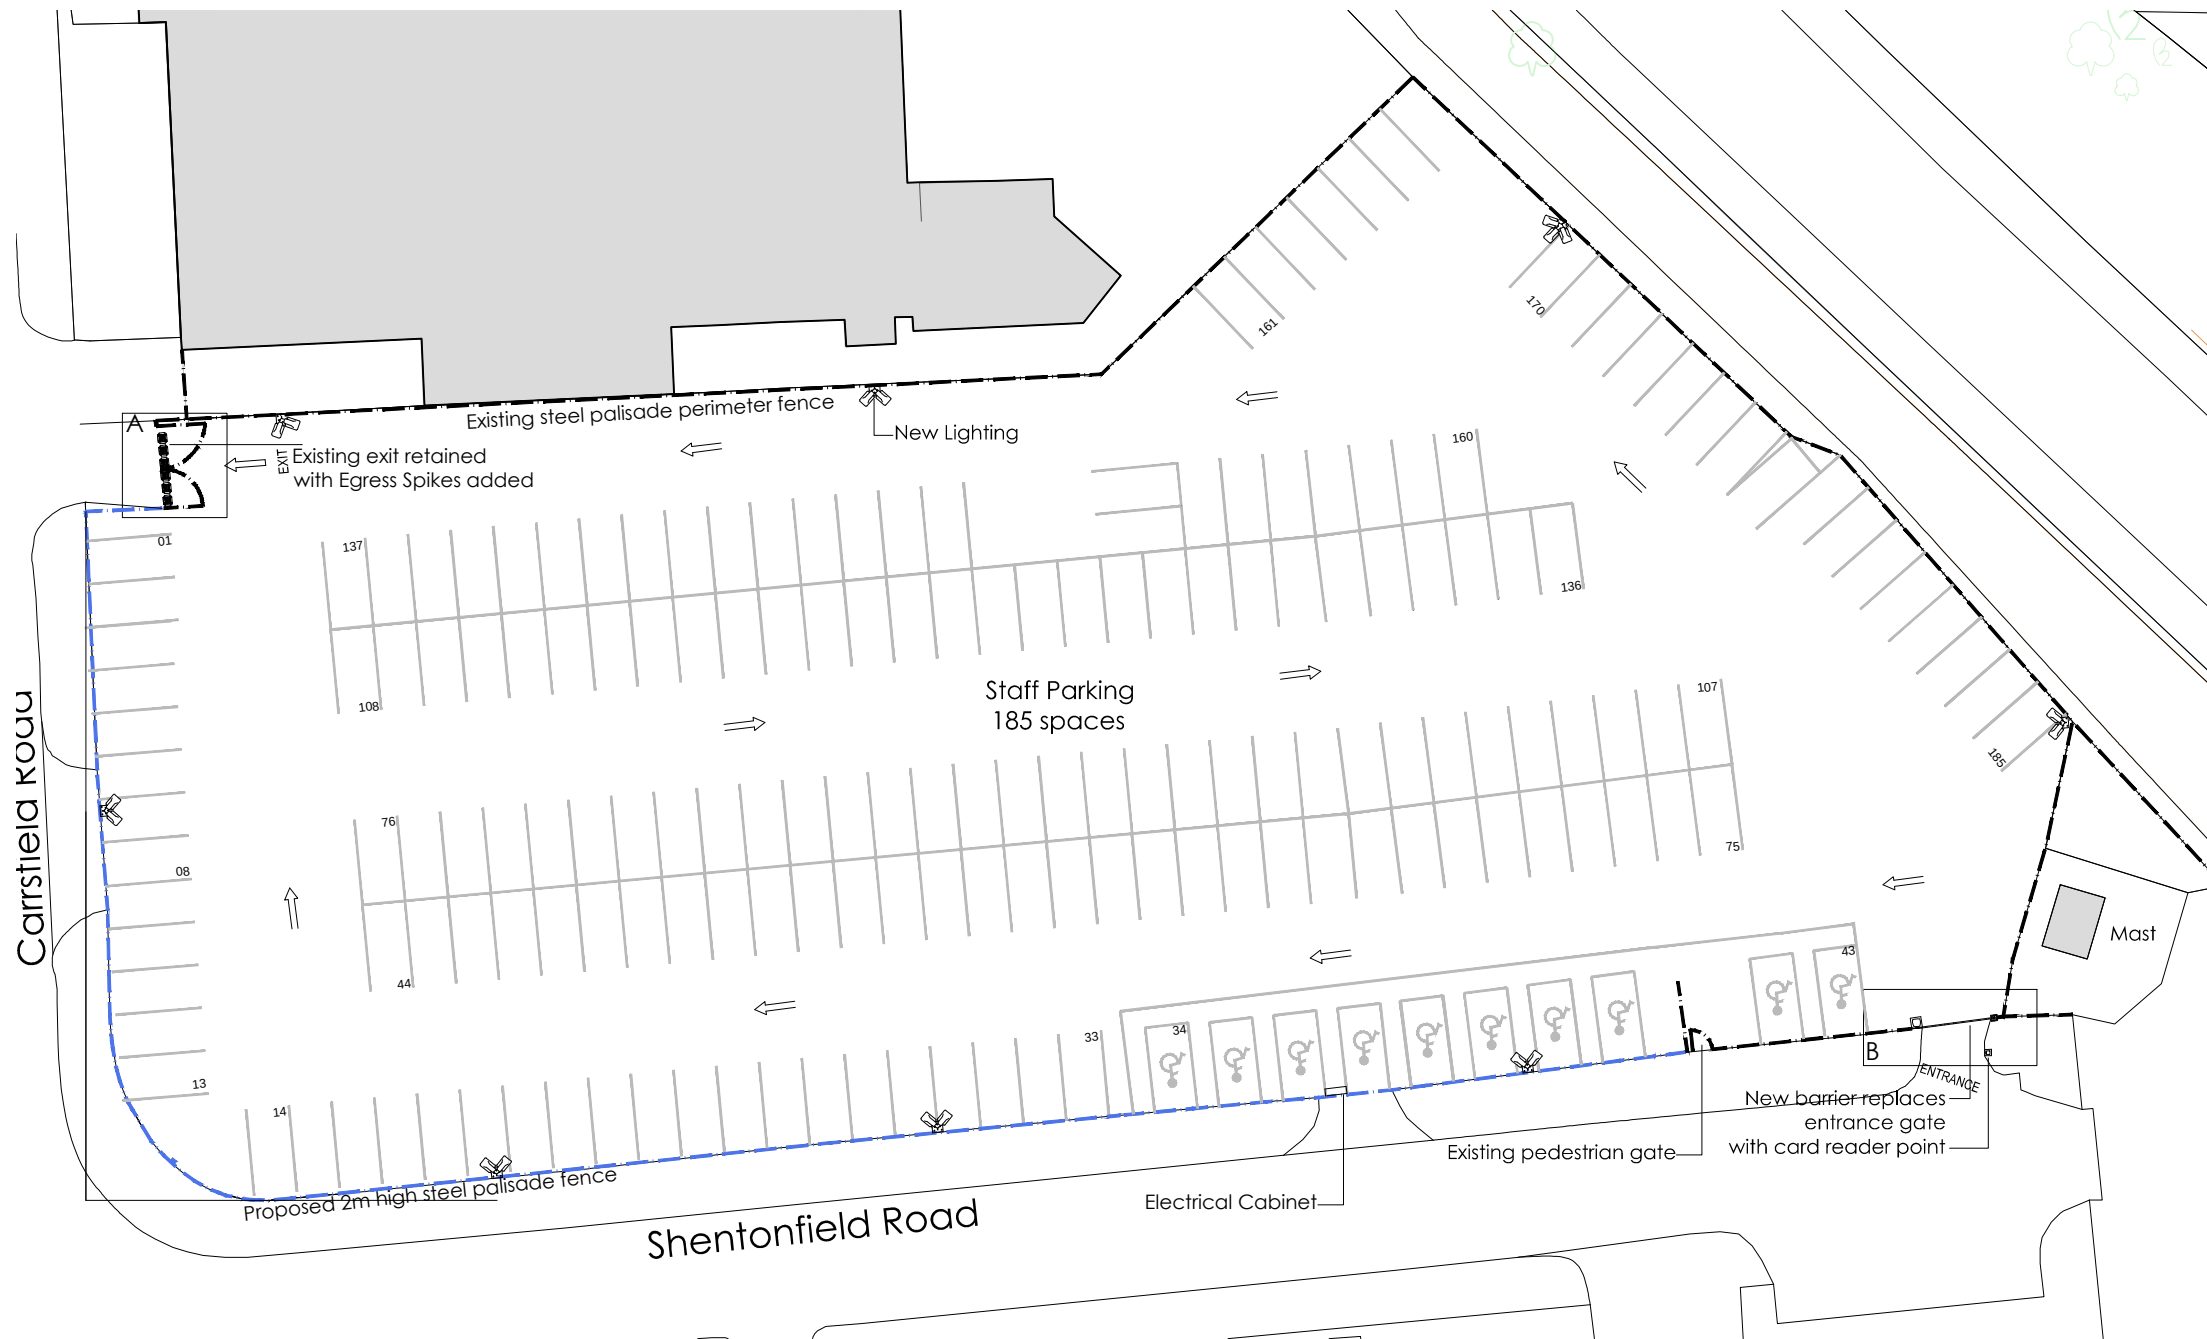
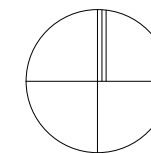
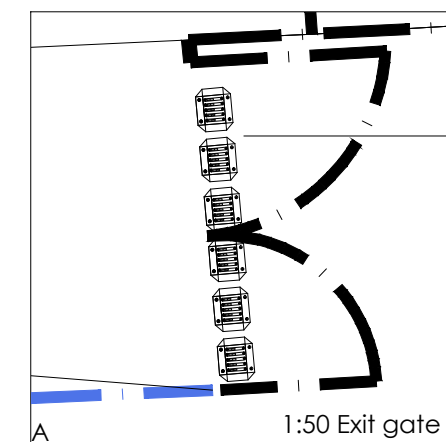
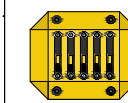


NORTH

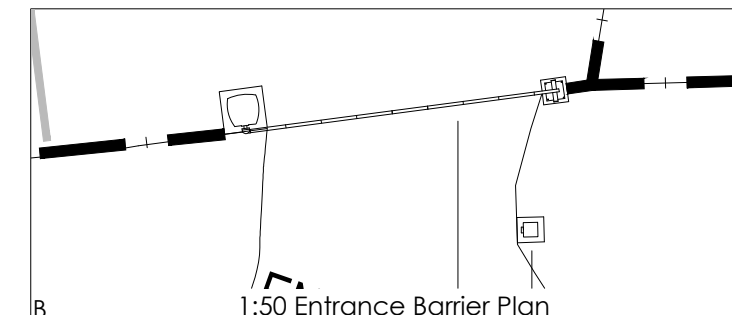

1:20 Detail Egress Spike

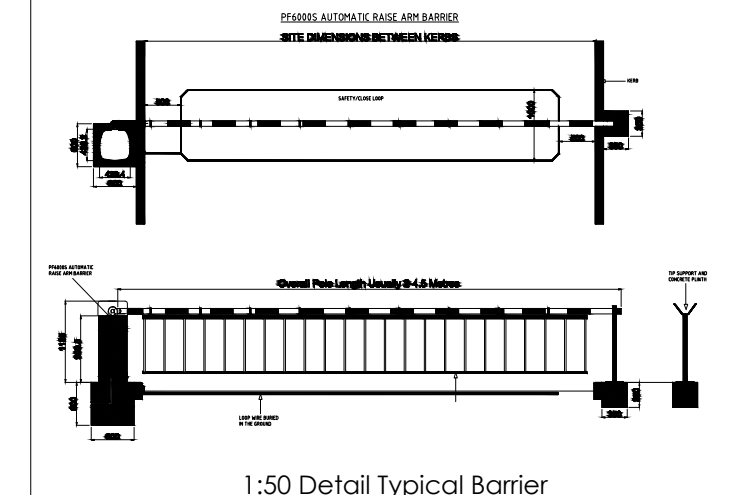

Typical Palisade Fence as Proposed

client:	project:	drawing:
EDAM GROUP LIMITED	SHENTONFIELD ROAD SHARSTON	PROPOSED PLAN
project no:	drawing no:	revision:
7051	P-02	JH
checked:	date:	scale @ A3
	01.03.18	1:200

street design partnership
architecture urban design interiors



16 brewery yard deva centre trinity way salford m3 7ab t:0161 834 7262 f:0161 834 7112 e:info@street-design.net