

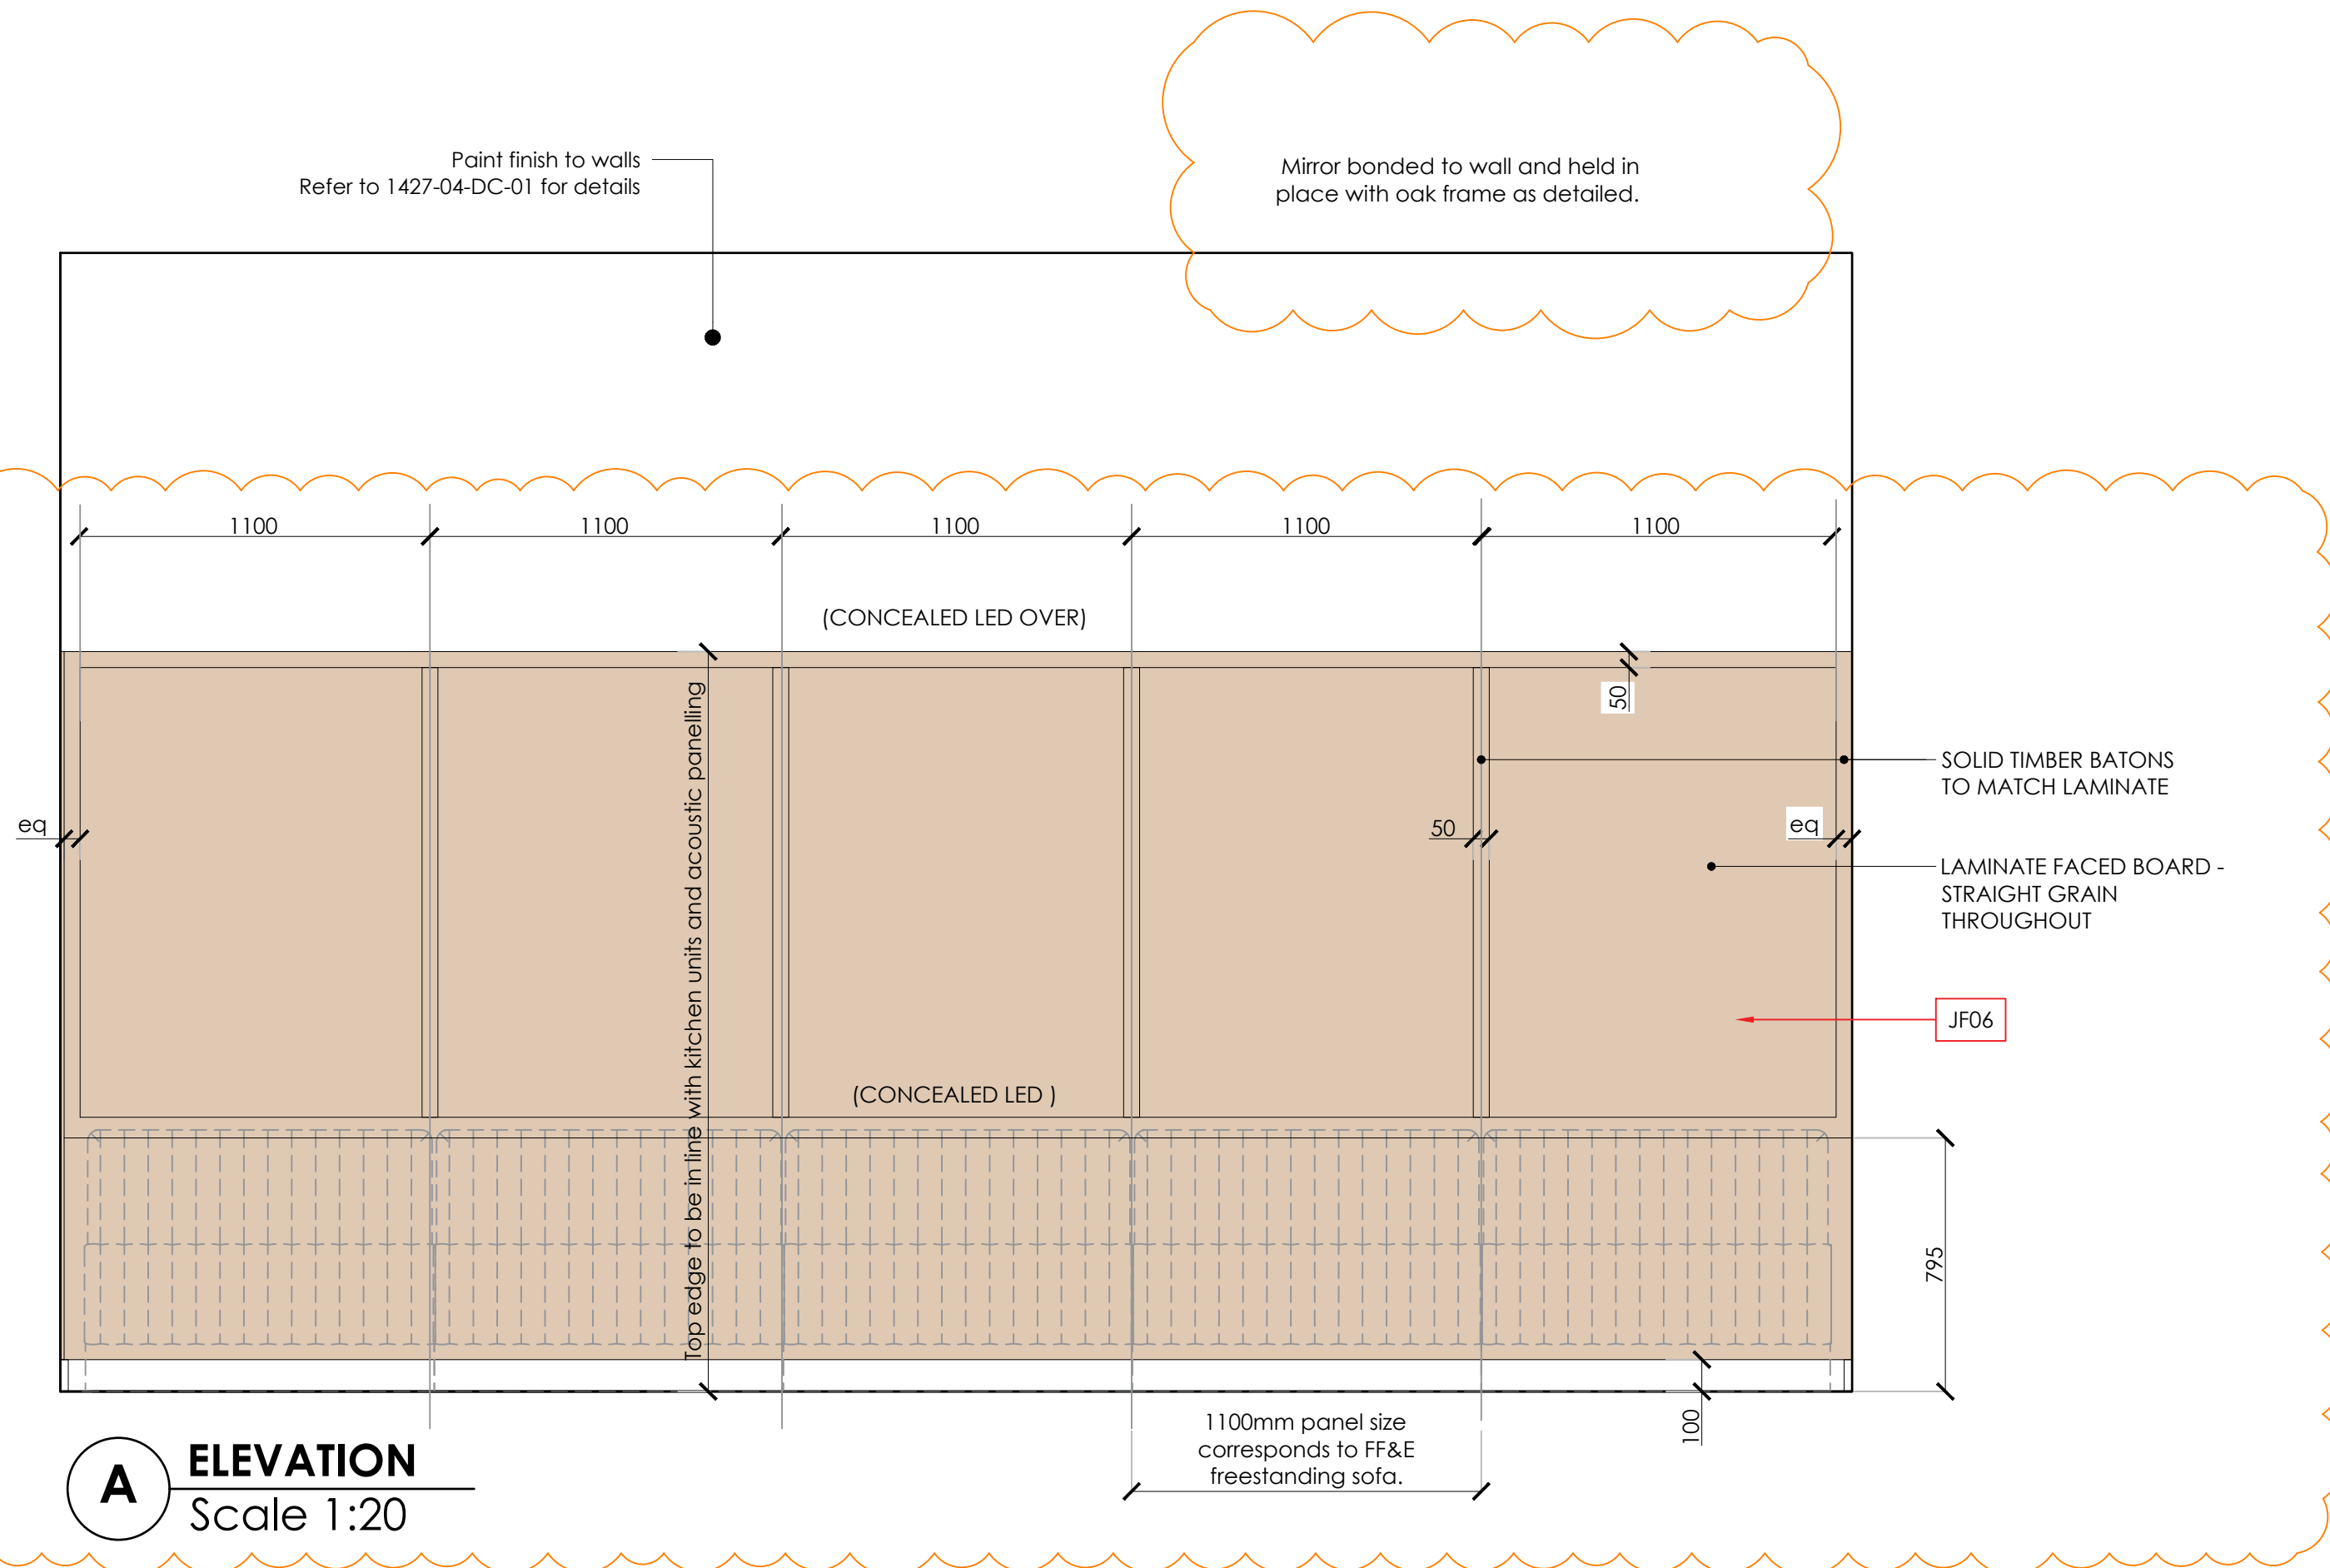
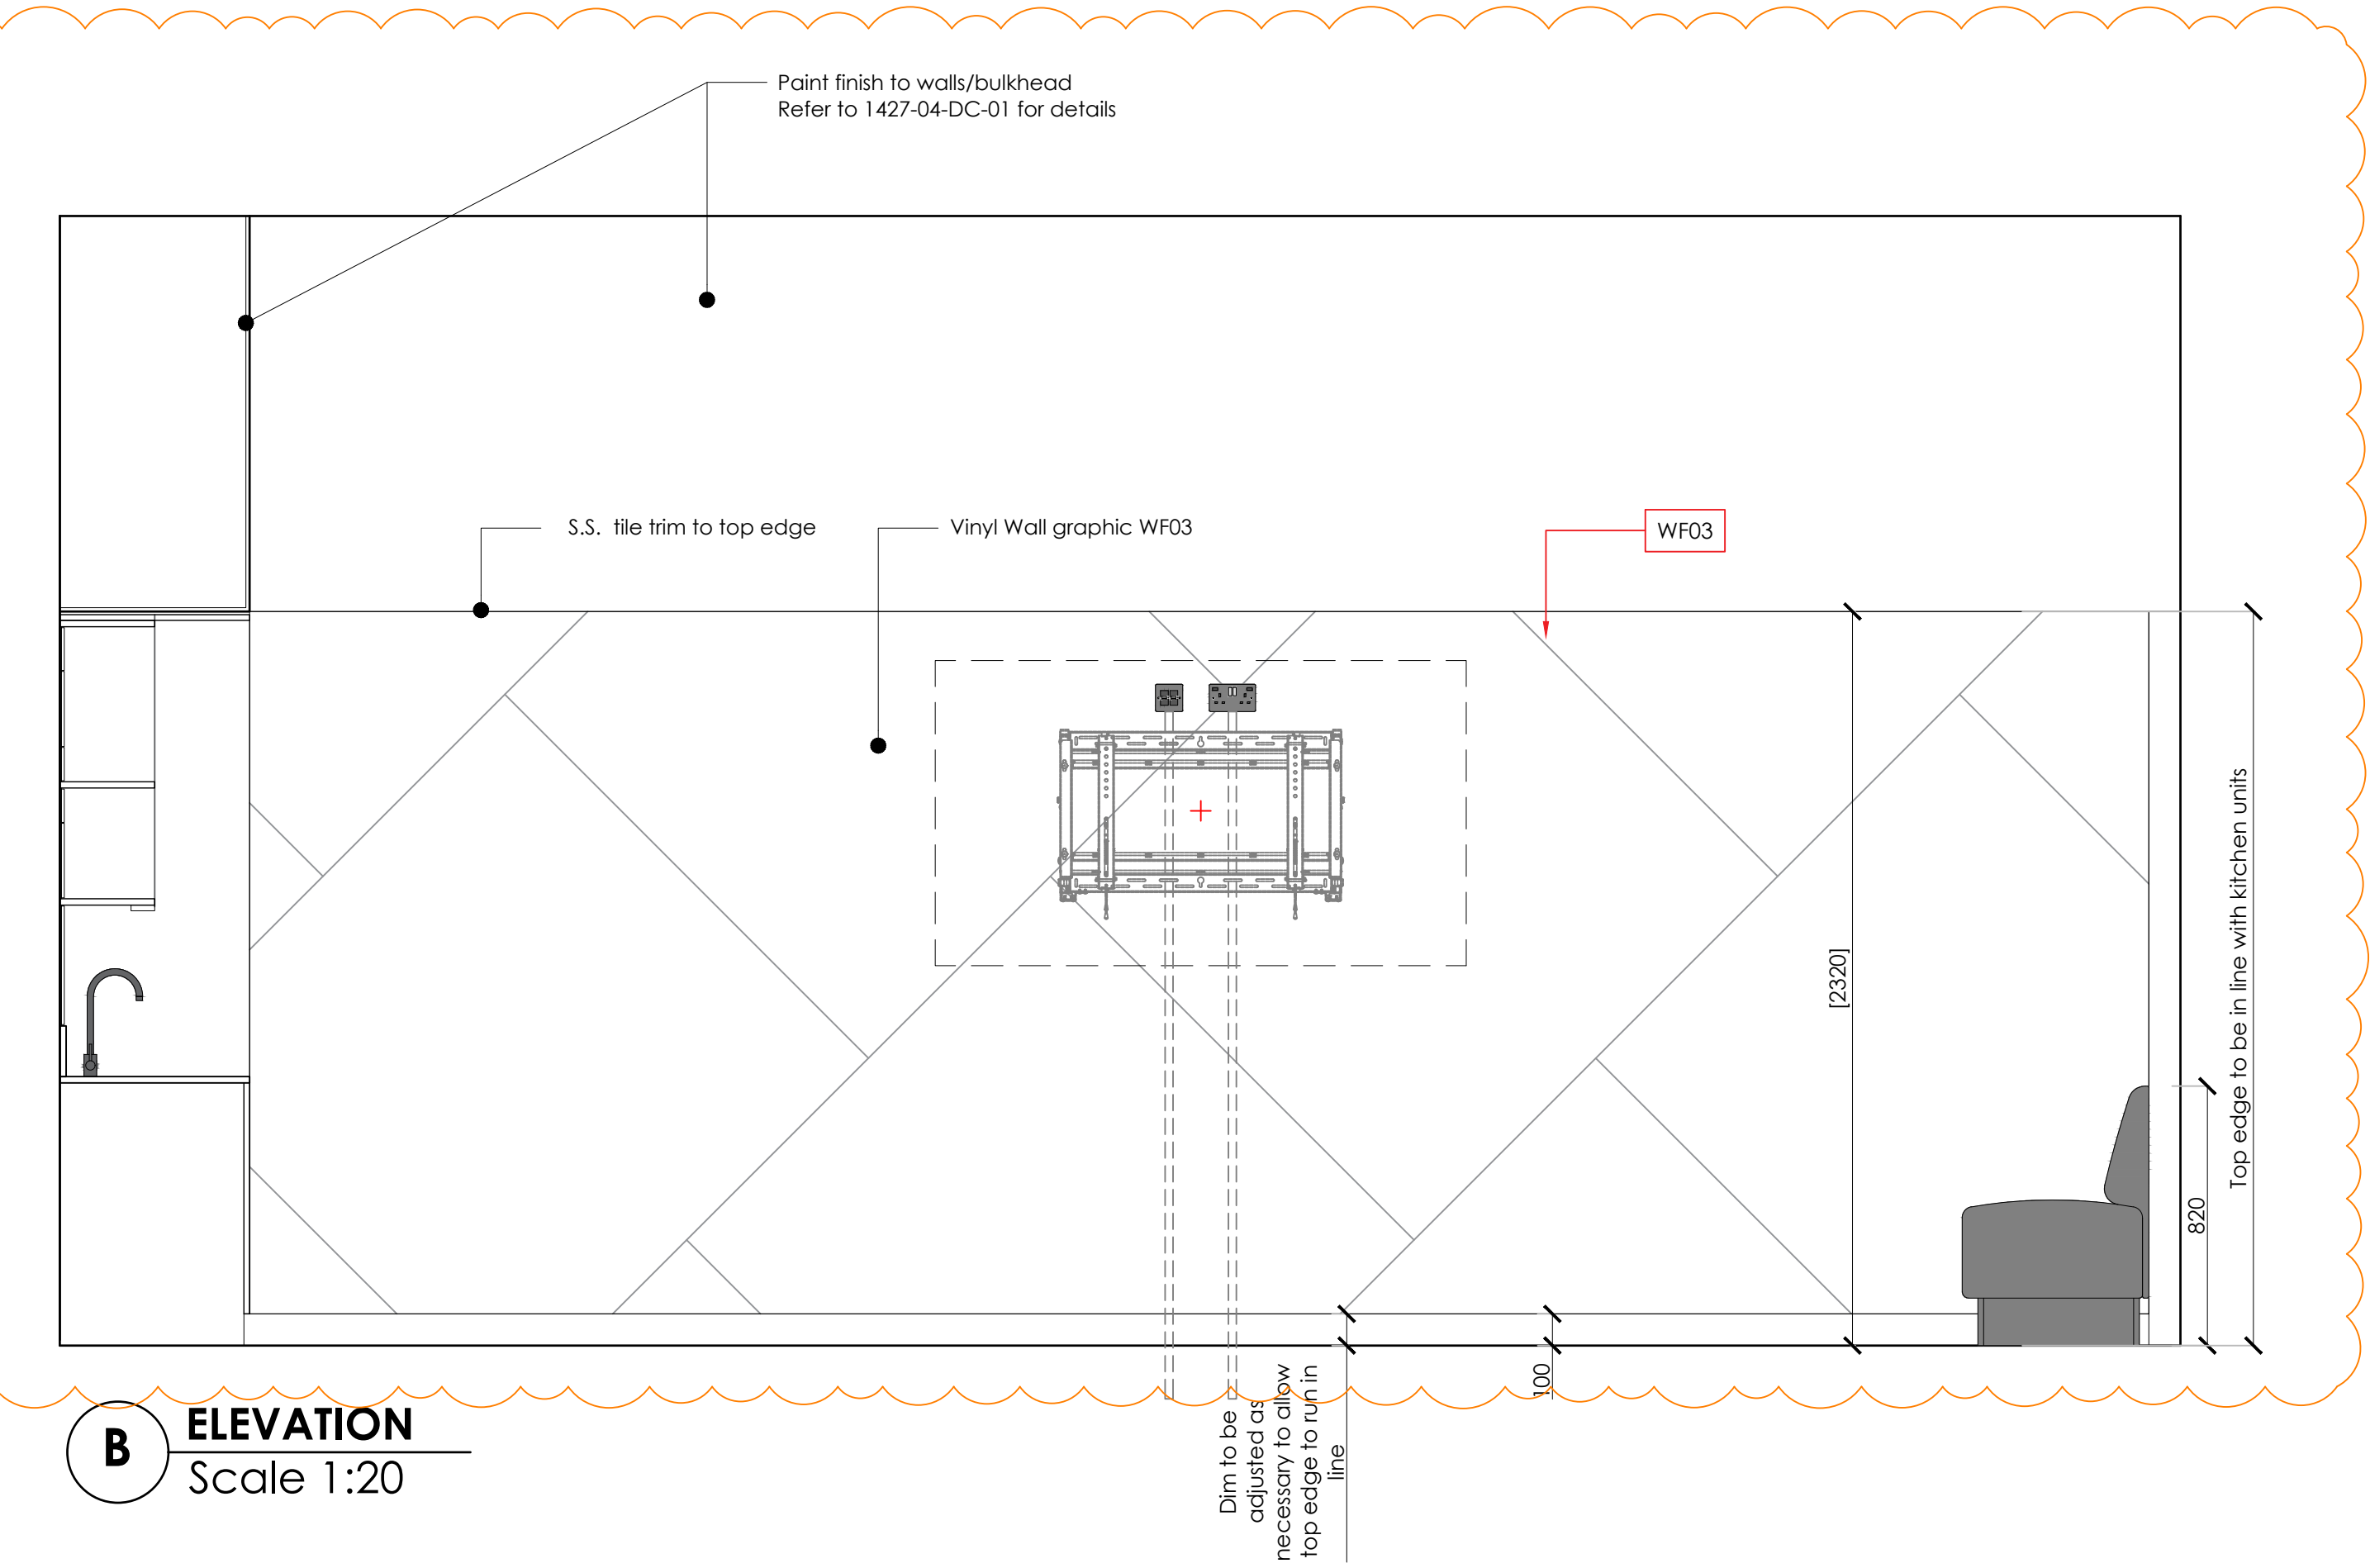


GROSVENOR | 4TH FLOOR SHIP CANAL HOUSE, MANCHESTER

BREAKOUT WALL PANELING DETAILS

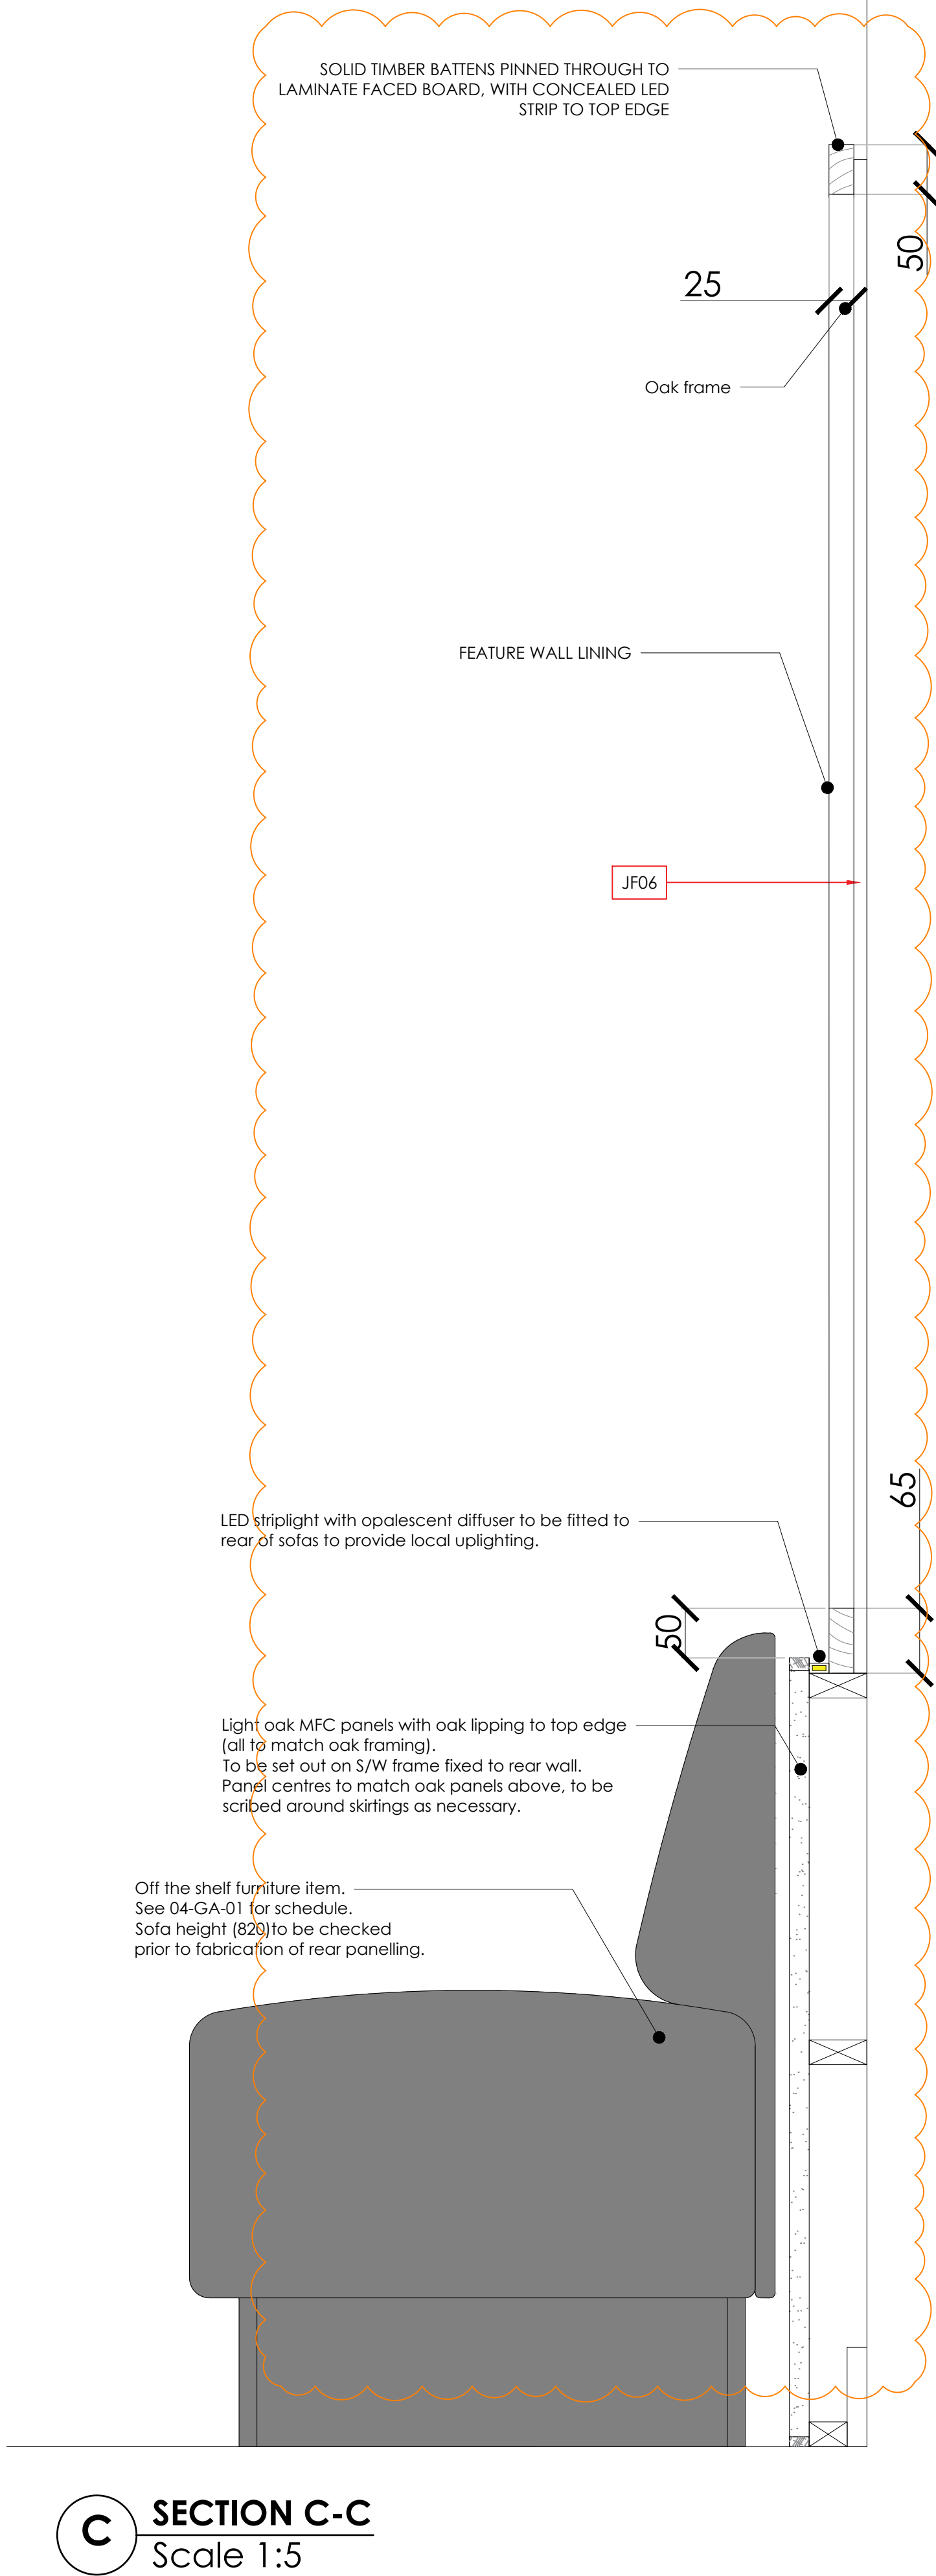

This drawing is the property of Bluesky Design Interiors Limited and must not be copied or otherwise reproduced. All dimensions must be checked on site before commencing work. This drawing was produced using AutoCAD 2025.

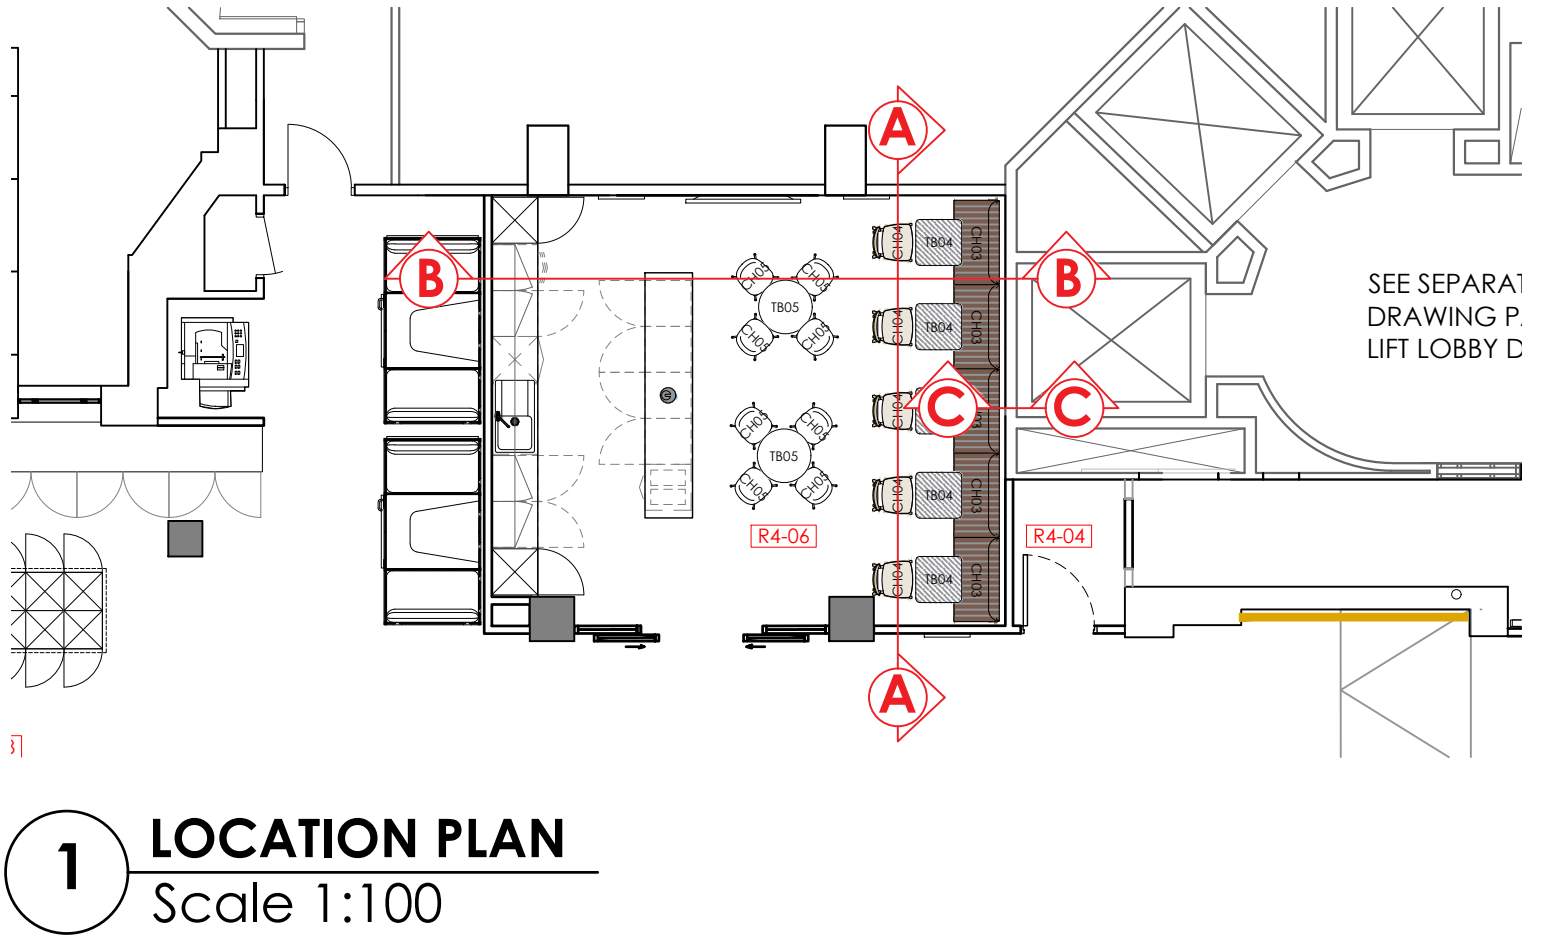

NOTES

DRAWING IS DESIGN INTENT ONLY & APPROXIMATE IN MANUFACTURE. FINAL DETAILS ARE TO FABRICATOR'S RECOMMENDATIONS AND SHOP DRAWINGS WILL BE REQUIRED FOR SIGN-OFF BY THE DESIGN TEAM. ALL SPECIFIED SURFACE FINISHES ARE TO BE RETAINED AND PRICED FOR AT TENDER STAGE.

ALL DIMENSIONS PRIOR TO FABRICATION MUST BE CHECKED ON SITE AND TEMPLATES USED IF REQUIRED.

FIXINGS TO EXISTING BUILDING TO BE CONFIRMED WITH LANDLORD

REFER TO 1427-04-JL-01 FOR LOCATION
REFER TO 1427-04-FN-01 FOR FINISHES

REFER TO FINISHES
SCHEDULE FOR LAMINATE
SPECIFICATION

**TIMBER WALL LININGS TO HAVE
FIRE-COATING TREATMENT TO ENSURE
SURFACE SPREAD OF FLAME ACHIEVES A
MINIMUM OF EUROCLASS C-s3, d2 (D-s3,
d2 TO SMALL ROOMS <30m²)**

C	26.09.25	Mirrors omitted in lieu of timber panelling.	CRH
B	07.09.25	General notes/finishes indicated. Antique mirror and acoustic wall panelling now specified on finishes schedule.	HEK
A	27.6.25	FIRST FULL ISSUE FOR COMMENT	FLC
Rev	Date	Description	By
Client			
Project			
Address			
Drawing Title			
Date			
Scale			
By			
Drawing No			
Status			
FOR COMMENT			
bluesky Design			
INTERIORS LIMITED			
Studio 1 169 High Street			
Boston Spa Leeds LS23 6BH			
01937 845 399			
www.blueskydesigninteriors.co.uk			