
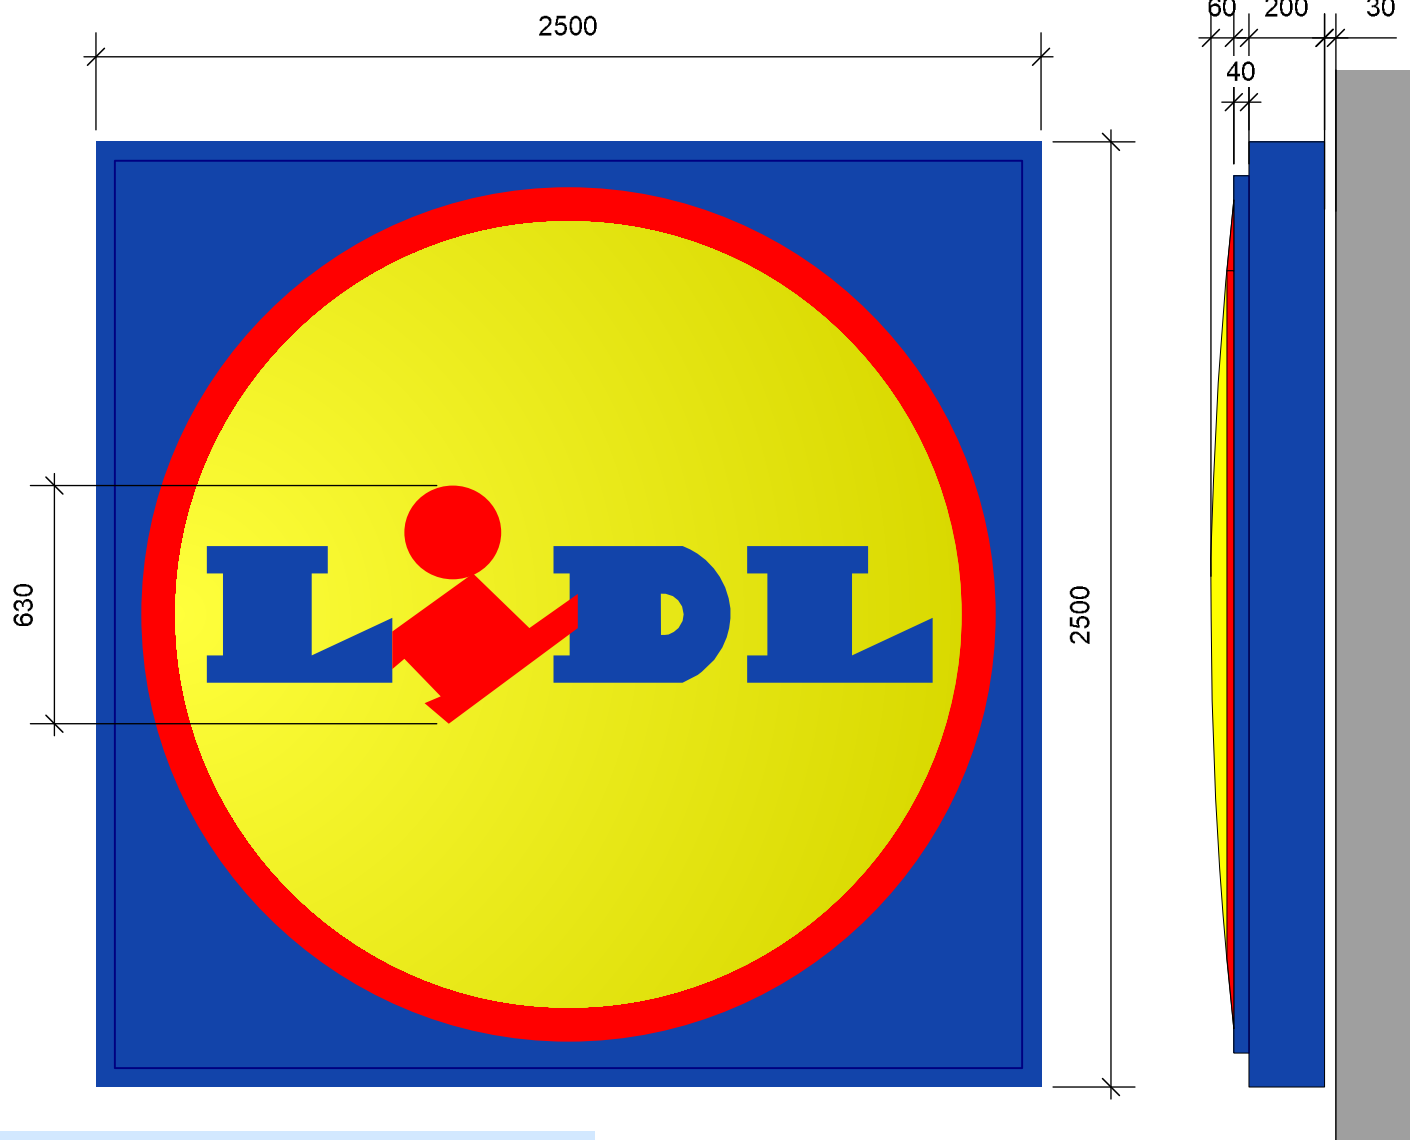


2.5m square, aluminium single sided lightbox. Aluminium dual case type extrusion, comprising 4 mitred sections with welded inner steel frame.

Facing

Face panel - 5mm Opal acrylic
40% light transmission
decorated with Lidl Logo
graphic.

Colours: Blue RAL 5010
Red RAL 3020
Yellow RAL 1021

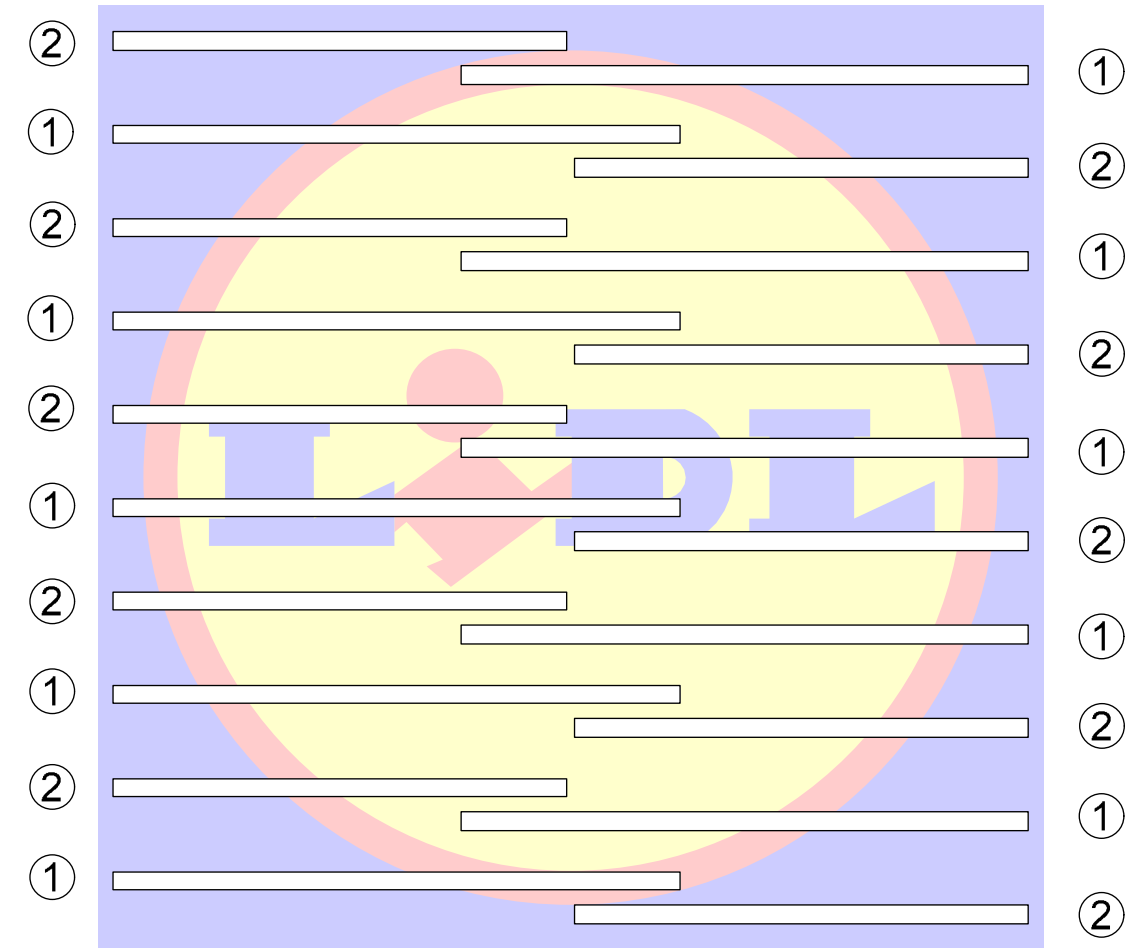

20 fluorescent tubes - 10 x 1500mm / 58W
10 x 1200mm / 36W

① = 1500mm / 58W
② = 1200mm / 36W

Luminance (Candela / m2 = cd/m2) of the illuminated sign for the different colours.

Blue Surface - 12-15 cd/m2
Blue Typeface - 12-15 cd/m2
Yellow Surface - 550 cd/m2
Red Surface - 85 cd/m2

0m 0.5m 1m 1.5m 2m
SCALE BAR 1: 20



FRONT AND SIDE ELEVATION

0m 1m 2m 3m 4m 5m
SCALE BAR 1: 100

THIS DRAWING IS COPYRIGHT, AND REMAINS THE PROPERTY OF HTC ARCHITECTS. IT MUST NOT BE REPRODUCED, USED, DISCLOSED OR TRANSMITTED TO THIRD PARTIES IN ANY FORM, IN WHOLE OR IN PART, WITHOUT PRIOR WRITTEN PERMISSION.

DO NOT SCALE!
ALL DIMENSIONS SHOULD BE CHECKED ON SITE BEFORE WORK COMMENCES

Rev.	Date	Description	Drawn

client



Lidl GB Ltd

project

Wilmslow Rd, Rusholme

drawing title

Proposed Corporate Bubble
Signage

date September 2025

status Planning

scale 1:100 / 1:20 @ A3

drawn JBH checked MH

job no. 2594 dwg no. P506 rev.

htcarchitects

York Place Studio
8 Britannia Street
Leeds
LS1 2DZ
T: 0113 244 3457
W: www.htcarchitects.co.uk
E: info@htcarchitects.co.uk