




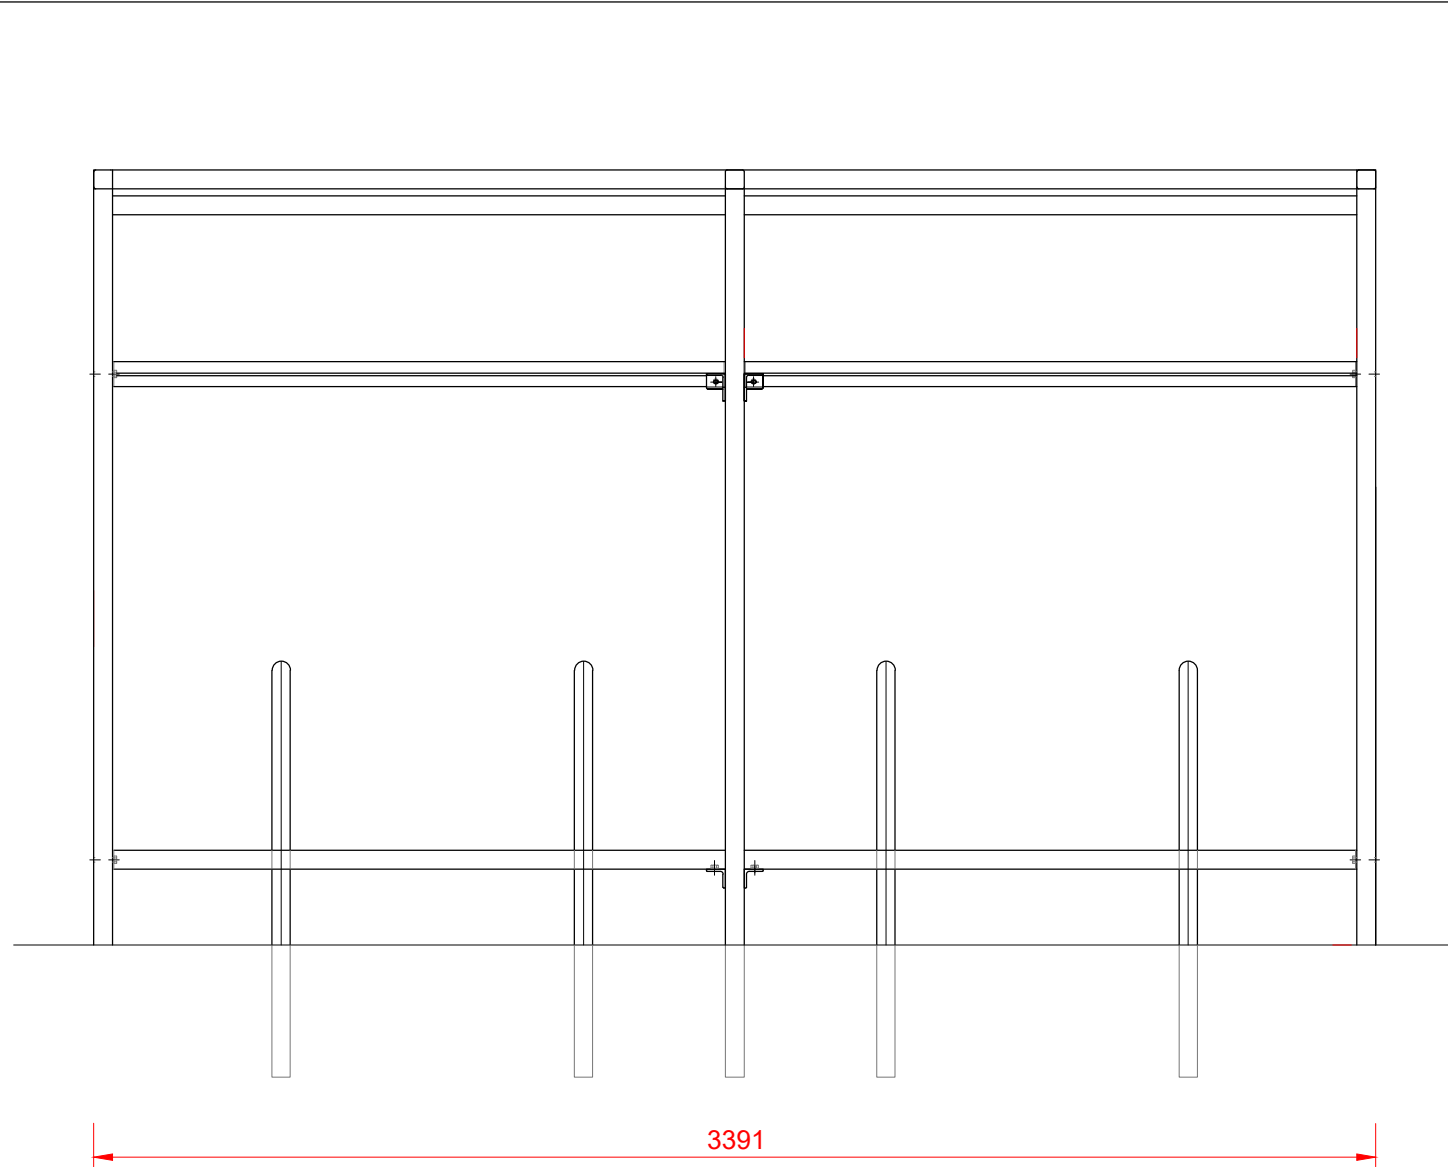

Proposed Cycle Shelter Elevations
Scale @ 1:20

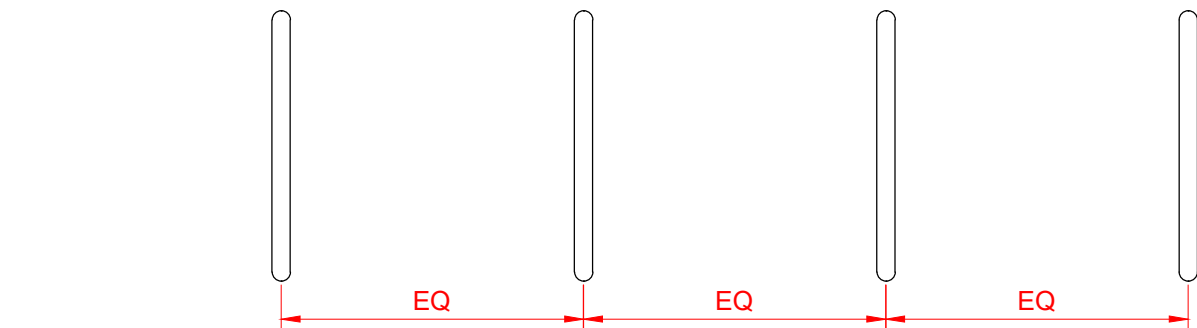

Proposed Cycle Shelter Plan
Scale @ 1:20

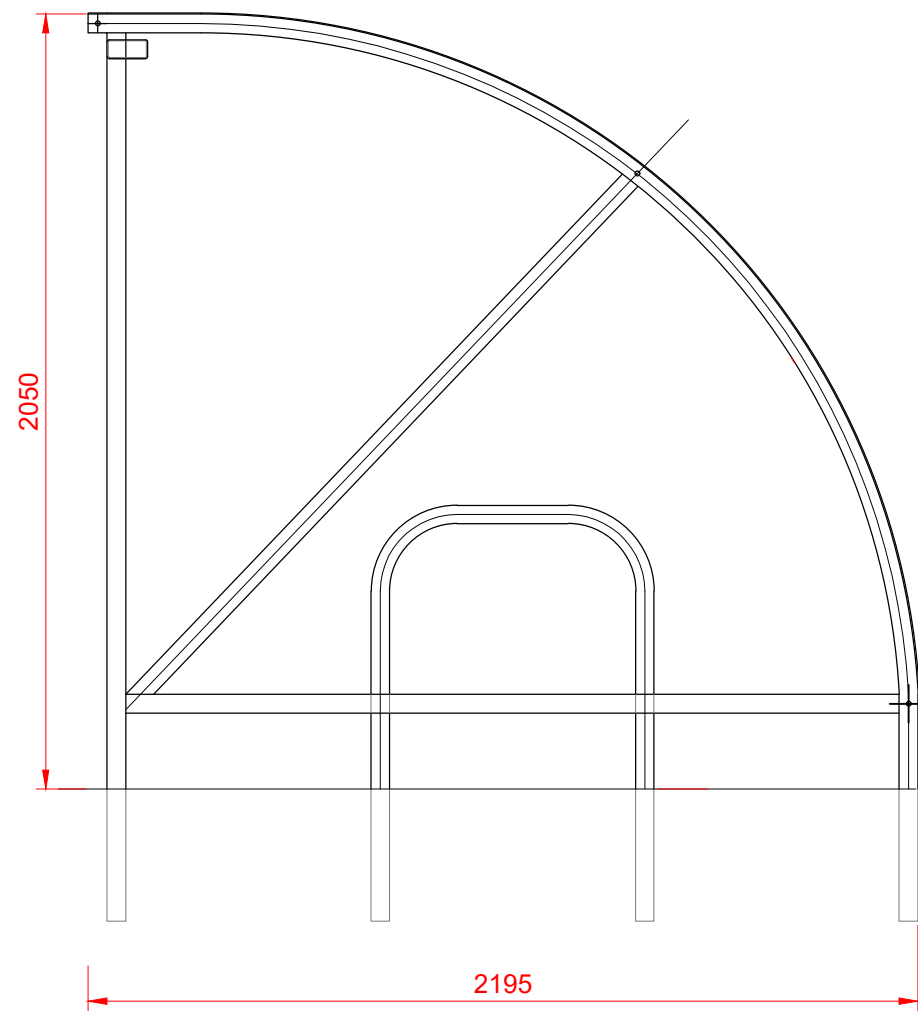

Cycle Store Location Plan
Scale @ 1:1250

NOTES

- All dimensions and levels are to be checked on site.
- Any discrepancies are to be reported to the architect before any work commences.
- This drawing shall not be scaled to ascertain any dimensions. Work to figured dimensions only.
- This drawing shall not be reproduced without express written permission from AEW.
- Title overlay drawings and ownership boundaries are produced using all reasonable endeavors. AEW cannot be responsible for the accuracy or scale discrepancy of base plans supplied to them.
- All works are to be undertaken in accordance with Building Regulations and the latest British Standards.
- All proprietary materials and products are to be used strictly in accordance with the manufacturers recommendations.

CDM 2015

Client notified of duties:
Principal Designer:
Unless noted below, all known hazards have been highlighted on the drawing:

Note: Cycle Shelter to have clear top and side panels with Sheffield type hoops to accommodate 8no.cycles.

SHS frame finish to be PPC RAL 7016 Anthracite.

3.4m module size to fit 4 no. Sheffield hoop stands (Total 8 no. cycles per shelter)

P02	26/11/25	AW	AS
Planning Issue			
P01	30/10/25	AG	CF
Initial Issue			
REV	Date	Drawn by: -	Checked by: -
Status	Purpose of Issue		
S2	For Information		
drawing stage	Planning		
client			

Ask Real Estate

Manchester Business Park

Proposed Cycle Store Details

date	28/10/25	drawn	AW
scale@A2	As Indicated	checked	AS

AEW Reference Number: 13532

Rev
P02

Job No
13532-AEW-SI-XX-DR-A-05103

aeuw architects
0161 214 4370
www.aeuwarchitects.com

aeuw