



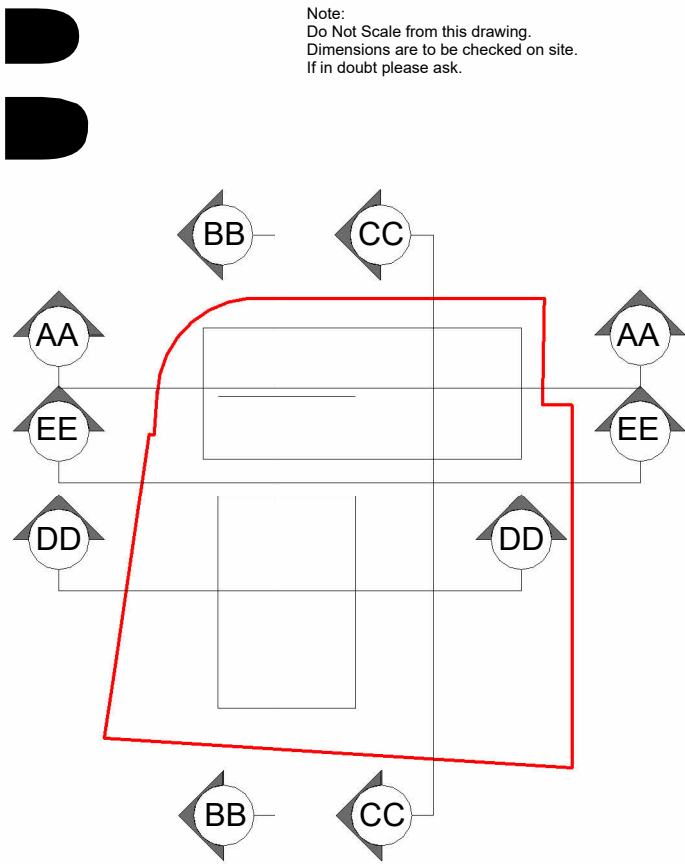

Section CC  
1 : 200

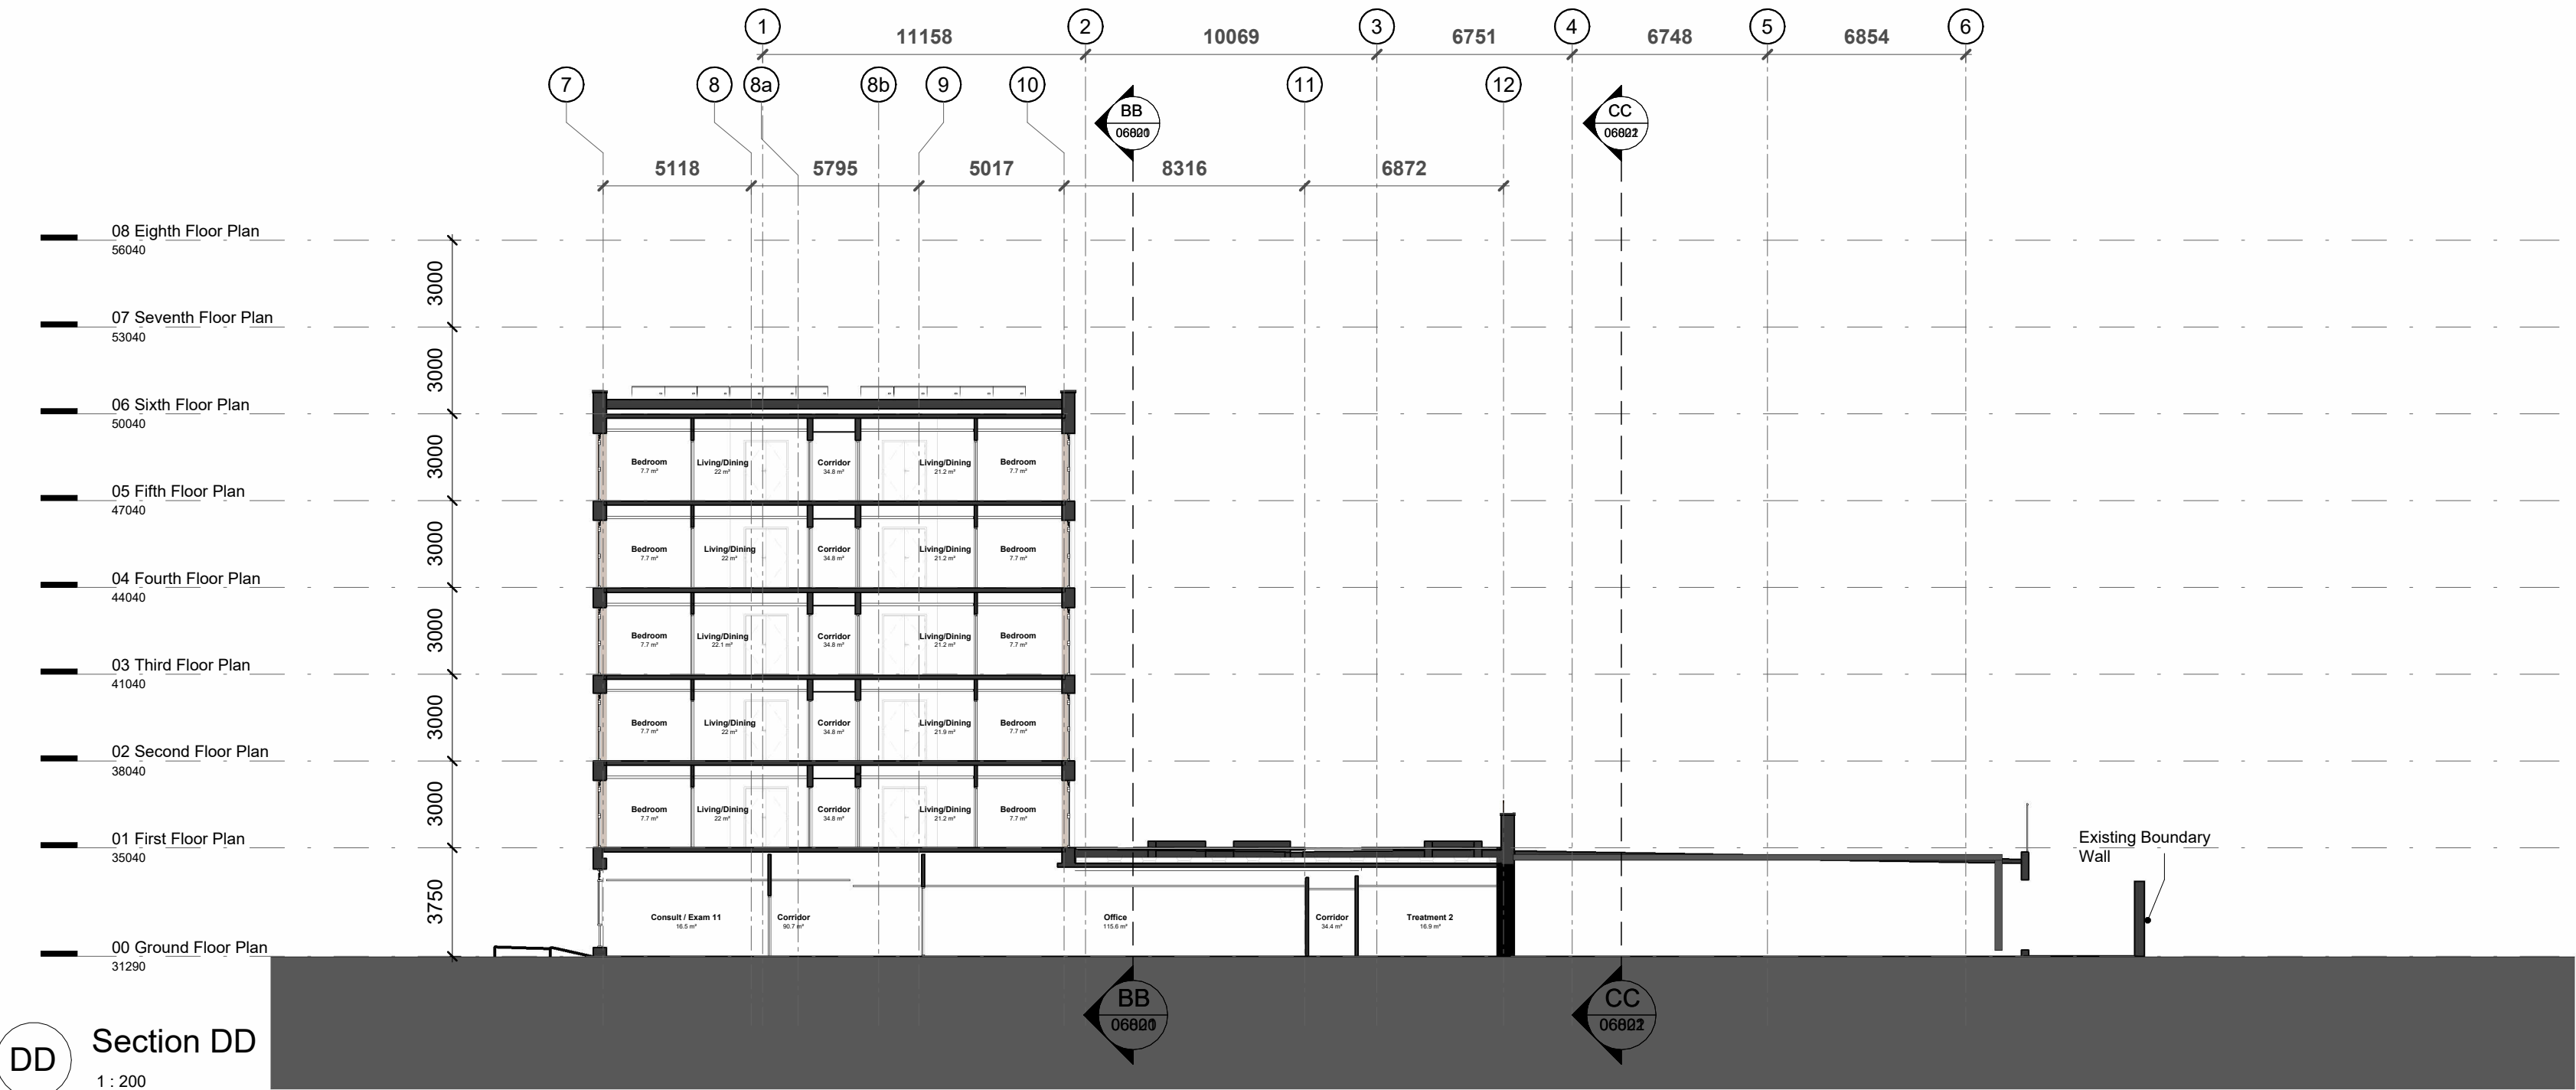

Section DD  
1 : 200

P1 19/11/2025 PN Planning - NMA Issue

Rev Date Intls Details

© The moral rights of the author are hereby asserted.  
This drawing and design is the sole property of Buttress Ltd and must not be reproduced without permission.  
Buttress Ltd is Registered in England and Wales: 5363573

# Buttress

Manchester

41 Bengal Street  
Manchester  
M4 6AF

0161 236 3303

www.buttress.net

Leeds

Clockwise, Yorkshire House  
Greek Street, Leeds  
LS1 5SH

0113 539 7965

Certified



Project Title Didsbury Point  
Client Southway Housing  
Location West Didsbury, Manchester

Drawing ref GA Section Sheet 2

Date 19/11/2025 08:47:31 Scale As indicated

Checker AH Size A2

Job No: 8845 Status S2 Suitable for Information

| Project | Origin | Volume | Level | Type | Role | Number | Rev |
|---------|--------|--------|-------|------|------|--------|-----|
|---------|--------|--------|-------|------|------|--------|-----|

8845-BUT-ZZ-ZZ-DR-A-06821-P1