


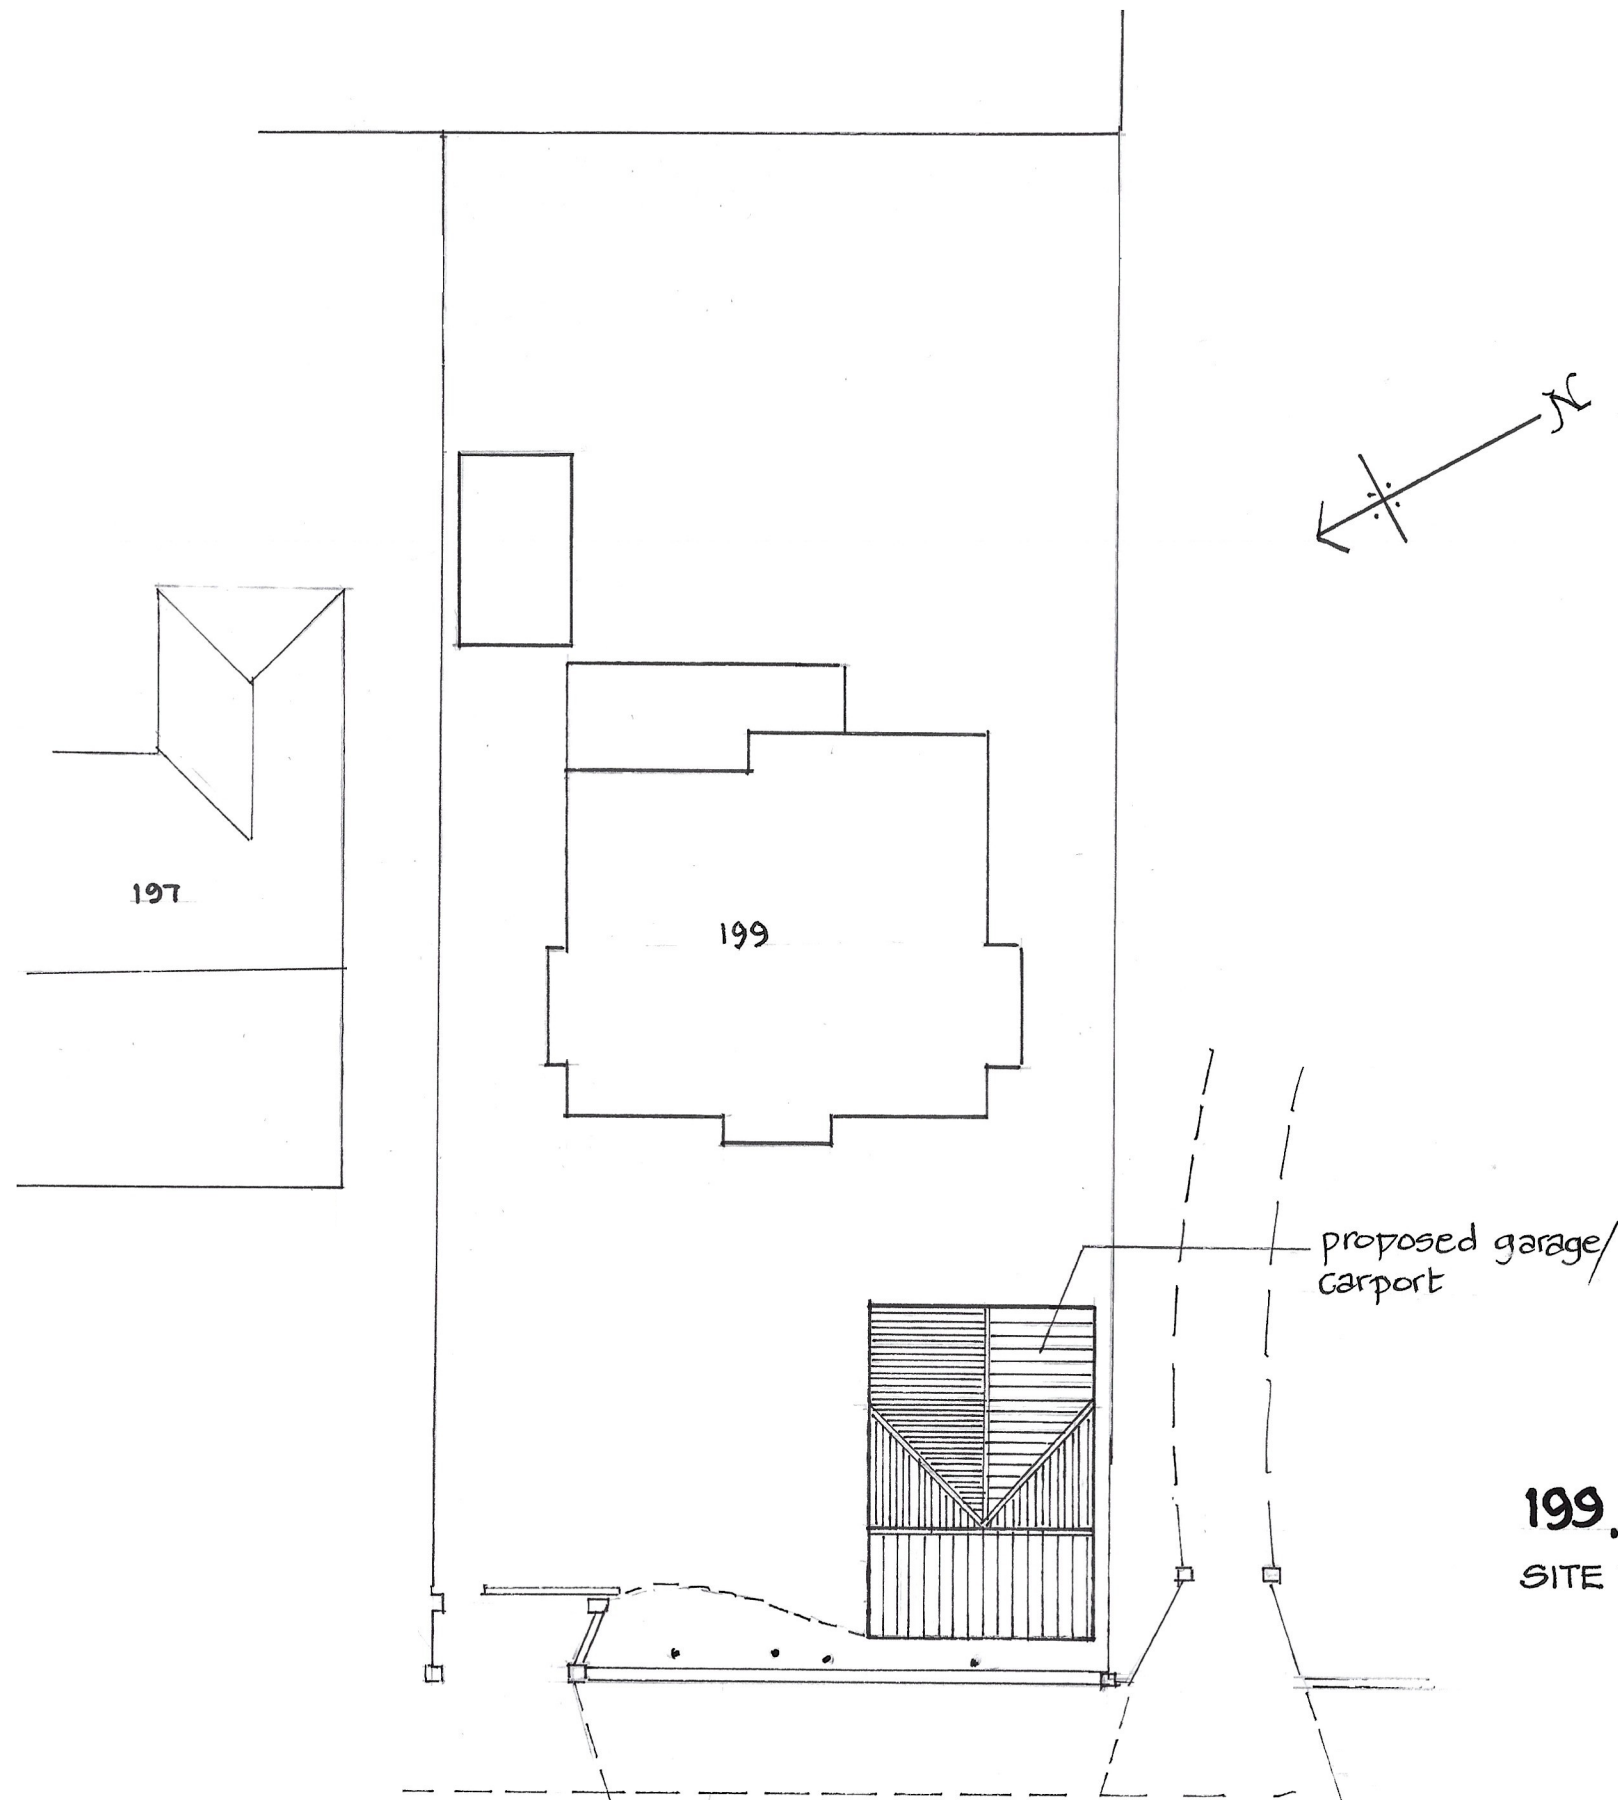

proposed garage/
carport

199. PALATINE RD., M20 2UN
SITE PLAN ~ 1:200@A3

1