


Existing non original red oxide colour aluminium
patent glazed rooflight to be carefully removed and
replacement patent glazed rooflight to be installed in
accordance with The Patent Glazing Company
details. Colour RAL 7016 - Slate Grey

General Notes

Roofworks and facade works
in accordance with
applications:140768/FO/2024
and 140769/LO/2024

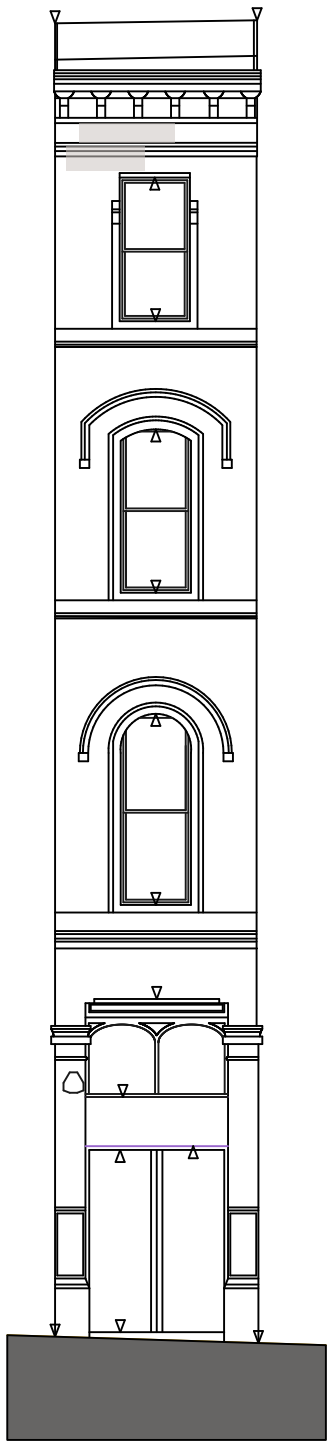


1 Corner Elevation
Scale: 1:100
Deansgate, King Street



2 Elevation 4
Scale: 1:100
Deansgate

0 1 2 3 4 5m
1:100 @A3

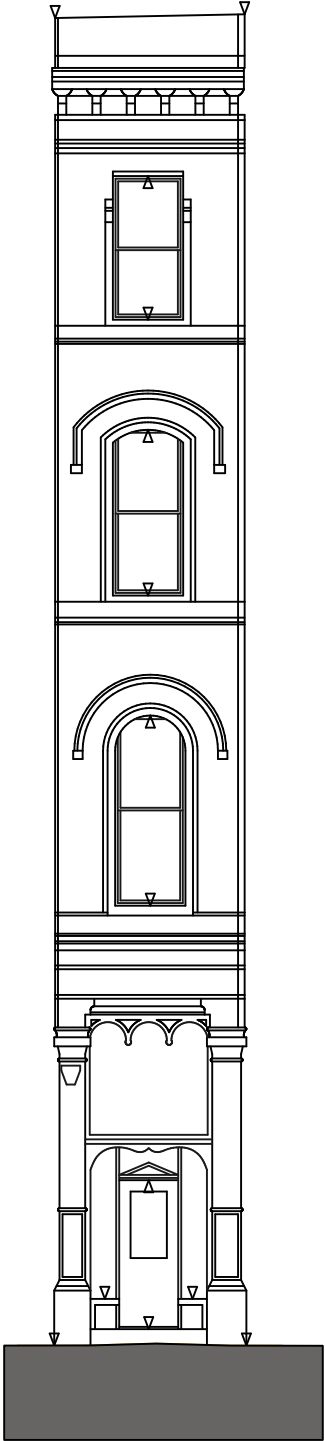

3 Corner Elevation
Scale: 1:100
Deansgate, South King Street

REV | NOTE | DRN | CHK

King Street Chambers
Manchester
Roof Repairs

Elevation 4 Proposed
Roof

PROJECT REF. 2050
DRWG NO. P(213)
REVISION
SCALE 1:100 @ A3
DATE 1st Dec 25
DRAWN MM

SK sketch E existing P proposed T tender C construction FI final issue

+44 161 236 0051
ARCHITECT@ATELIERMB.CO.UK

ATELIER.MB