



Scale Bars to be used as guidance only - refer to sheet size below									
1:100	mm	1000	2000	3000	4000	5000	6000	7000	8000
1:200	mm	1000	2000	3000	4000	5000	6000	7000	8000
1:500	m	15	30	45	60	75	90	105	120
1:1250	m	10	30	50	70	90	110	130	150

Notes:
Drawings are based on survey data and may not accurately represent what is physically present.
Do not scale from this drawing. All dimensions are to be verified on site before proceeding with the work.
All dimensions are in millimeters unless noted otherwise.
Purcell shall be notified in writing of any discrepancies.

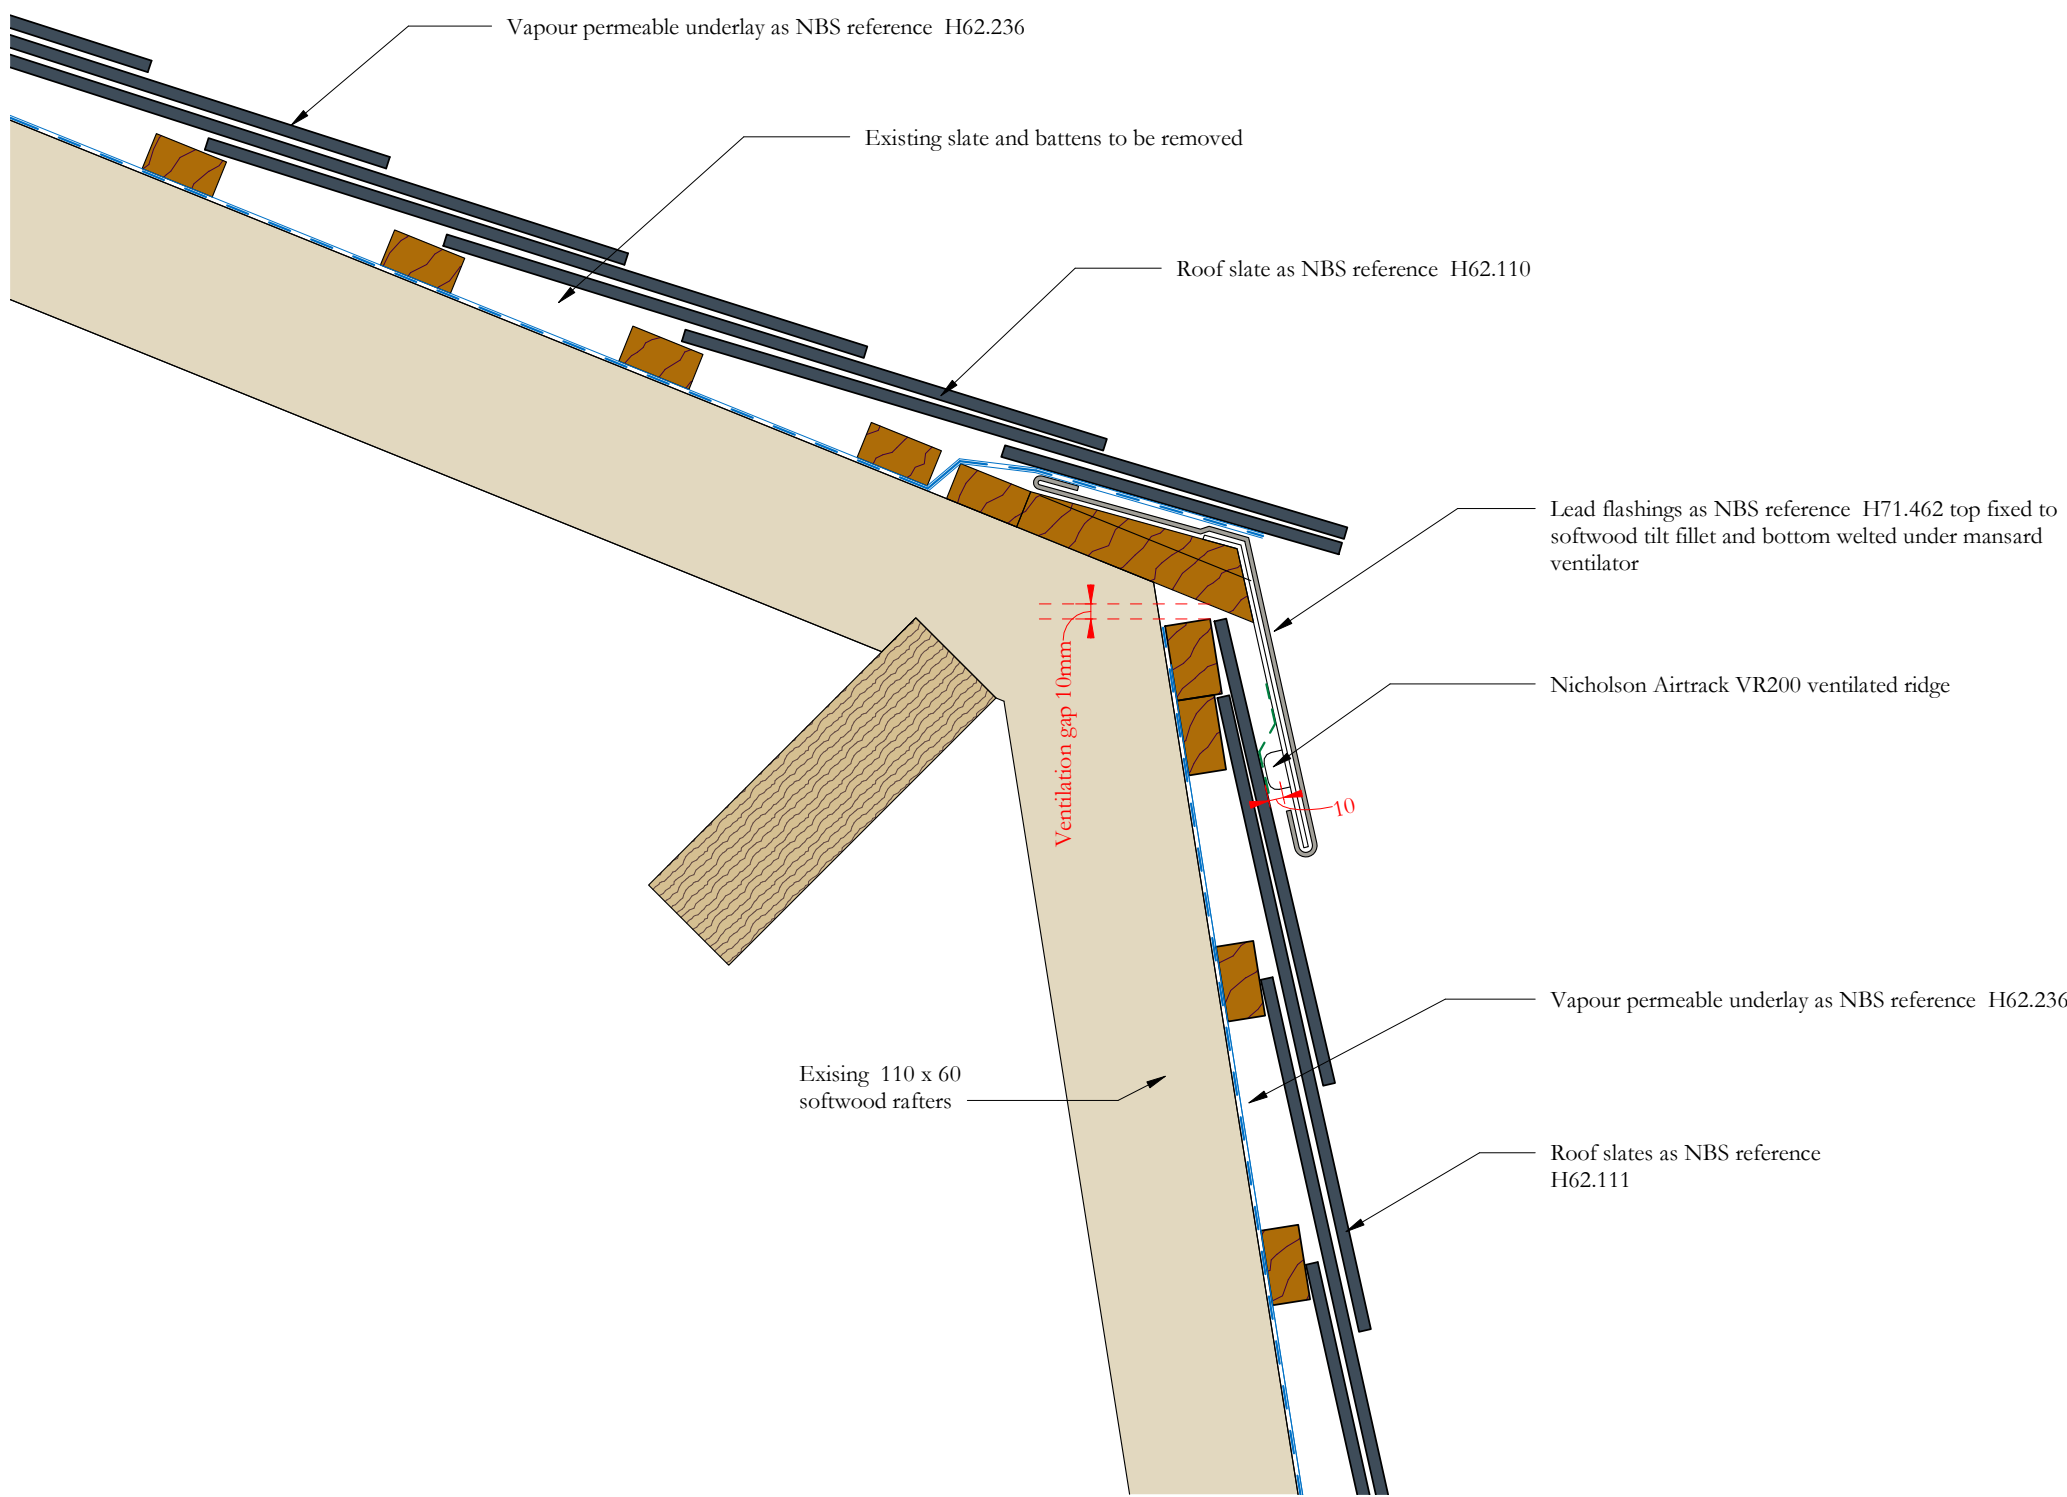

**Detail at change in
roof pitch to courtyard
mansard roofs
NCR03a, NCR05a,
SCR02a and SCR05a**

Scale 1:5

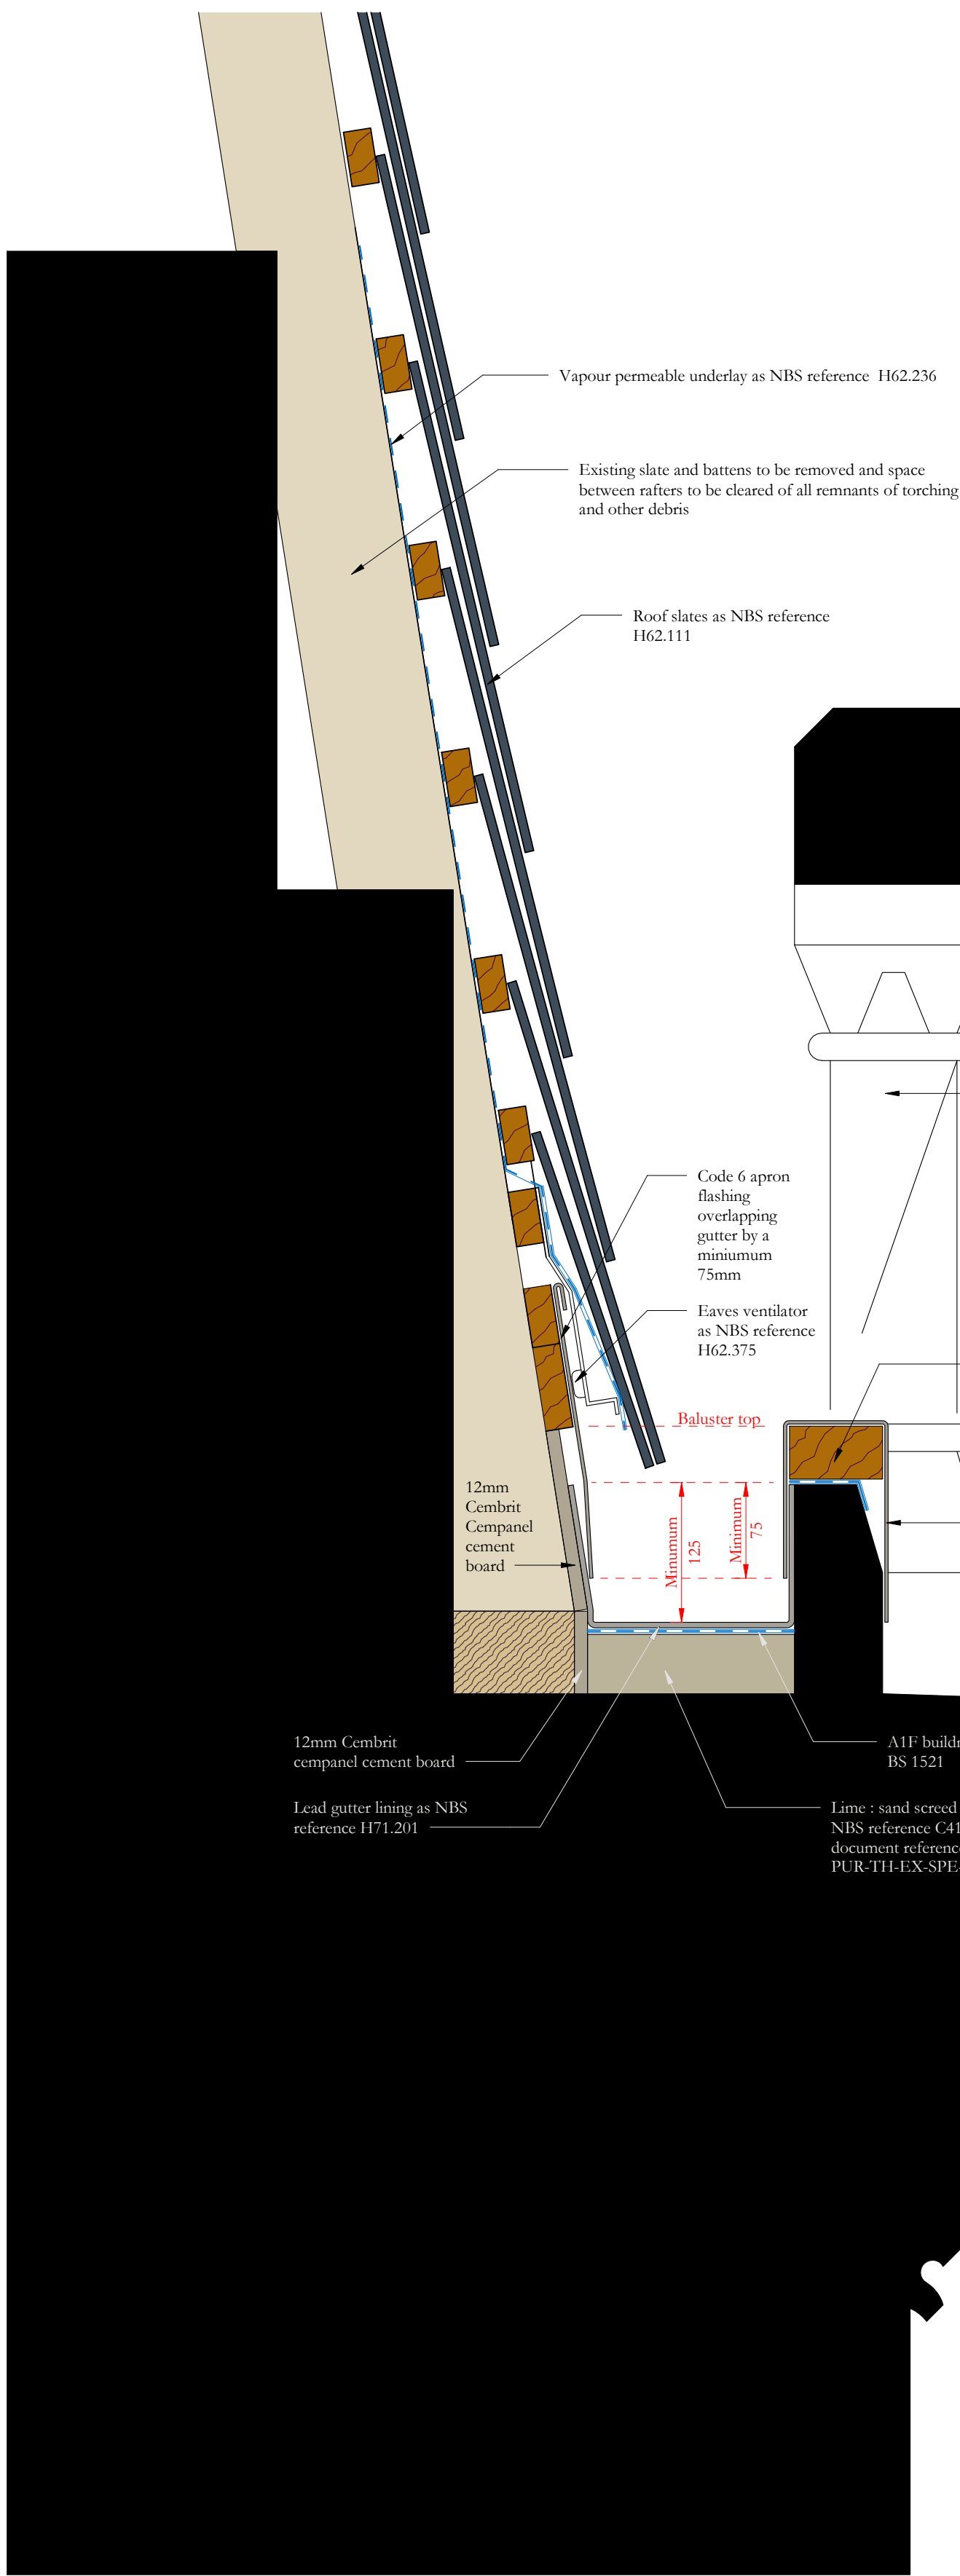

**Parapet detail to Cooper
Street courtyard roofs
NCR05b and SCR05b**


Scale 1:5

**RF_1_PUR_No
in-situ leadwelding
permitted**

Revision 03: Gutter boarding and timber supports omitted and substituted with lime : sand screed. Timber sarking board within gutter zone changed to cement board. Lead weathering to cornice omitted. Lead flashing detail between balusters amended


Revision 02: Drawing and detail titles amended. Scale bar added. Status updated to S4 Construction.

ISSUE	DATE	APPROVED	DRAWN	DESCRIPTION
03	26/06/2023	JC	GR	See note in revision cloud
02	07/05/2020	JC	GR	See note in revision cloud
01	24/06/2019	JC	GR	Annotation amended
-	29/04/2019	JC	GR	First Issue

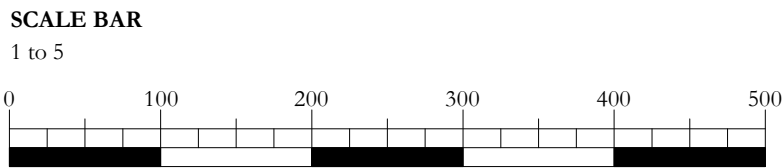



OUR
TOWN
HALL
PROJECT

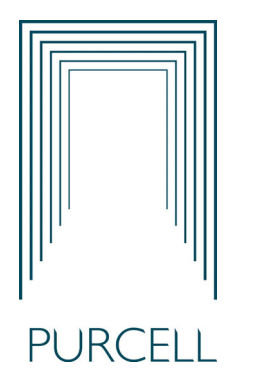

Project Office, Town Hall, MANCHESTER M60 2L1
+44 (0) 7970 097 432
www.purcelluk.com

PROJECT STATUS	RIBA Stage 5
CLIENT	Manchester City Council
PROJECT	Our Town Hall
DRAWING TITLE	Cooper Street Courtyard parapet detail to roofs NCR05b and SCR05b
SIZE & SCALE	A1: 1 : 5
DRAWING STATUS	S4 Construction
JOB NUMBER	236959
DRAWING NO.	OTH-PUR-TH-RF-DWG-A-7002 03

© PURCELL 2019. PURCELL IS THE TRADING NAME OF PURCELL ARCHITECTURE LTD.