


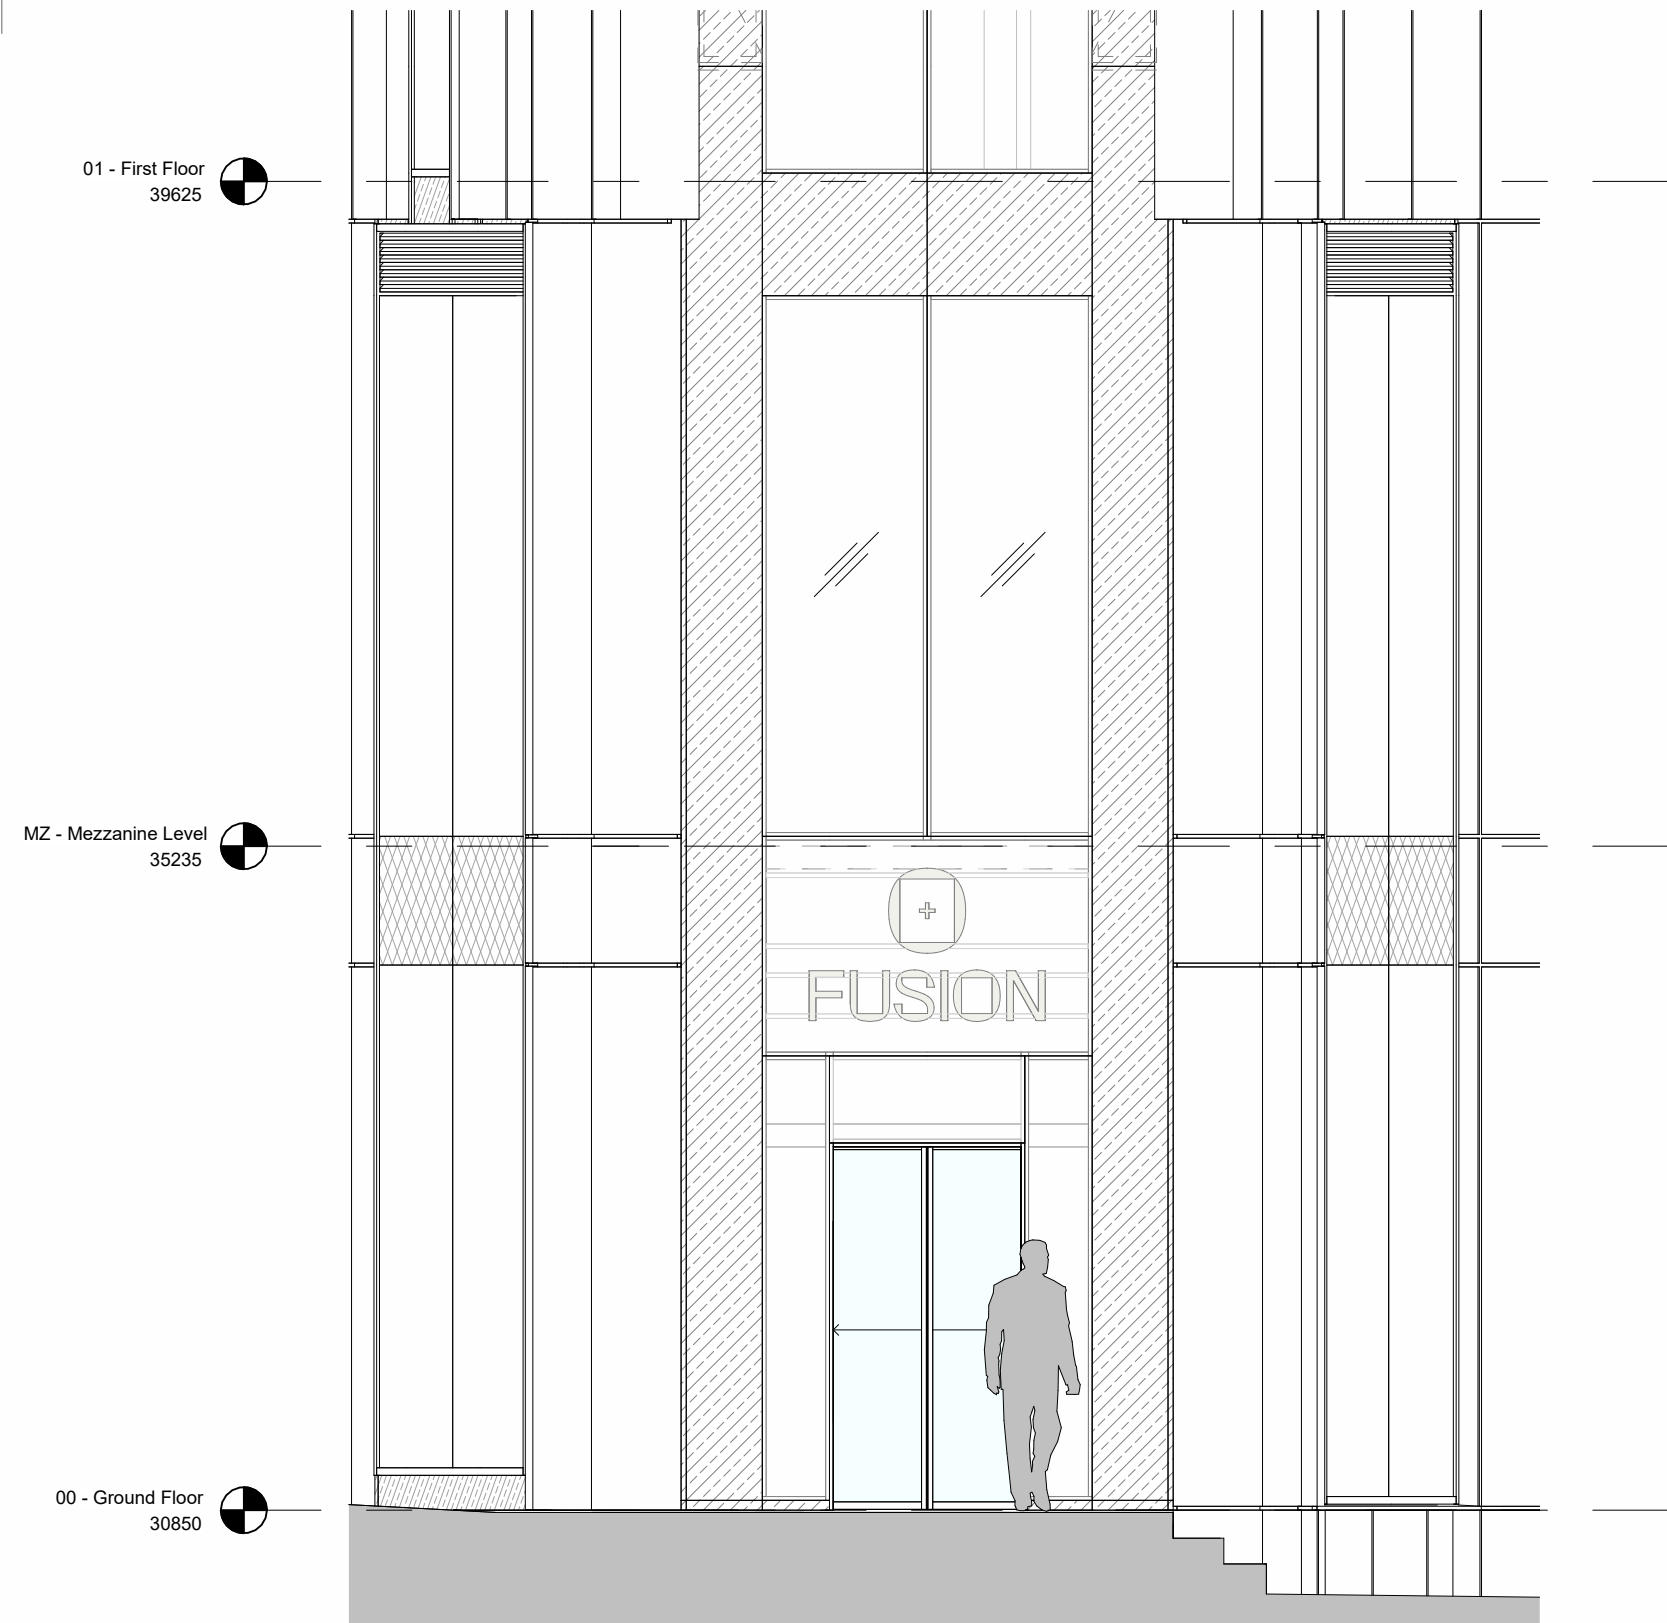


1 Entrance Signage Elevation
1 : 50




2 Entrance Sign Perspective

MZ - Mezzanine Level
35235

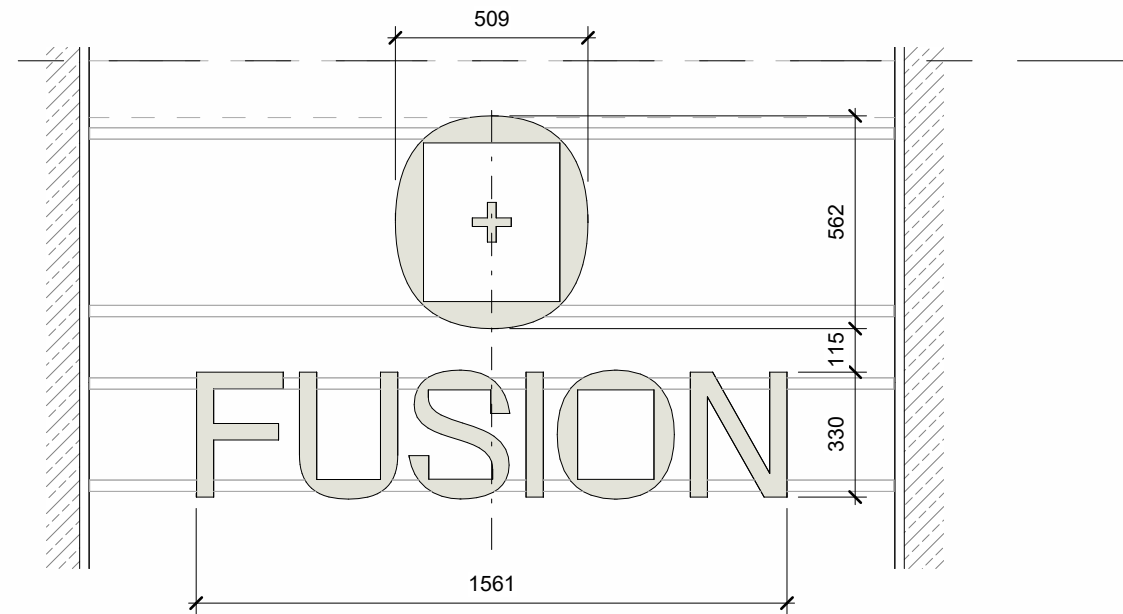

3 Entrance Sign Setting Out
1 : 20

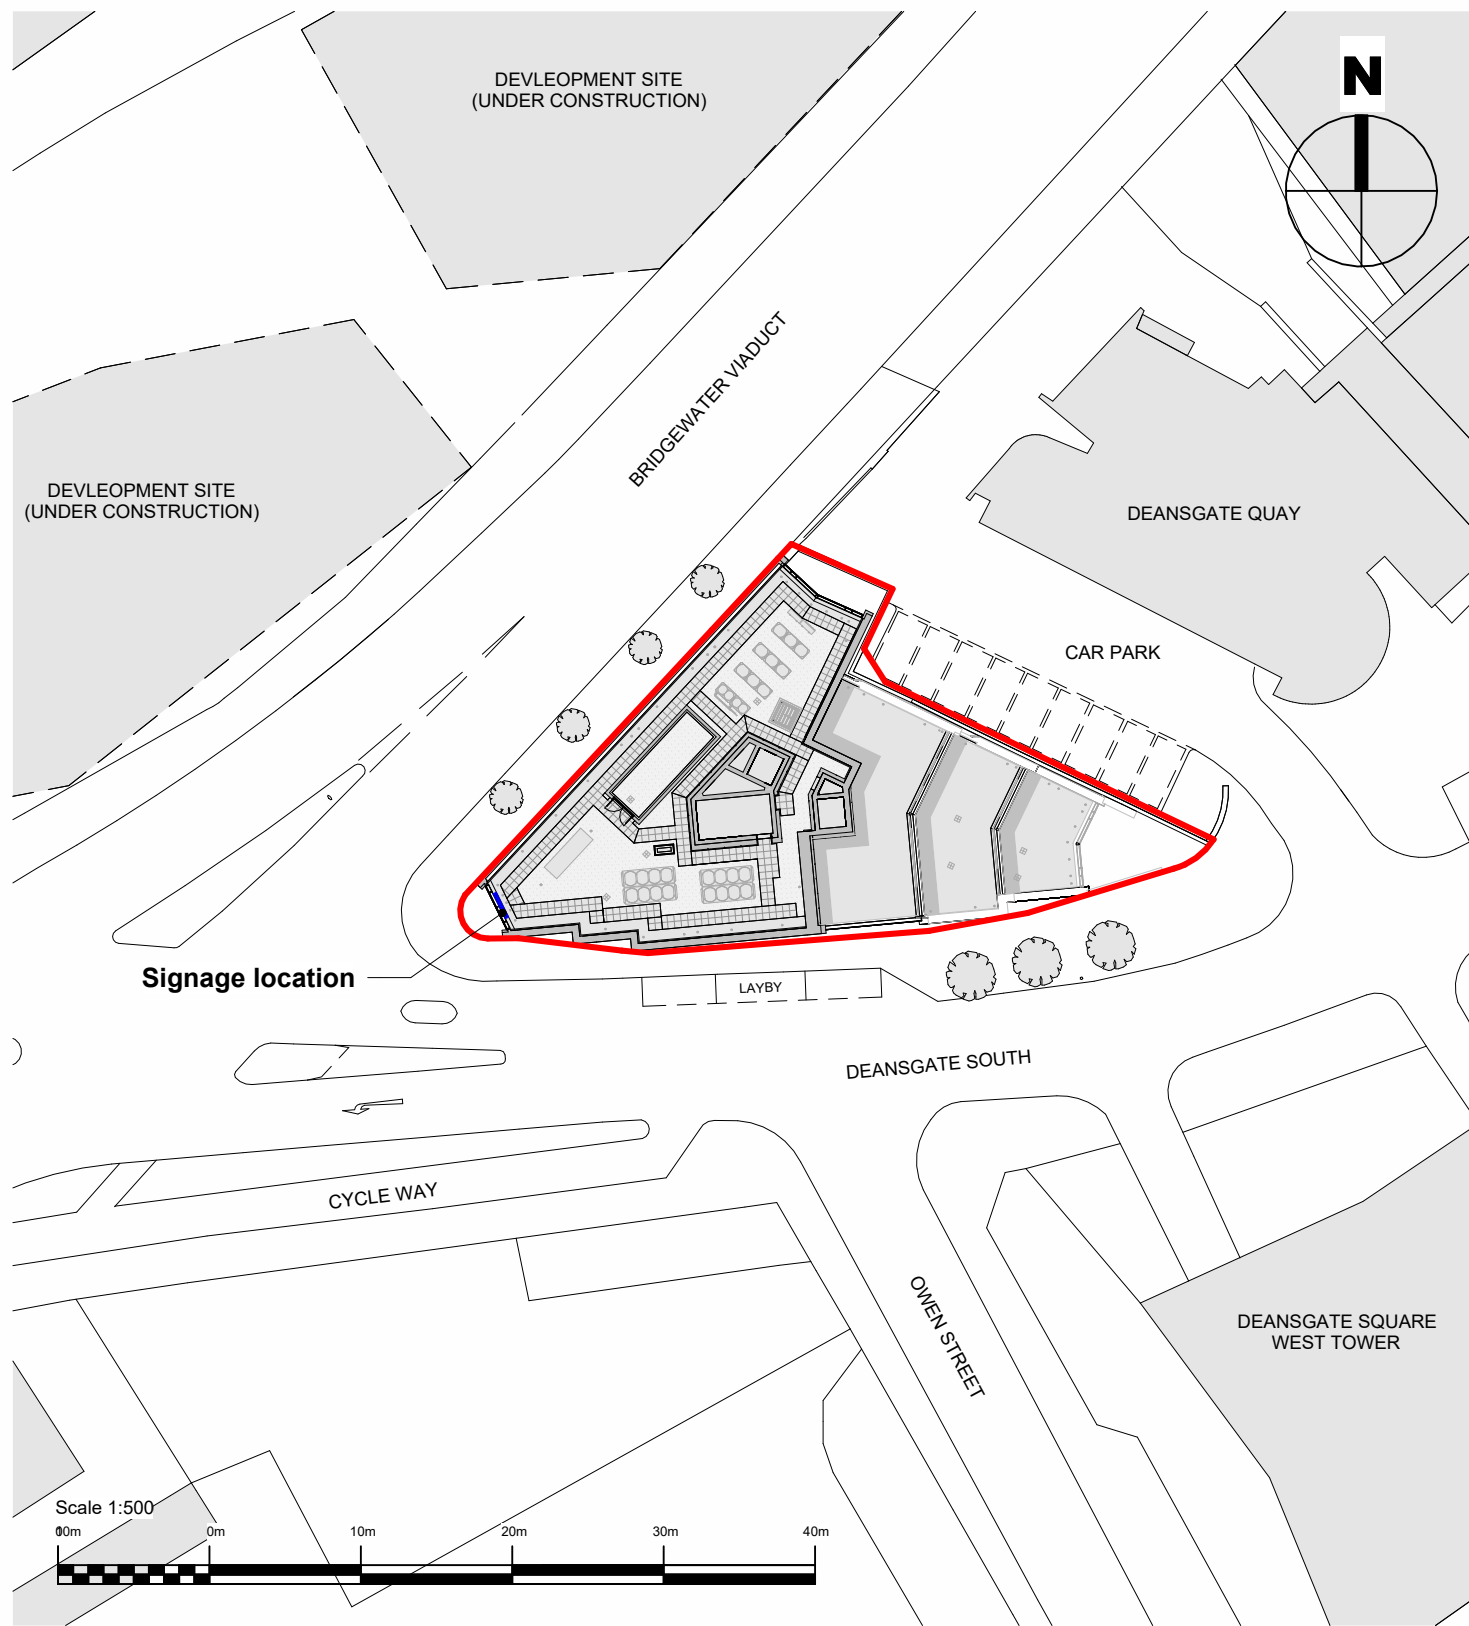

4 Site Location Plan
1 : 500

Specification

Branding information extracted from Brand Guidelines

Typography

'ROTONTO'

Note: Logo is a bespoke weight

Lettering and Logo Colour

FUSION NEUTRAL
HEX: #e3e3d9
RGB: 227.227.217
CMYK: 13.9.15.0

Specification

Built up face individual illuminated lettering with logo to standard Fusion signage specification.

Lettering to be fixed to horizontal support rails (colour RAL 7016) fixed between window mullions behind glazing within curtain walling zone. See specialist details.

Signage to be illuminated (back lit) with a maximum illuminance level to 600 cd/m².

Sign to be operated via PIR to be illuminated outside of daylight hours.

P-02	Signage support rails indicated	12/02/26	ECS	CMc
P-01	Sign amended	07/01/26	ECS	CMc
P-00	Planning Issue	10/12/25	ECS	CMc
01	Agreed signage option indicated	09/10/25	ECS	CMc
00	First Issue	08/10/25	ECS	CMc
Rev.	Description	Date	Drawn	Chk.

The copyright of this drawing is vested with Corstorphine & Wright Ltd and must not be copied or reproduced without the consent of the company.

Client:
Domis Construction
Project:
Deansgate South, Manchester

Drawing Title
Entrance Signage Proposal

Drawing Status
PLANNING

Corstorphine & Wright

Warwick Studio
Brook Hall, Brook Street, Warwick, CV34 4BL
01926 658 444
corstorphine-wright.com

Drawing No.
20269-SK180

Drawn ECS	Checked CMc	Paper Size A2	Scale As indicated	Date 08/10/25
--------------	----------------	------------------	-----------------------	------------------

Revision
P-02