


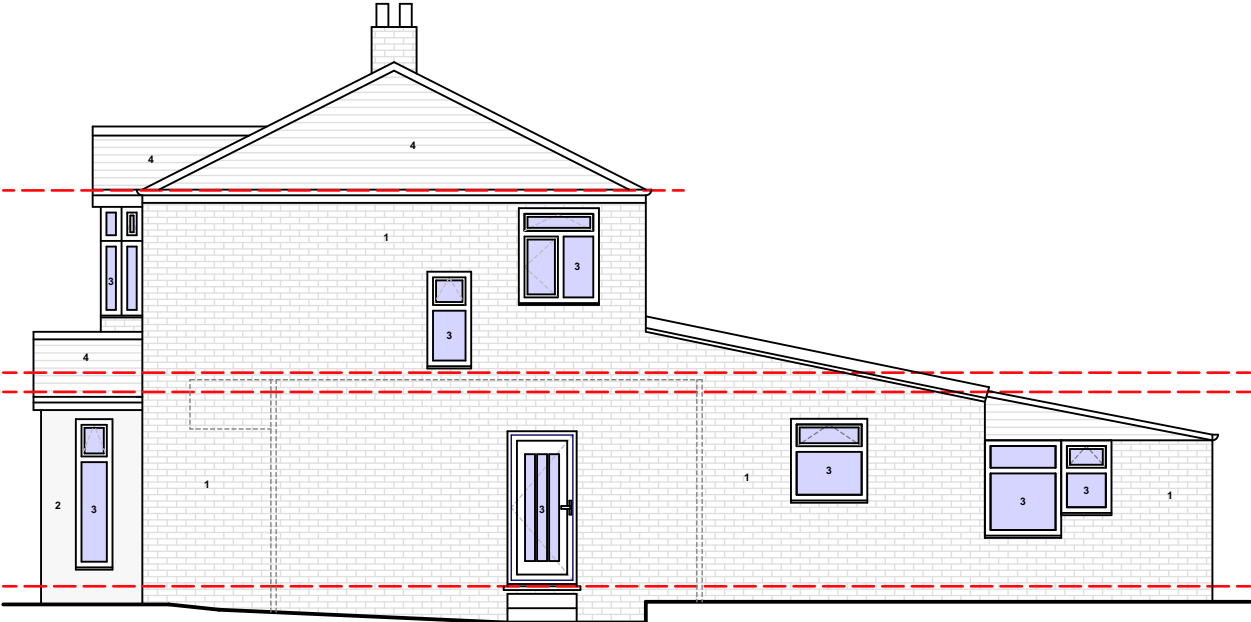


EXISTING GA FRONT
ELEVATION



EXISTING GA SIDE
ELEVATION 1



EXISTING GA REAR
ELEVATION

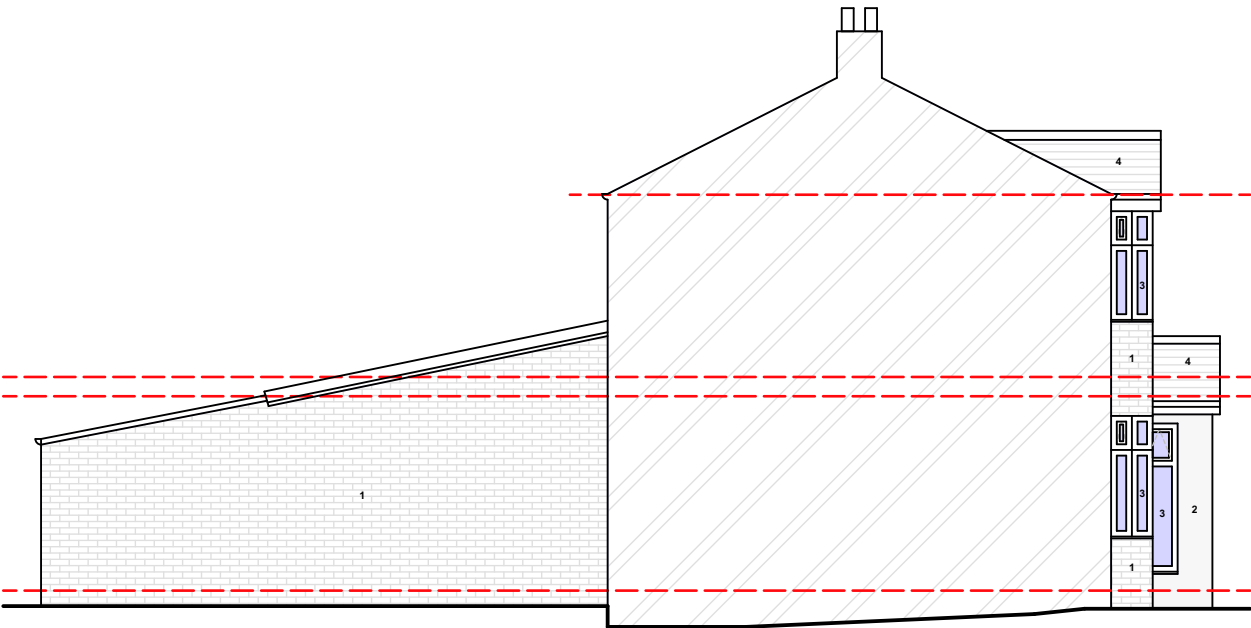

EXISTING GA SIDE
ELEVATION 2

notes

This drawing is subject to a detailed building and site survey, therefore no guarantee of its accuracy can be given. This drawing has been draughted in accordance with the clients design requirements. All areas are approximate and are subject to a detailed building and site survey and further design development. All dimensions should be checked prior to commencement of construction on site.

All dimensions shown are in millimetres (mm).

Text Key

1. Existing facing brickwork
2. Existing render
3. Existing uPVC door/window
4. Existing pantile roof tiles
5. Proposed facing brickwork
6. Proposed pantile roof tiles
7. Proposed uPVC door/window
8. Proposed flat roof lights

SCALE BAR 1:100



PL0 Planning Issue 18.12.25



NADA Architects Ltd
169 Kingsway
Burnage
Manchester
M19 2ND
Mob: 07974 735527
E: ahmed@nadaarchitects.com
W: www.nadaarchitects.com

D - design PL - planning PT - pre-tender
T - tender P - preliminary
C - construction R - record

HINA SHAKIR

HOUSE EXTENSIONS
22 RINGWOOD AVE,
MANCHETSER, M12 5TP

EXISTING GA ELEVATIONS

scale 1:100 @ A3 date 18.12.25 drawn MOAYED HAMADA checked AC

job no (category) dwg no revision

25-1419 (02)001 PL0

Verify all dims prior to construction. Immediately report any discrepancies on this drawing to Architect. This drawing shall be read in conjunction with associated specifications and related consultant's documents.