



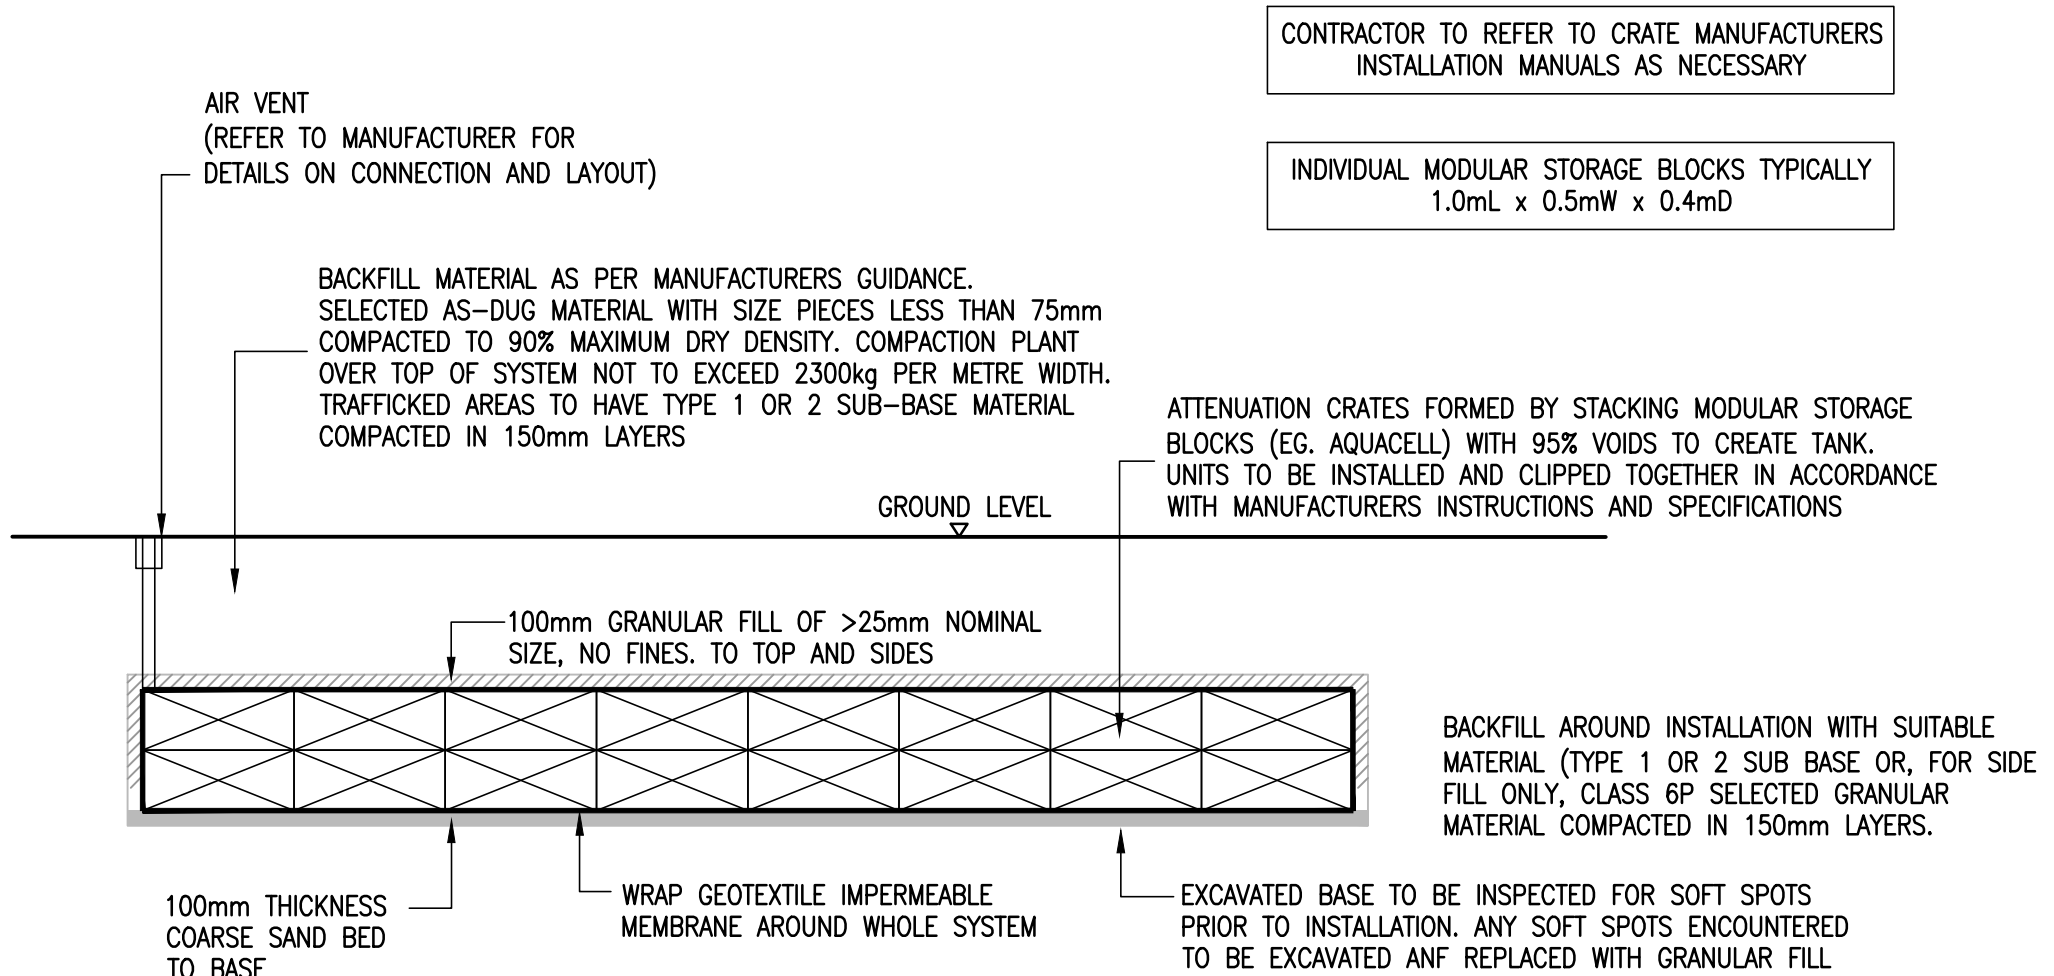

TYPICAL SECTION THROUGH ATTENUATION CRATES
SCALE 1:50

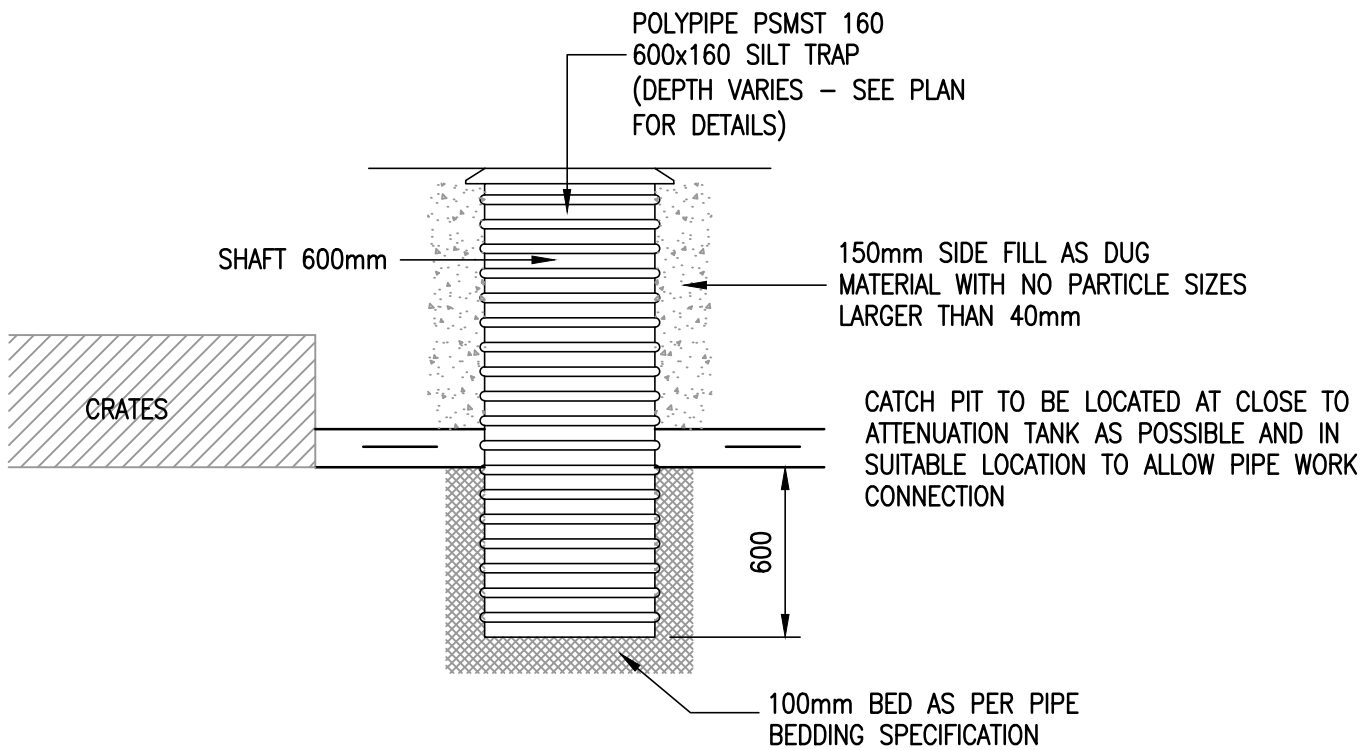

CATCH PIT DETAIL
SCALE 1:20

P02	BW	First tender issue	08/05/2024
P01	ZJ	First issue	08/12/2022
Rev	By	Description	Date

Revision Schedule