



PLANS DRAWN FROM RECORD DRAWINGS
NOT FROM SURVEY
DO NOT SCALE

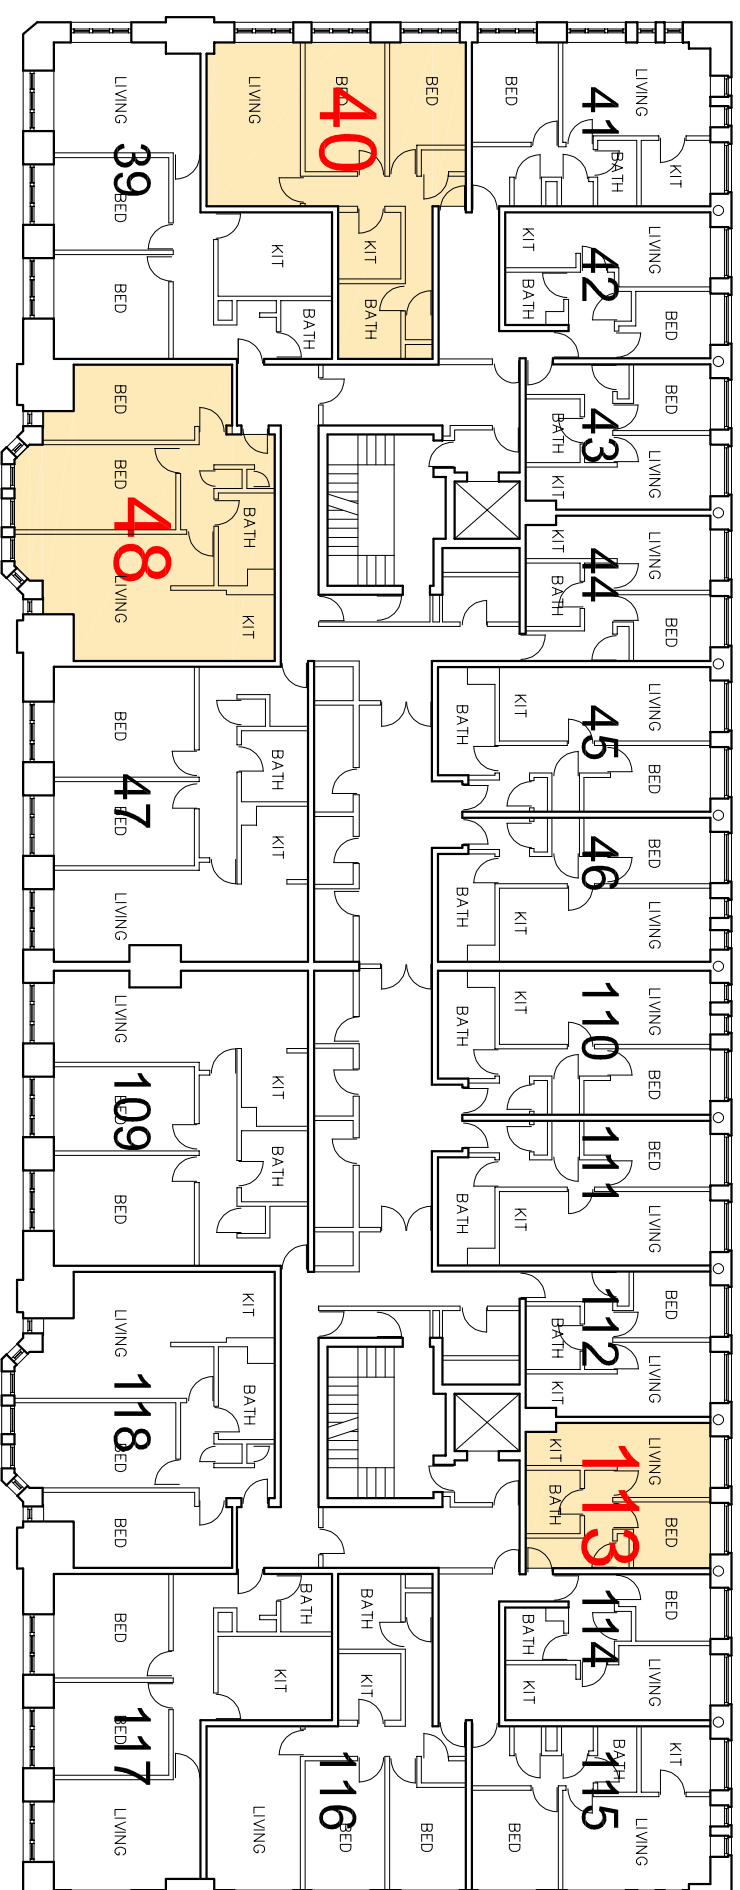

4th FLOOR

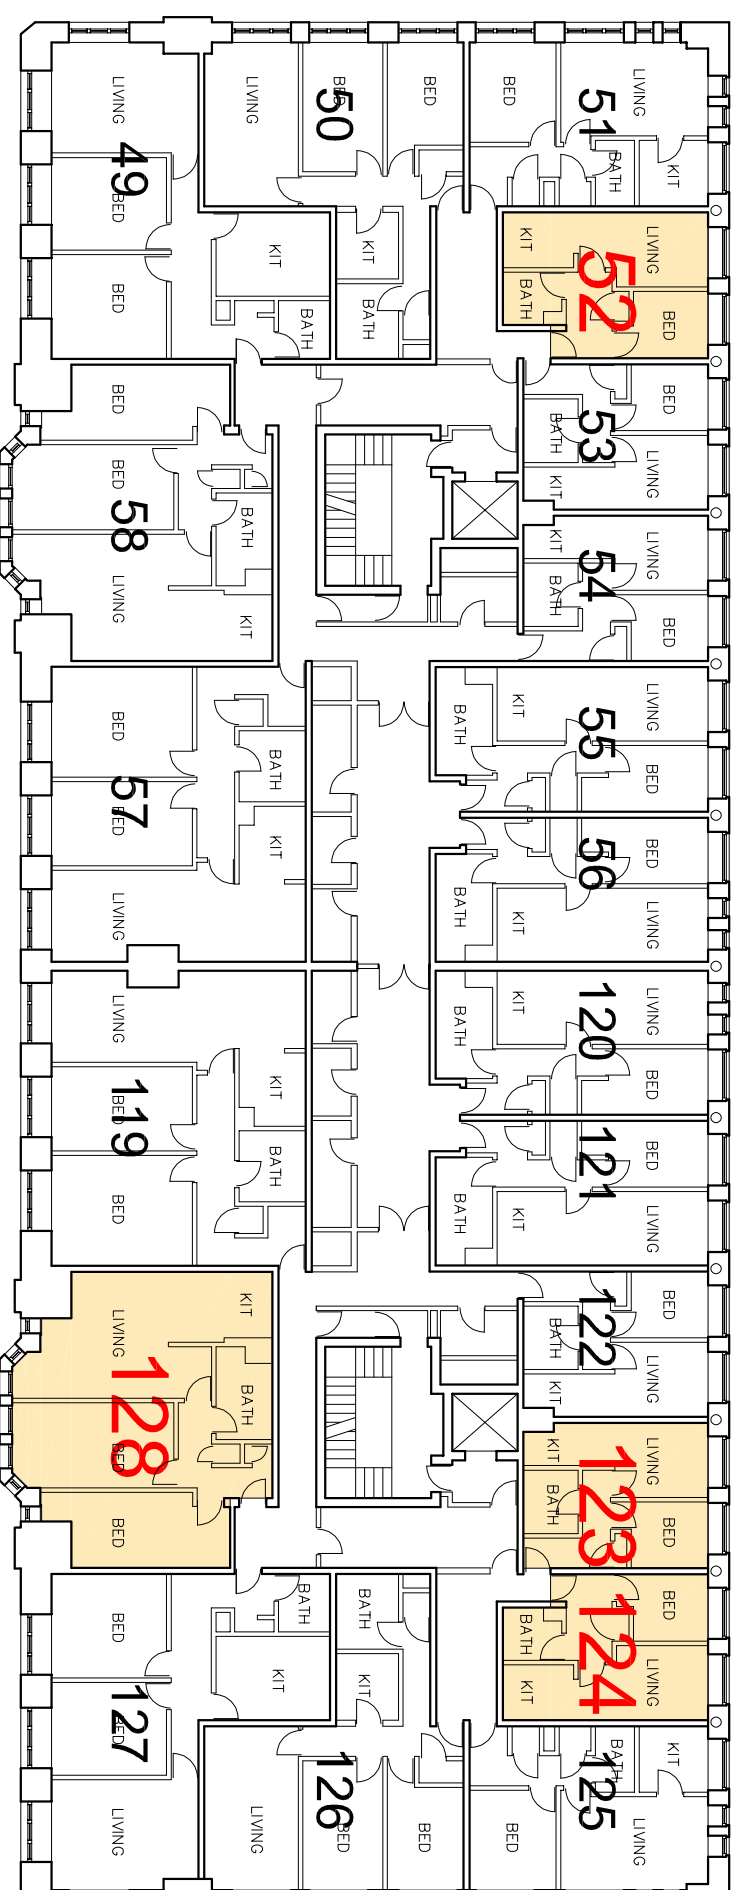

NOTES			A3	
PLANS DRAWN FROM RECORD DRAWINGS NOT FROM SURVEY DO NOT SCALE				
client				
THE GUINNESS PARTNERSHIP				
drwg no.		rev.		date
7604/ 03				AUG 25
scales		drawn		checked
1/ 250 @ A3		RW		
subject				
FOURTH AND FIFTH FLOOR EXISTING PLANS				

5th FLOOR