




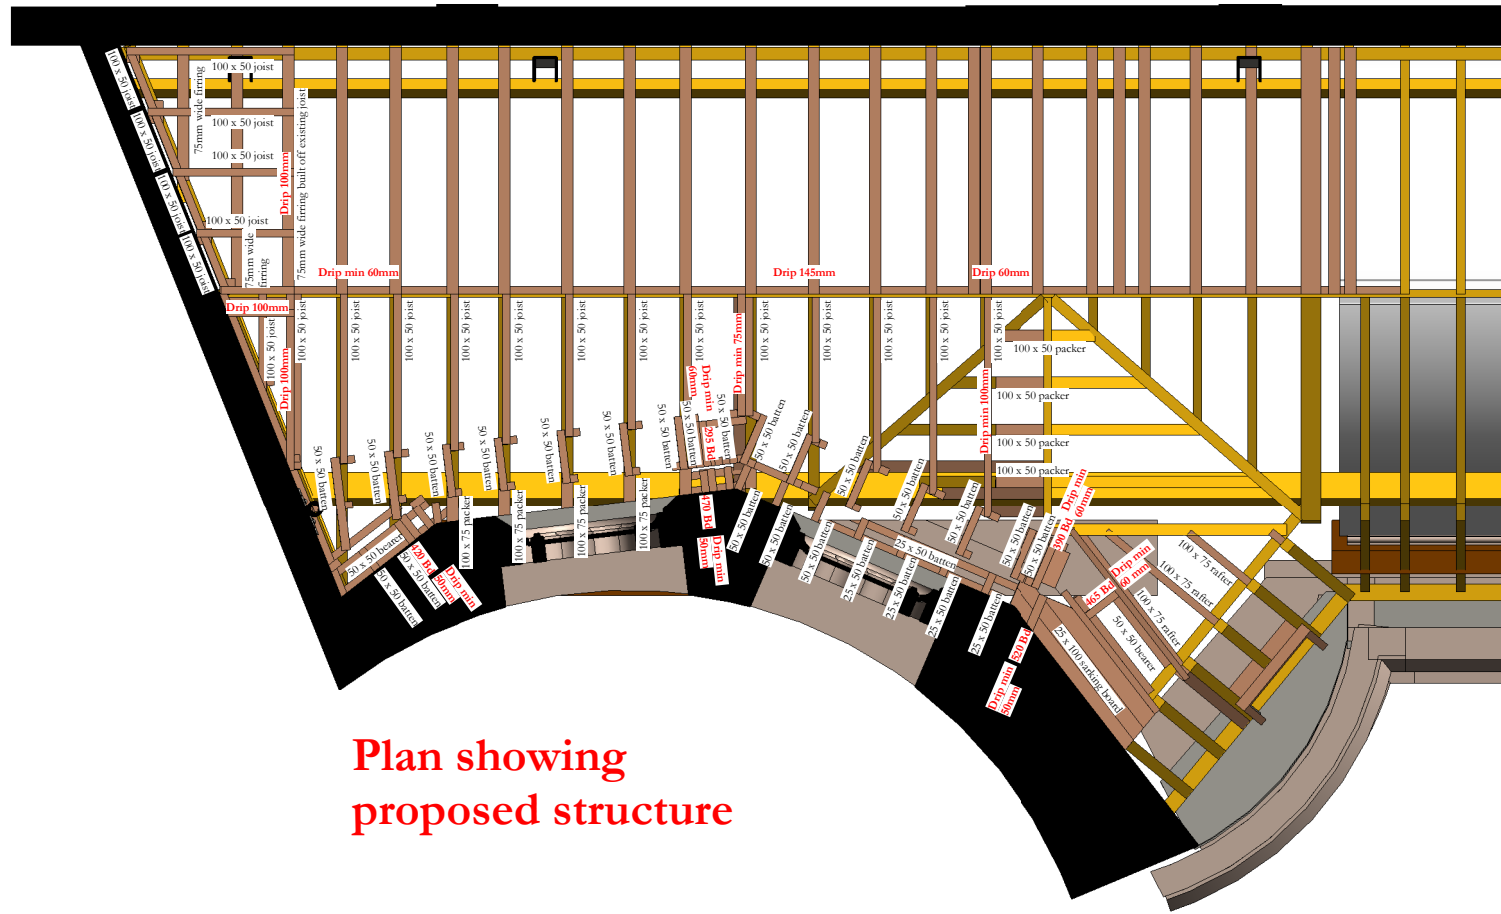


Plan showing proposed structure

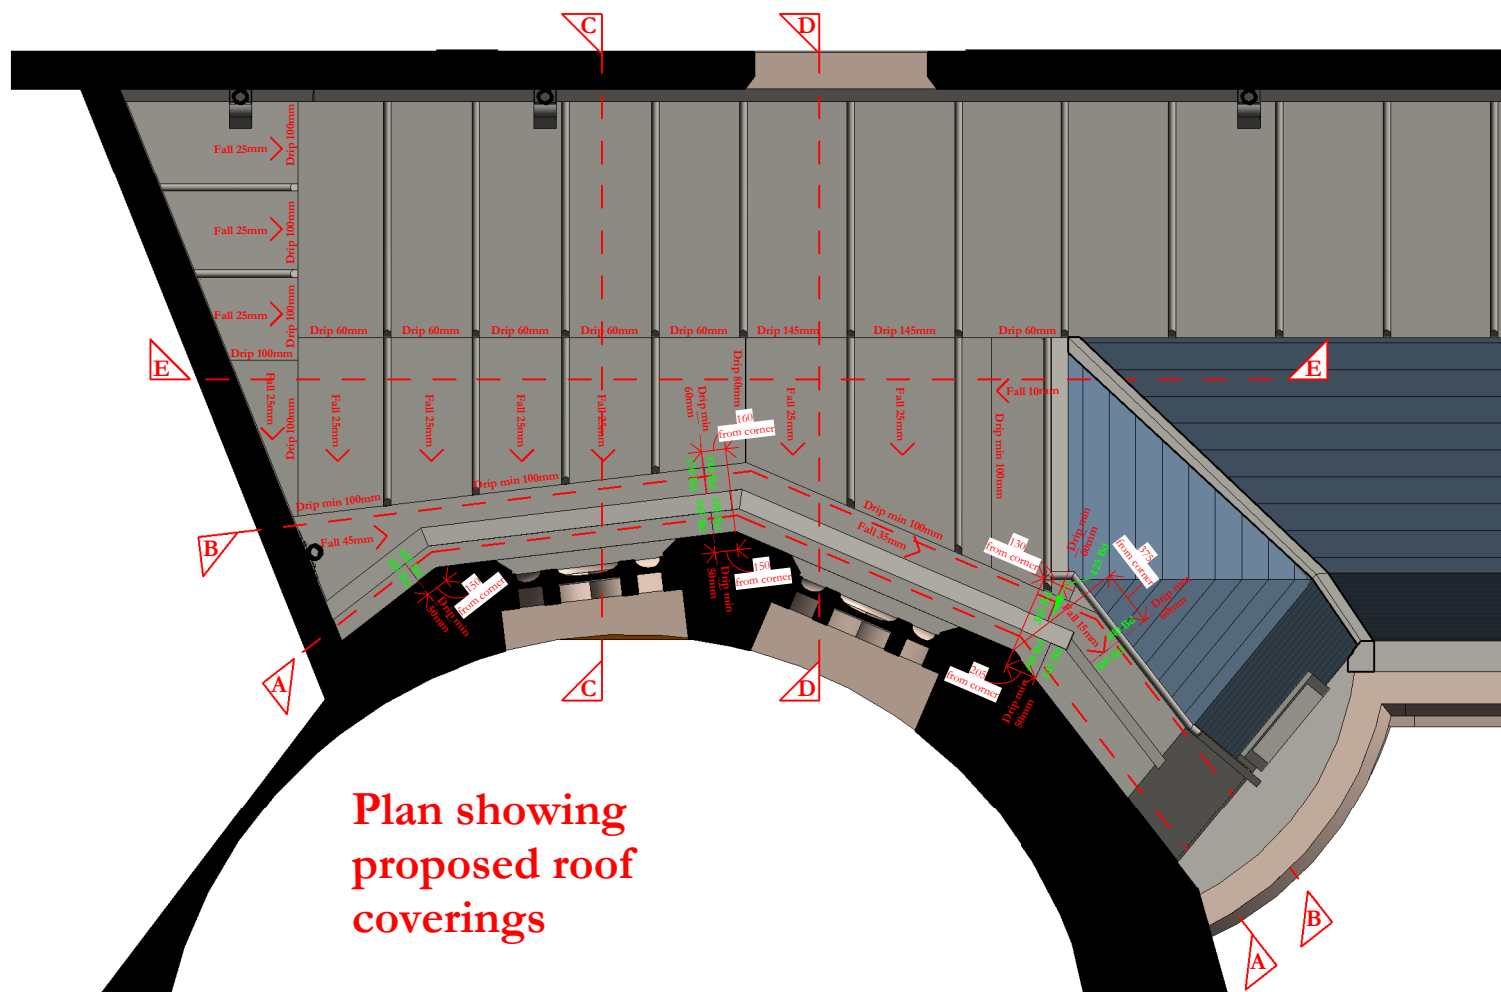


Plan showing proposed roof coverings

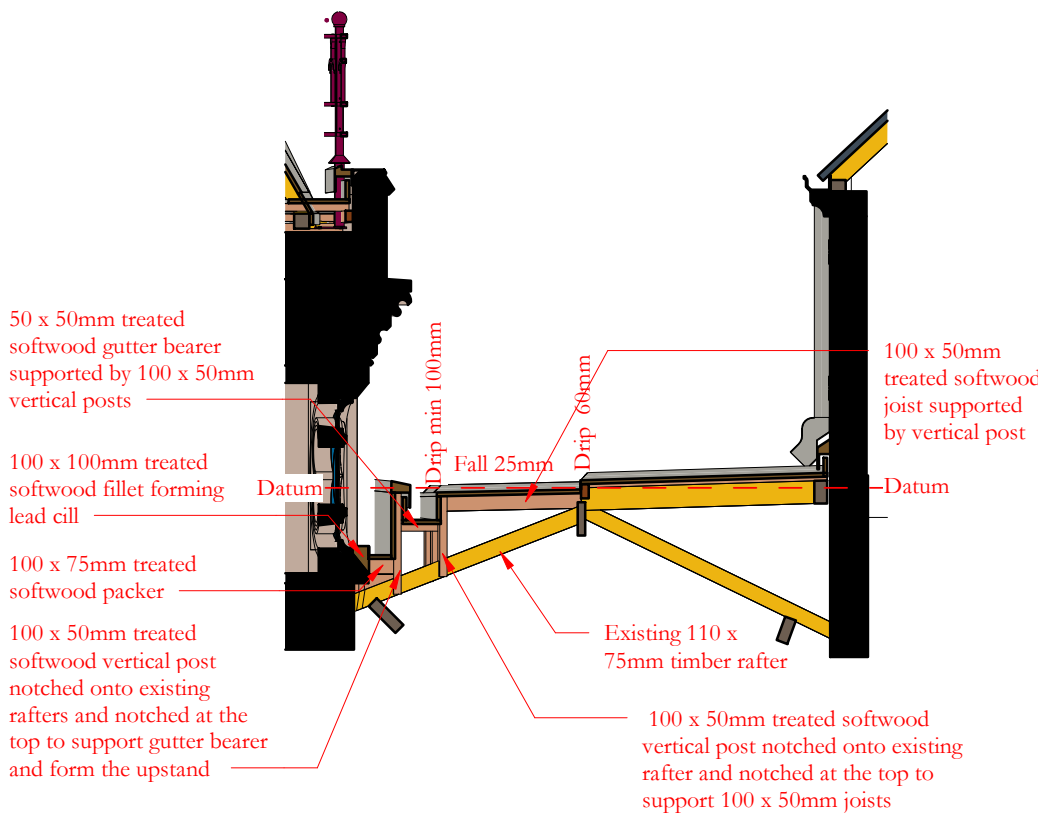


Section C-C

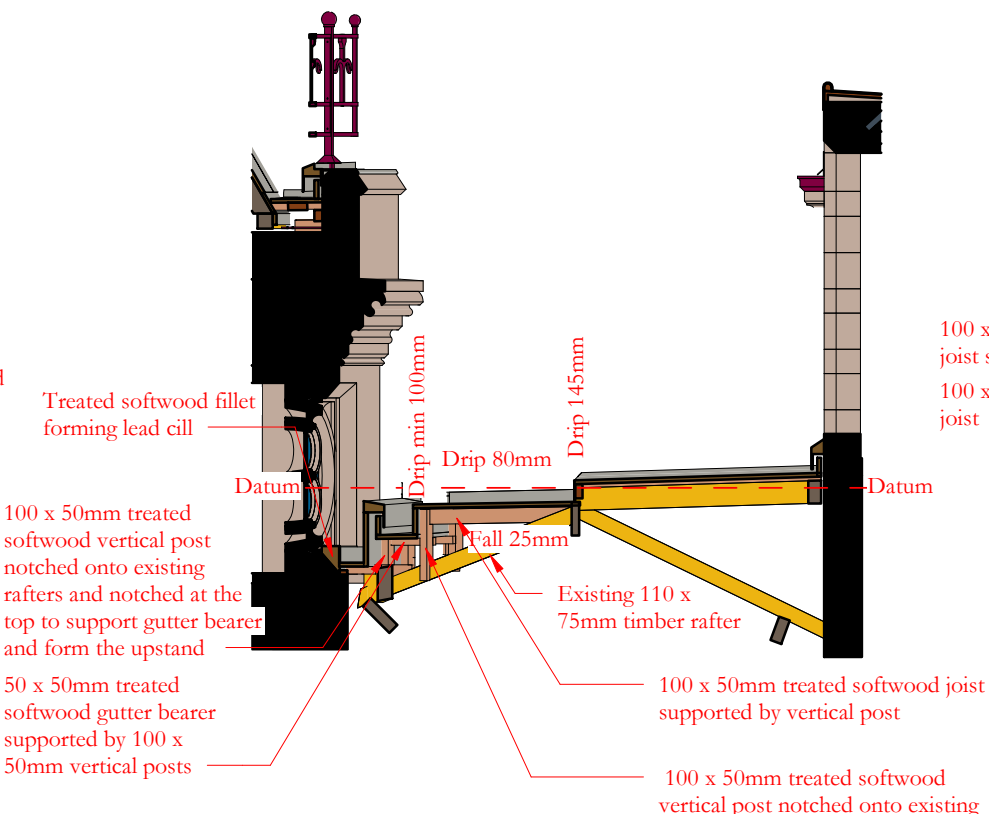


Section D-D

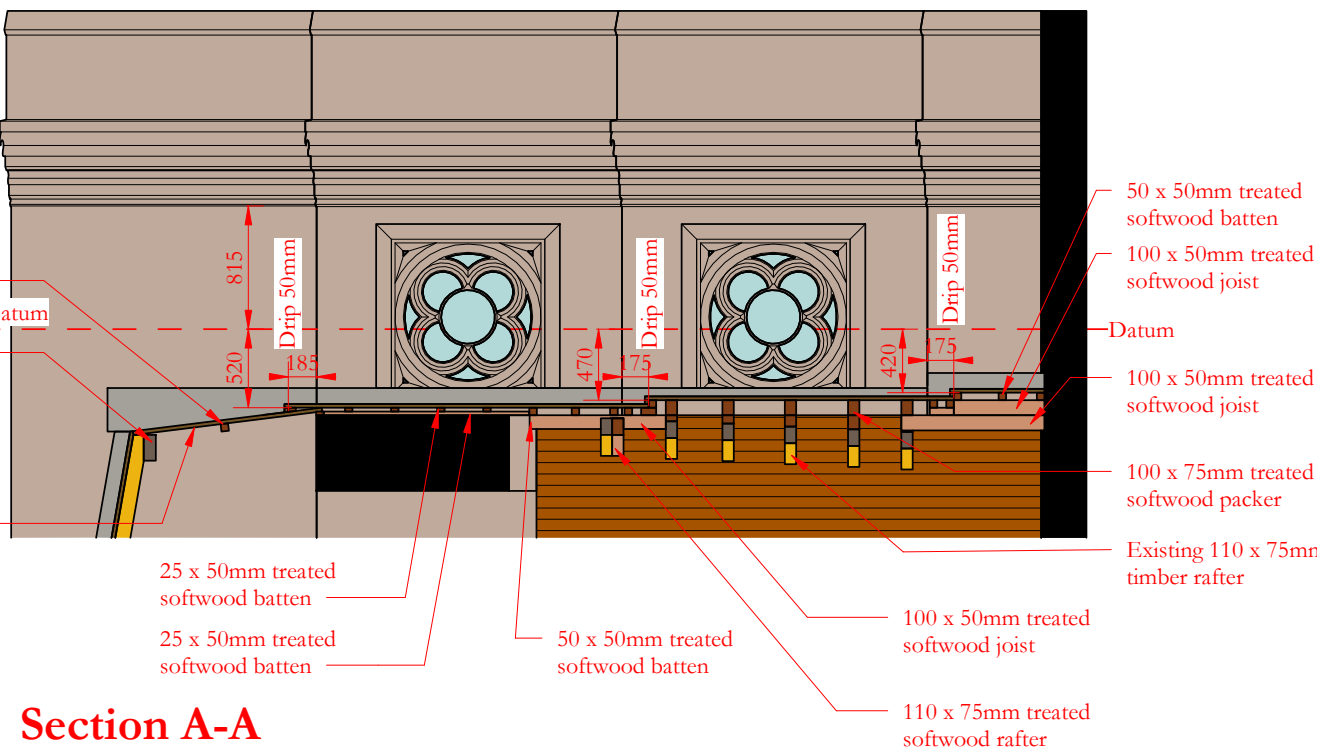


Section A-A
Longitudinal section through weathering detail adjacent to wall

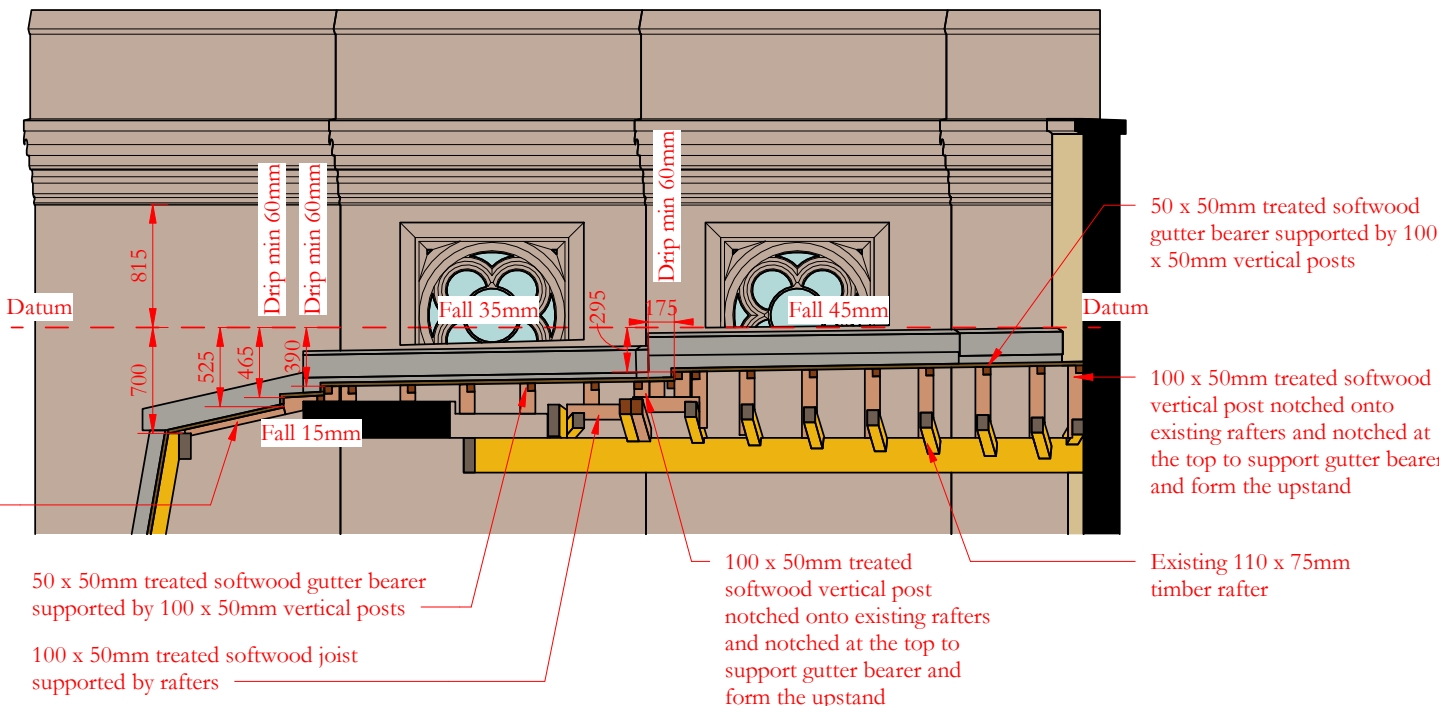

Section B-B
Longitudinal section through gutter

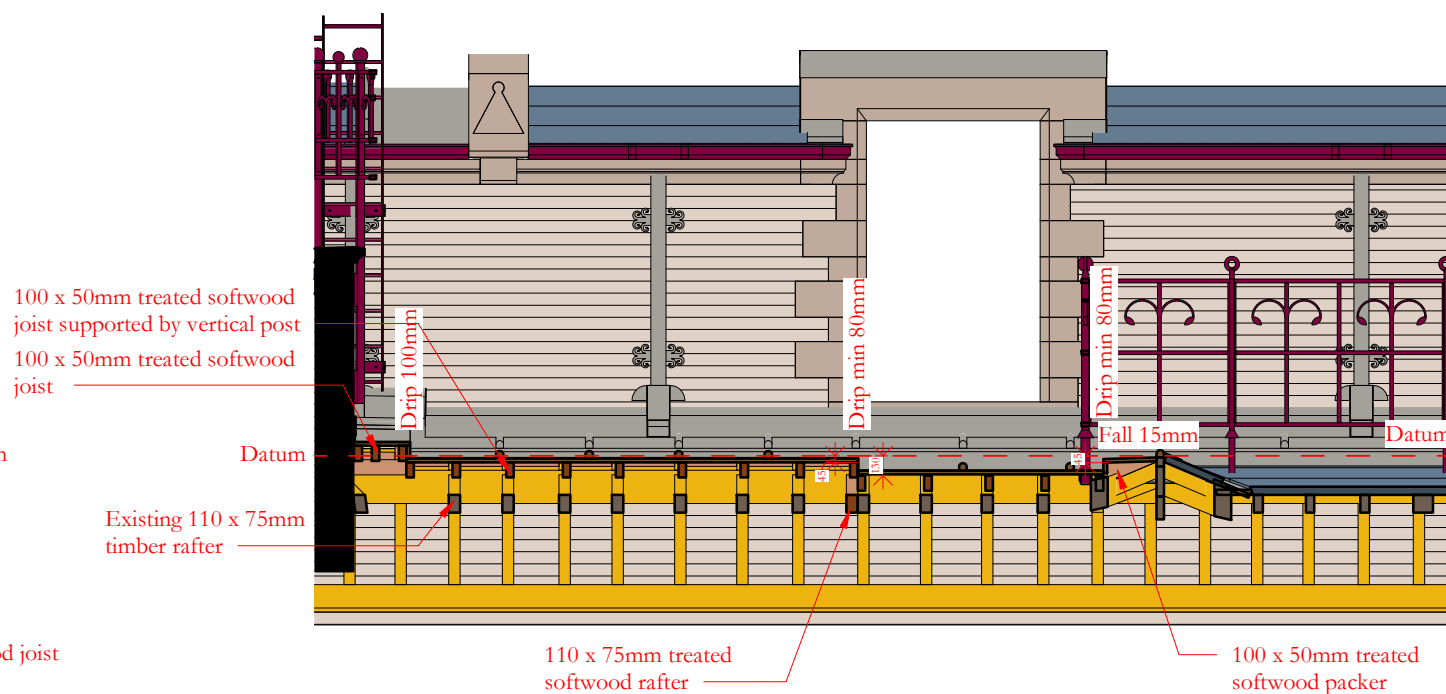


Section E-E

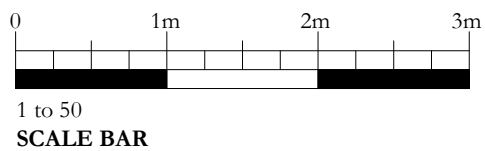


Notes:
Drawings are based on survey data and may not accurately represent what is physically present.
Do not scale from this drawing. All dimensions are to be verified on site before proceeding with the work.
All dimensions are in millimeters unless noted otherwise.
Purcell shall be notified in writing of any discrepancies.


Key Plan

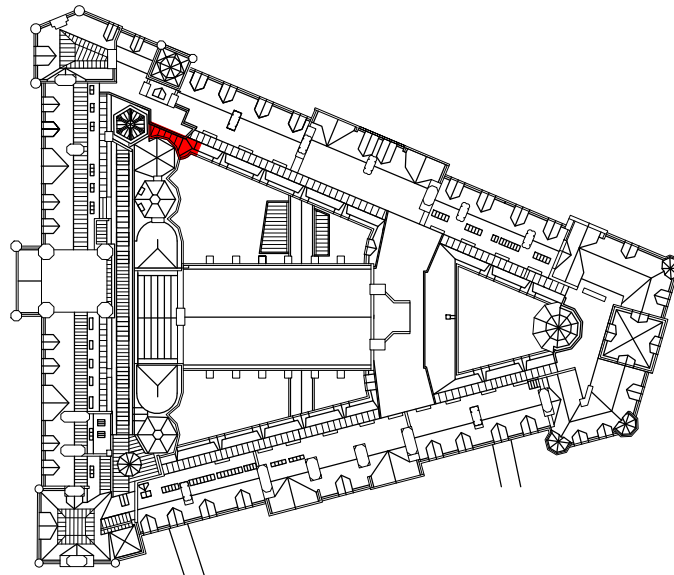

KEY

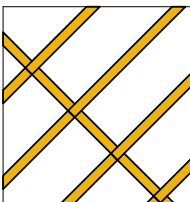

Existing softwood joists, rafters and framing

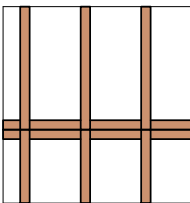

Proposed softwood joists, rafters and framing

Lead and Sarking Level

xxx Ad xxx mm Above Datum
xxx Bd xxx mm Below Datum

Timber Structure Level

xxx Ad xxx mm Above Datum
xxx Bd xxx mm Below Datum

-	28/10/2024	GR	JRC	First issue
ISSUE	DATE	APPROVED	DRAWN	DESCRIPTION



OUR
TOWN
HALL
PROJECT



Project Office, Room 308, Town Hall, MANCHESTER M60 2L1
+44 (0) 7970 097 432
www.purcelluk.com

PROJECT STATUS **RIBA Stage 5**

CLIENT **Manchester City Council**

PROJECT **Our Town Hall**

DRAWING TITLE **Roof NCR02 north-west corner gutter sections**

SIZE & SCALE **A2: As indicated**

DRAWING STATUS **S4 - Construction**

JOB NUMBER **236959**

DRAWING NO. **OTH-PUR-TH-RF-DWG-A-4460** REV

© PURCELL 2019. PURCELL ® IS THE TRADING NAME OF PURCELL ARCHITECTURE LTD.