



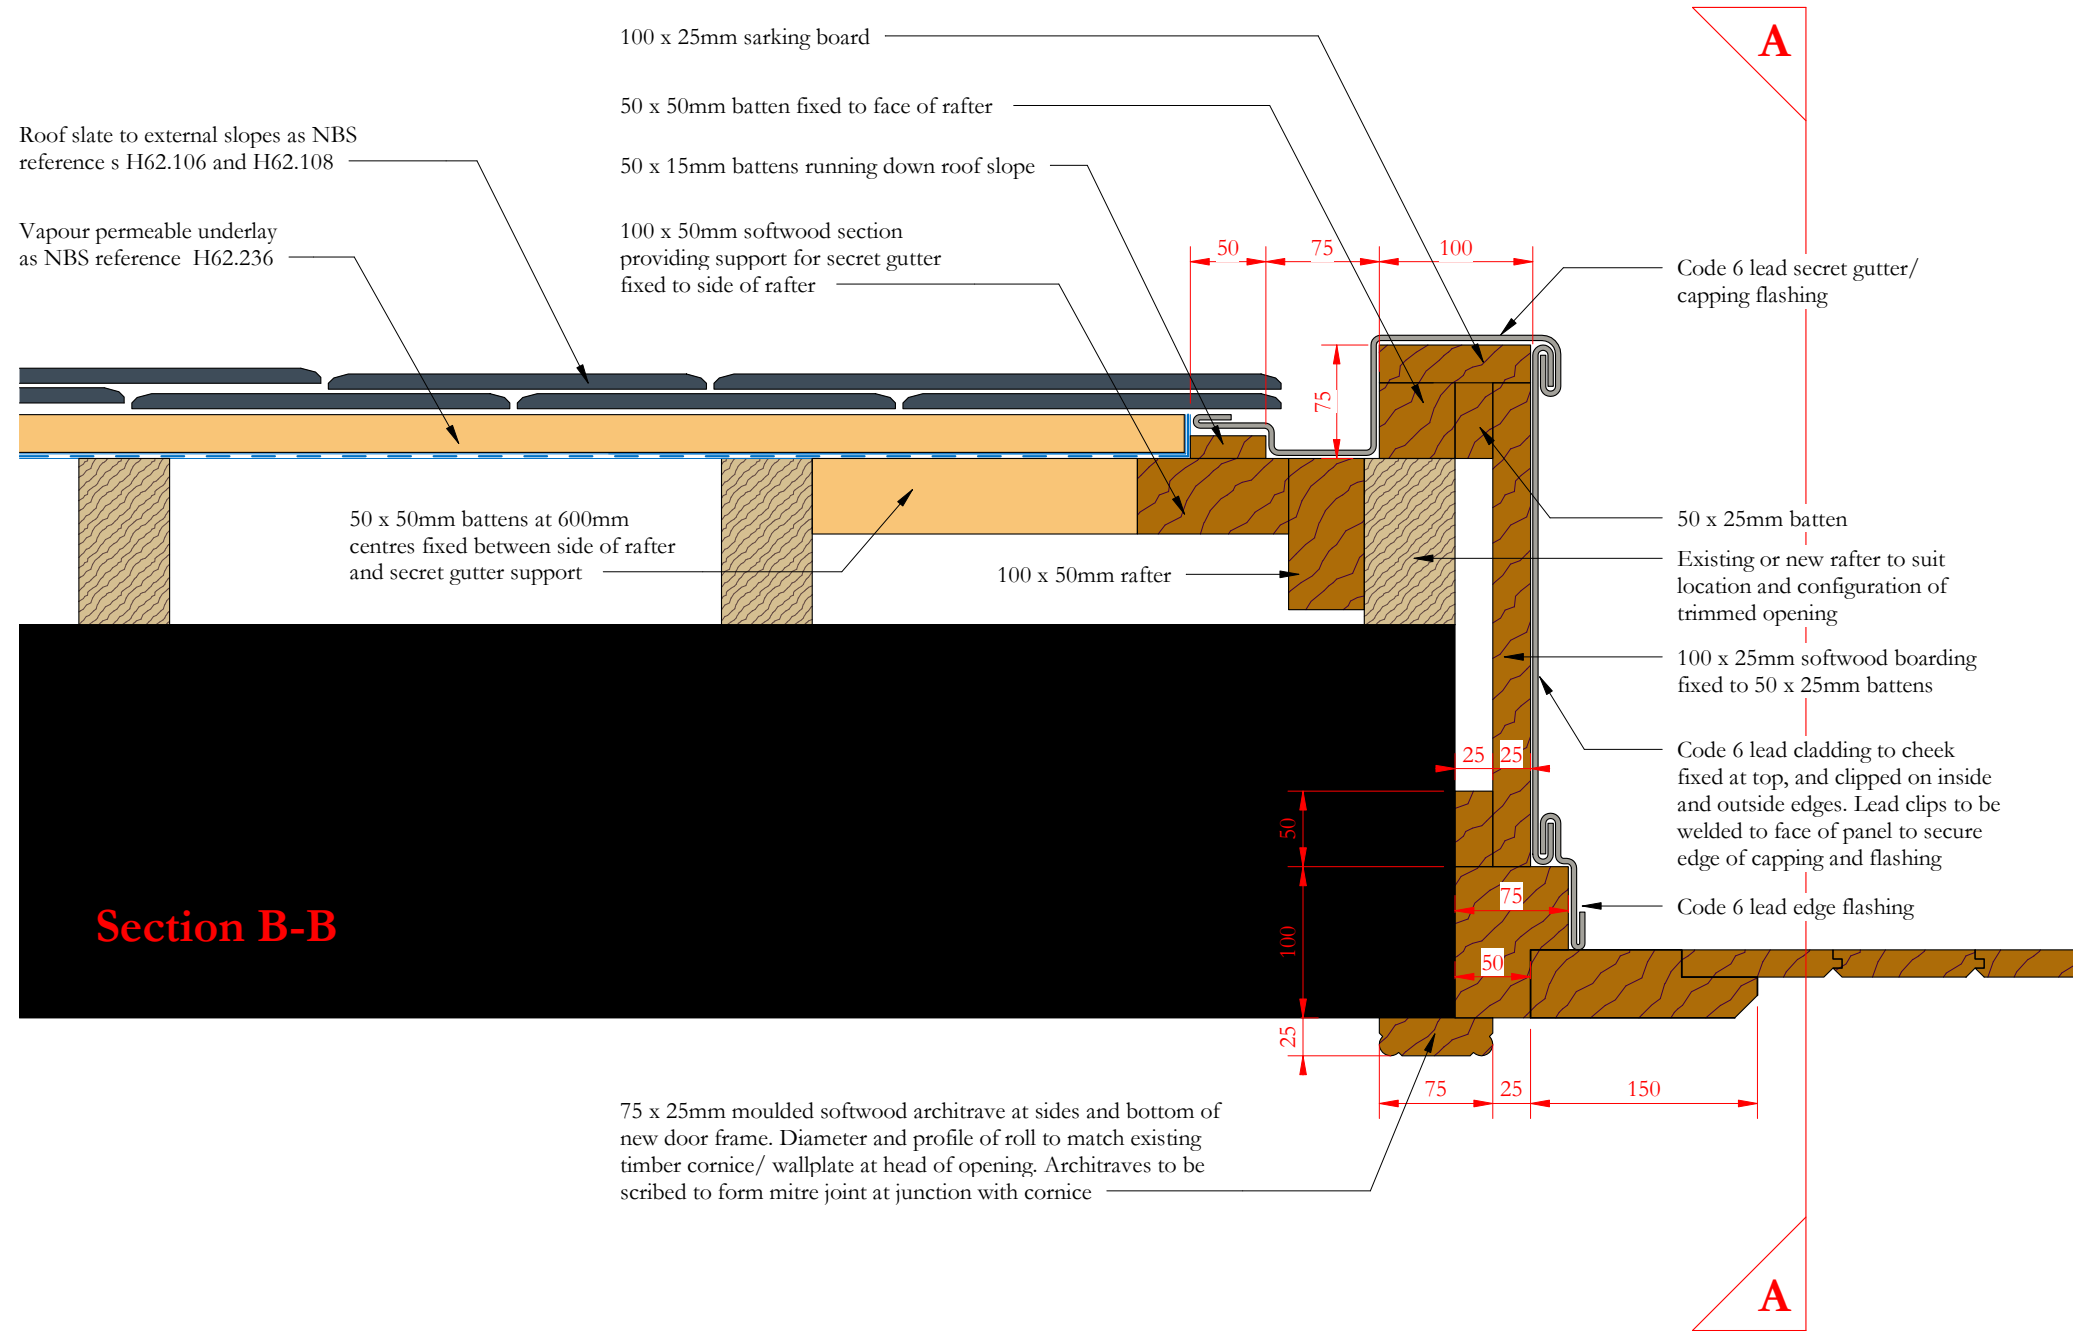

RF_2_PUR_Bird
guano likley to be
encountered in roof
spaces

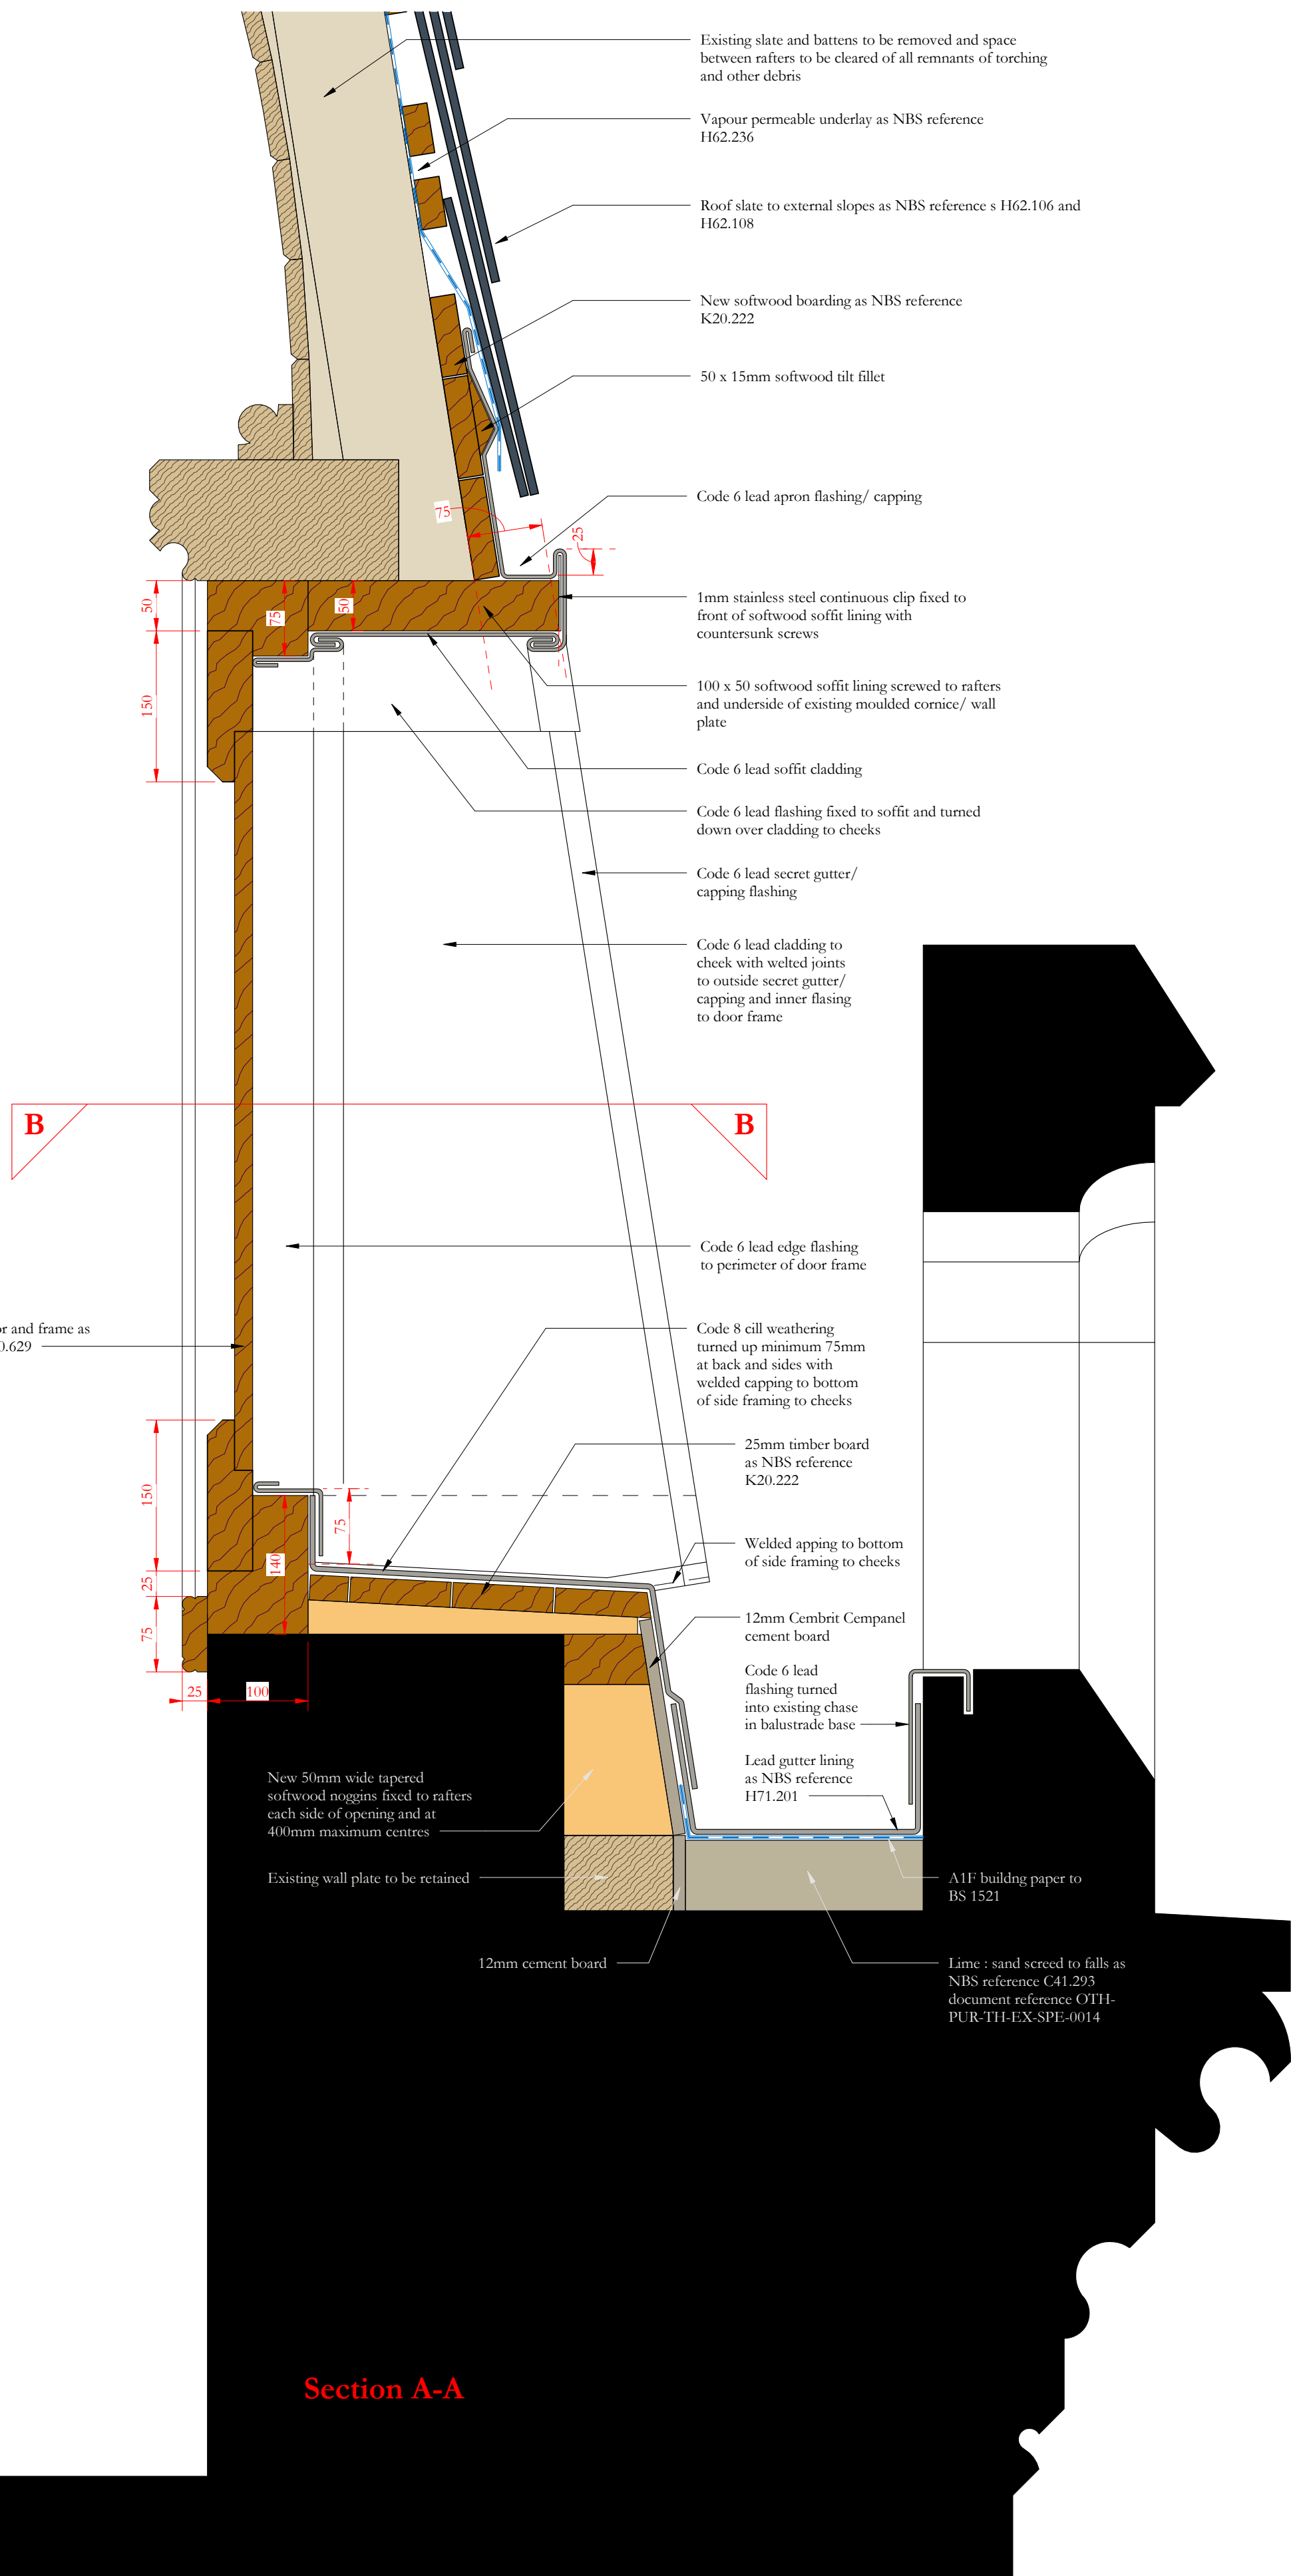

RF_1_PUR_No
in-situ leadwelding
permitted



Scale Bars to be used as guidance only - refer to sheet size below

1:100	mm	1000	2000	5000	7000	
1:200	mm	1500	3000	7500	10500	14000
1:500	m	15	30	75	105	140
1:1250	m	10	20	50	70	90

Notes:

Drawings are based on survey data and may not accurately represent what is physically present.
Do not scale from this drawing. All dimensions are to be verified on site before proceeding with the work.
All dimensions are in millimeters unless noted otherwise.
Purcell shall be notified in writing of any discrepancies.

Revision 03: Detail updated and section through check added

Revision 02: Scale bar added. Status updated to S4 Construction.

Revision 01: NBS notes and references added for timber door and frame to access hatch. Reference added for lead flashing to checks. Title amended. 12/11/2019

03	26/06/2023	JC	GR	See note in revision cloud
02	07/05/2020	JC	GR	See note in revision cloud
01	12/11/2019	JC	GR	See detailed note in revision cloud
-	30/09/2019	GR	VT	First Issue

ISSUE	DATE	APPROVED	DRAWN	DESCRIPTION
-------	------	----------	-------	-------------



OUR
TOWN
HALL
PROJECT



PURCELL

Project Office, Town Hall, MANCHESTER M60 2L1
+44 (0) 7970 097 432
www.purcelluk.com

PROJECT STATUS **RIBA Stage 5**

CLIENT **Manchester City Council**

PROJECT **Our Town Hall**

DRAWING TITLE **Access hatch detail for
roofs NCR03b, NCR05b,
SCR02b and SCR05b**

SIZE & SCALE **A1: 1 : 5**

DRAWING STATUS **S4 Construction**

JOB NUMBER **236959**

DRAWING NO. **OTH-PUR-TH-RF-DWG-A-7026 03**

© PURCELL 2019. PURCELL ® IS THE TRADING NAME OF PURCELL ARCHITECTURE LTD.

26/06/2023 15:51:11

