



Proposed N/W Elevation
Scale 1:200

- 1 LARGE WALL MOUNTED BILLBOARD
- 2 SMALL WALL MOUNTED BILLBOARD
- 3 2500mmx2500mmx300mm HIGH LEVEL WALL MOUNTED CORPORATE BUBBLE SIGNAGE
- 4 ILLUMINATED POSTER DISPLAY UNIT
- 5 6m FLAGPOLE SIGNAGE


Proposed S/W Elevation
Scale 1:200

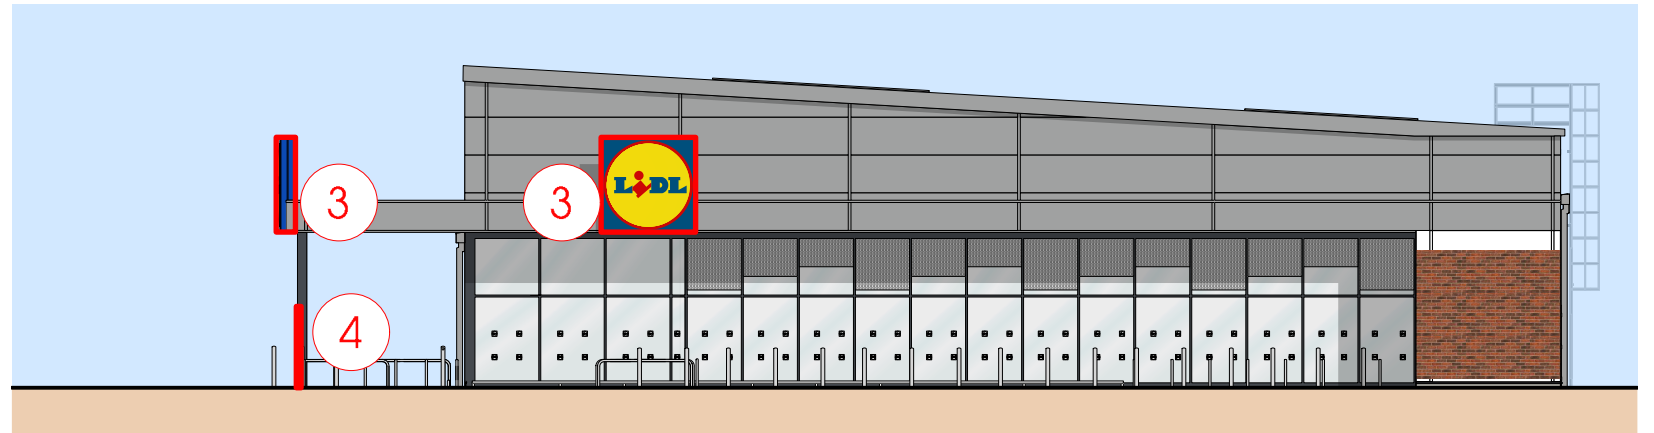

Proposed N/E Elevation
Scale 1:200

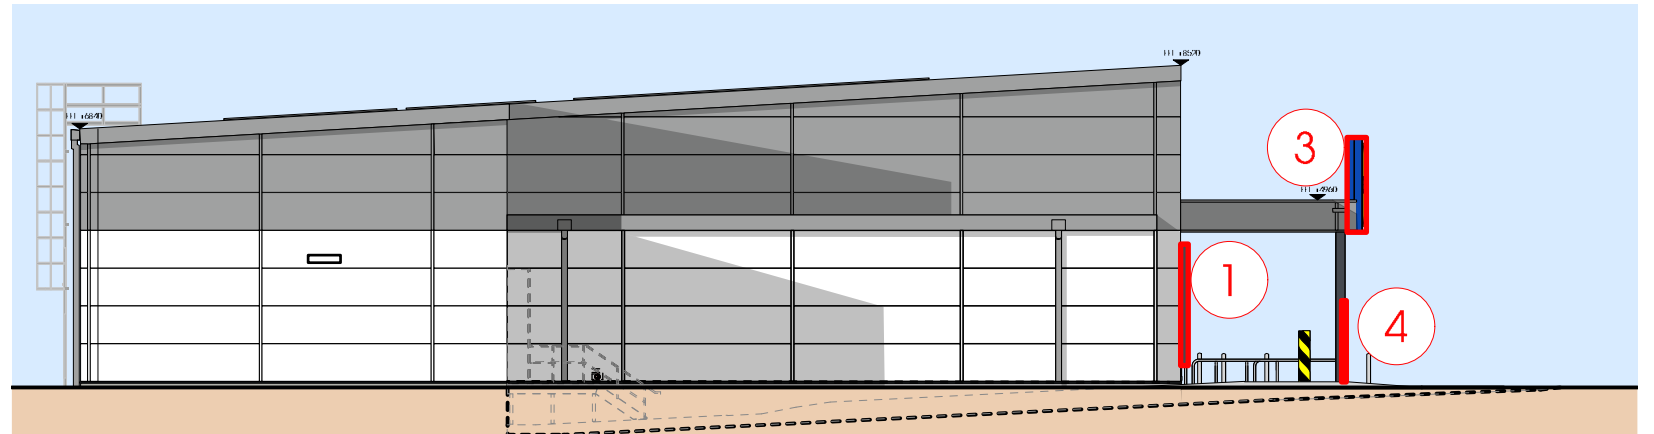

Proposed S/E Elevation
Scale 1:200

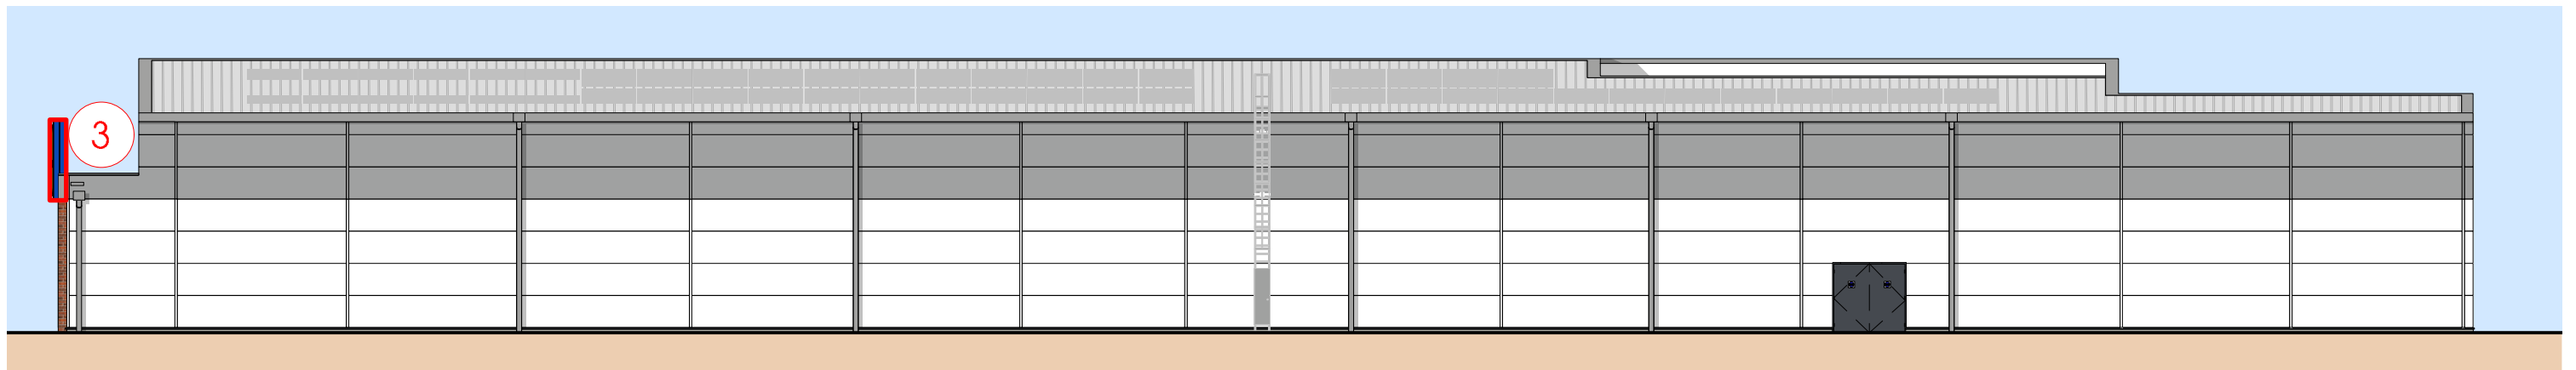

THIS DRAWING IS COPYRIGHT, AND REMAINS THE PROPERTY OF HIC ARCHITECTS. IT MUST NOT BE REPRODUCED, USED, DISCLOSED OR TRANSMITTED TO THIRD PARTIES IN ANY FORM, IN WHOLE OR IN PART, WITHOUT PRIOR WRITTEN PERMISSION.

DO NOT SCALE!
ALL DIMENSIONS SHOULD BE CHECKED ON SITE BEFORE WORK COMMENCES

A 10/12/2025 Updated in line with P2005

Rev.	Date	Description
1	10/12/2025	Updated in line with P2005

JBH

Drawn

client



Lidl GB Ltd

project

Wilmslow Rd, Rusholme

drawing title

Proposed Signage Elevations

date September 2025

status Planning

scale 1:200 @ A3

drawn JBH checked MH

job no. 2594 dwg no. P501

rev. A

htcarchitects

York Place Studio
8 Britannia Street
Leeds
LS1 2DZ
T: 0113 244 3457
W: www.htcarchitects.co.uk
E: info@htcarchitects.co.uk