


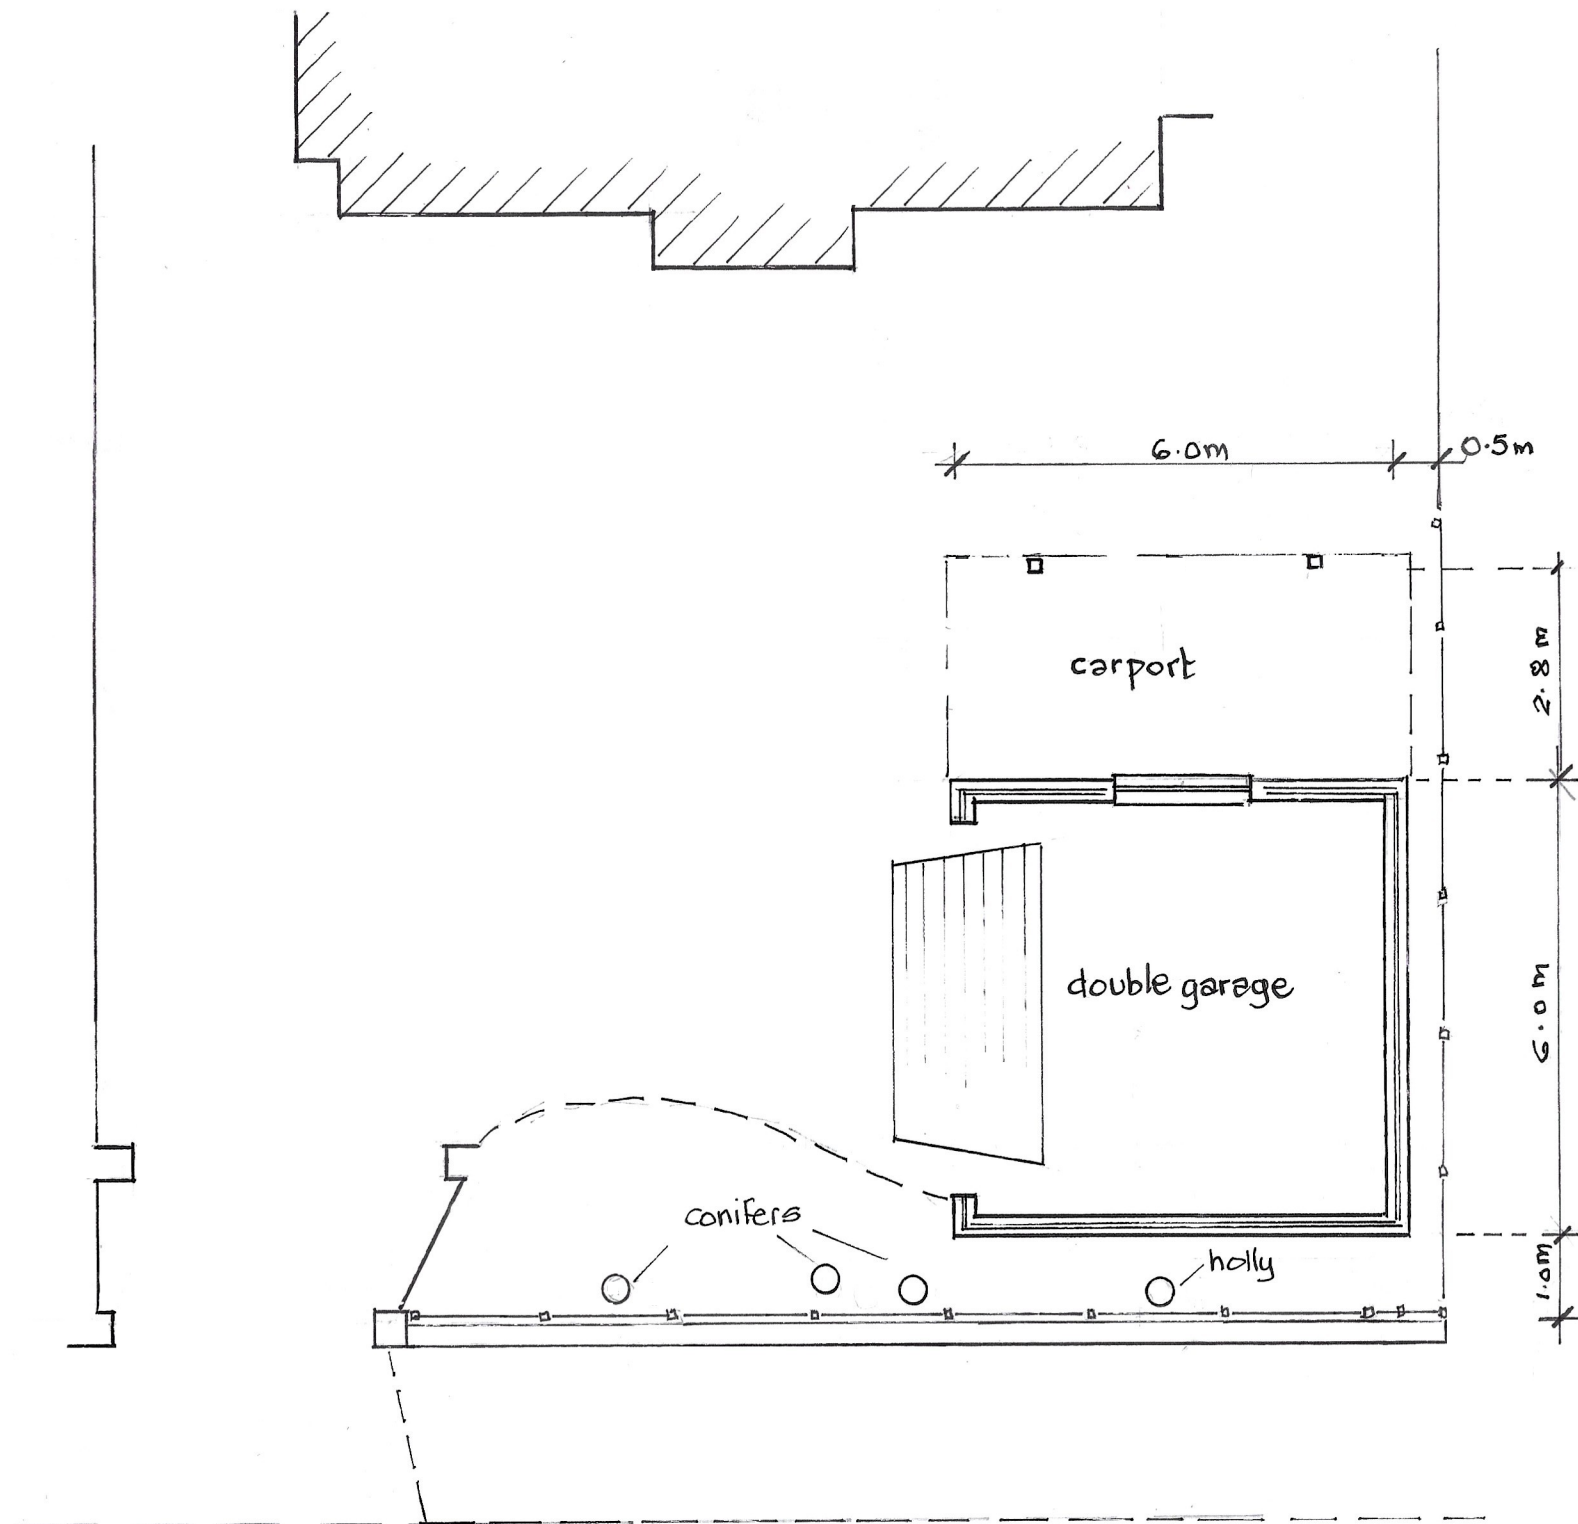

PROPOSED PLAN

199, PALATINE ROAD, M20 ZUN
 PLAN OF GARAGE/CARPORT ~ 1:100 @ A3