




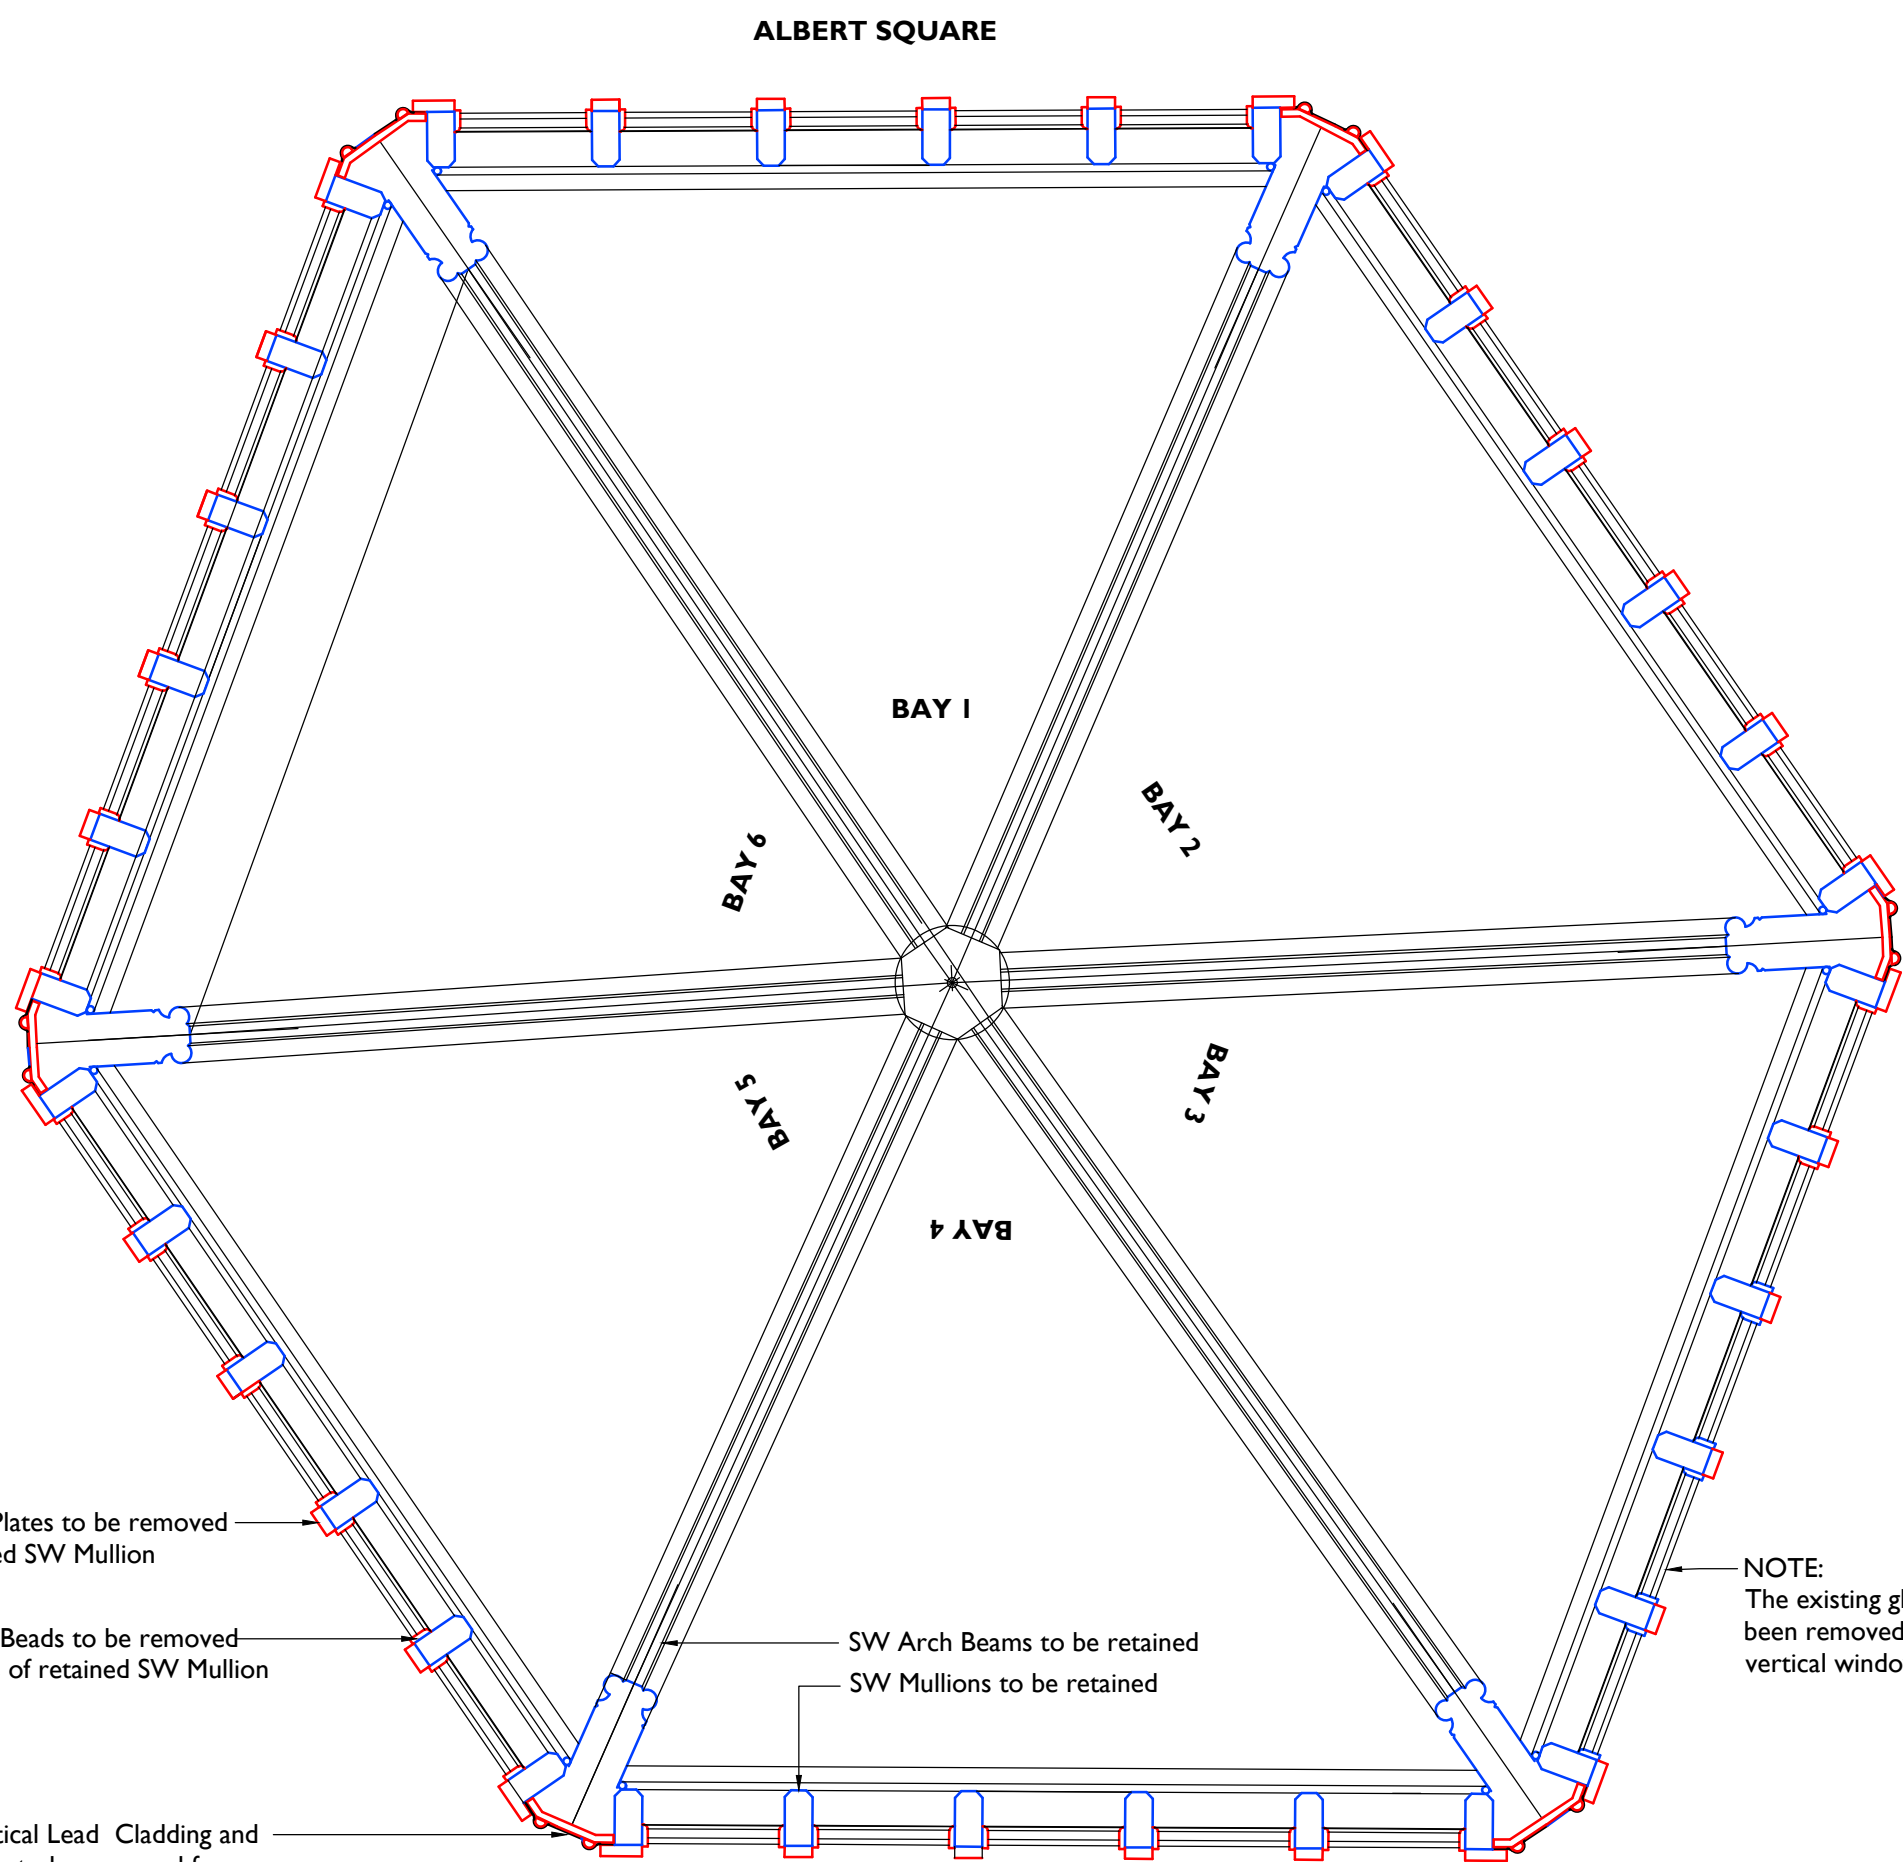


I
7480
1:20
INTERNAL LANTERN PLAN - AS EXISTING

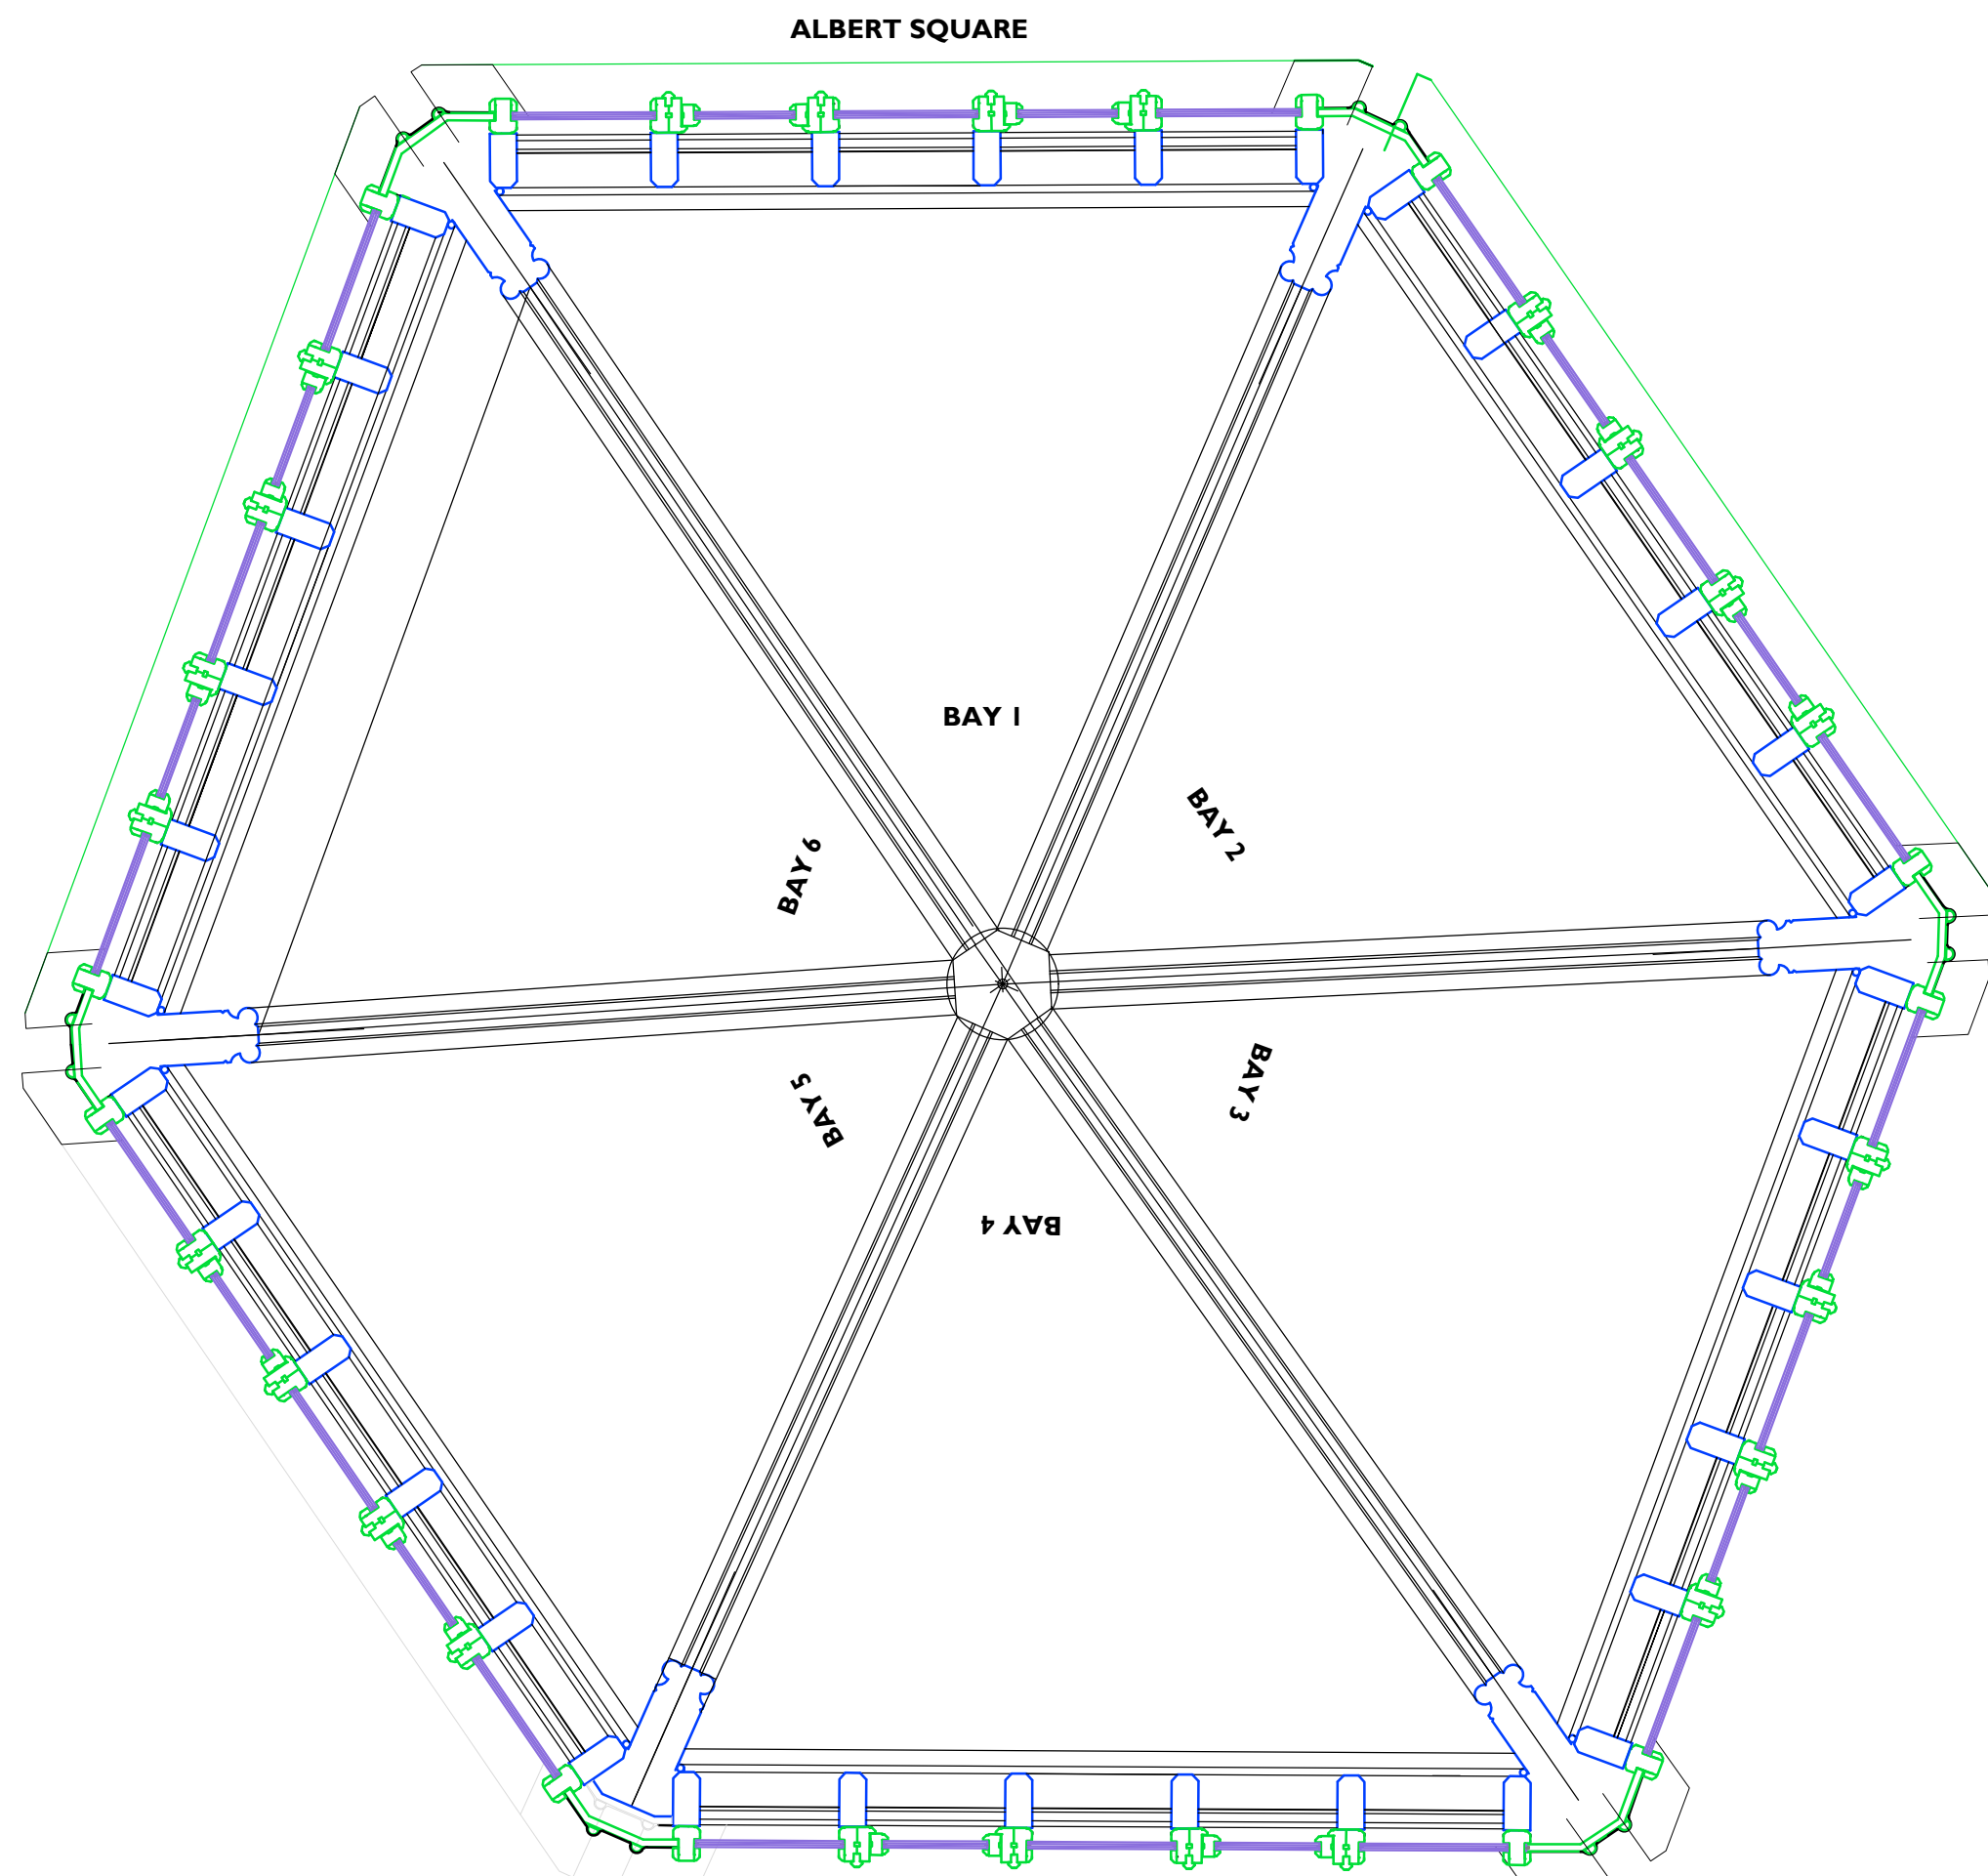

I
7480
1:20
INTERNAL LANTERN PLAN - AS PROPOSED

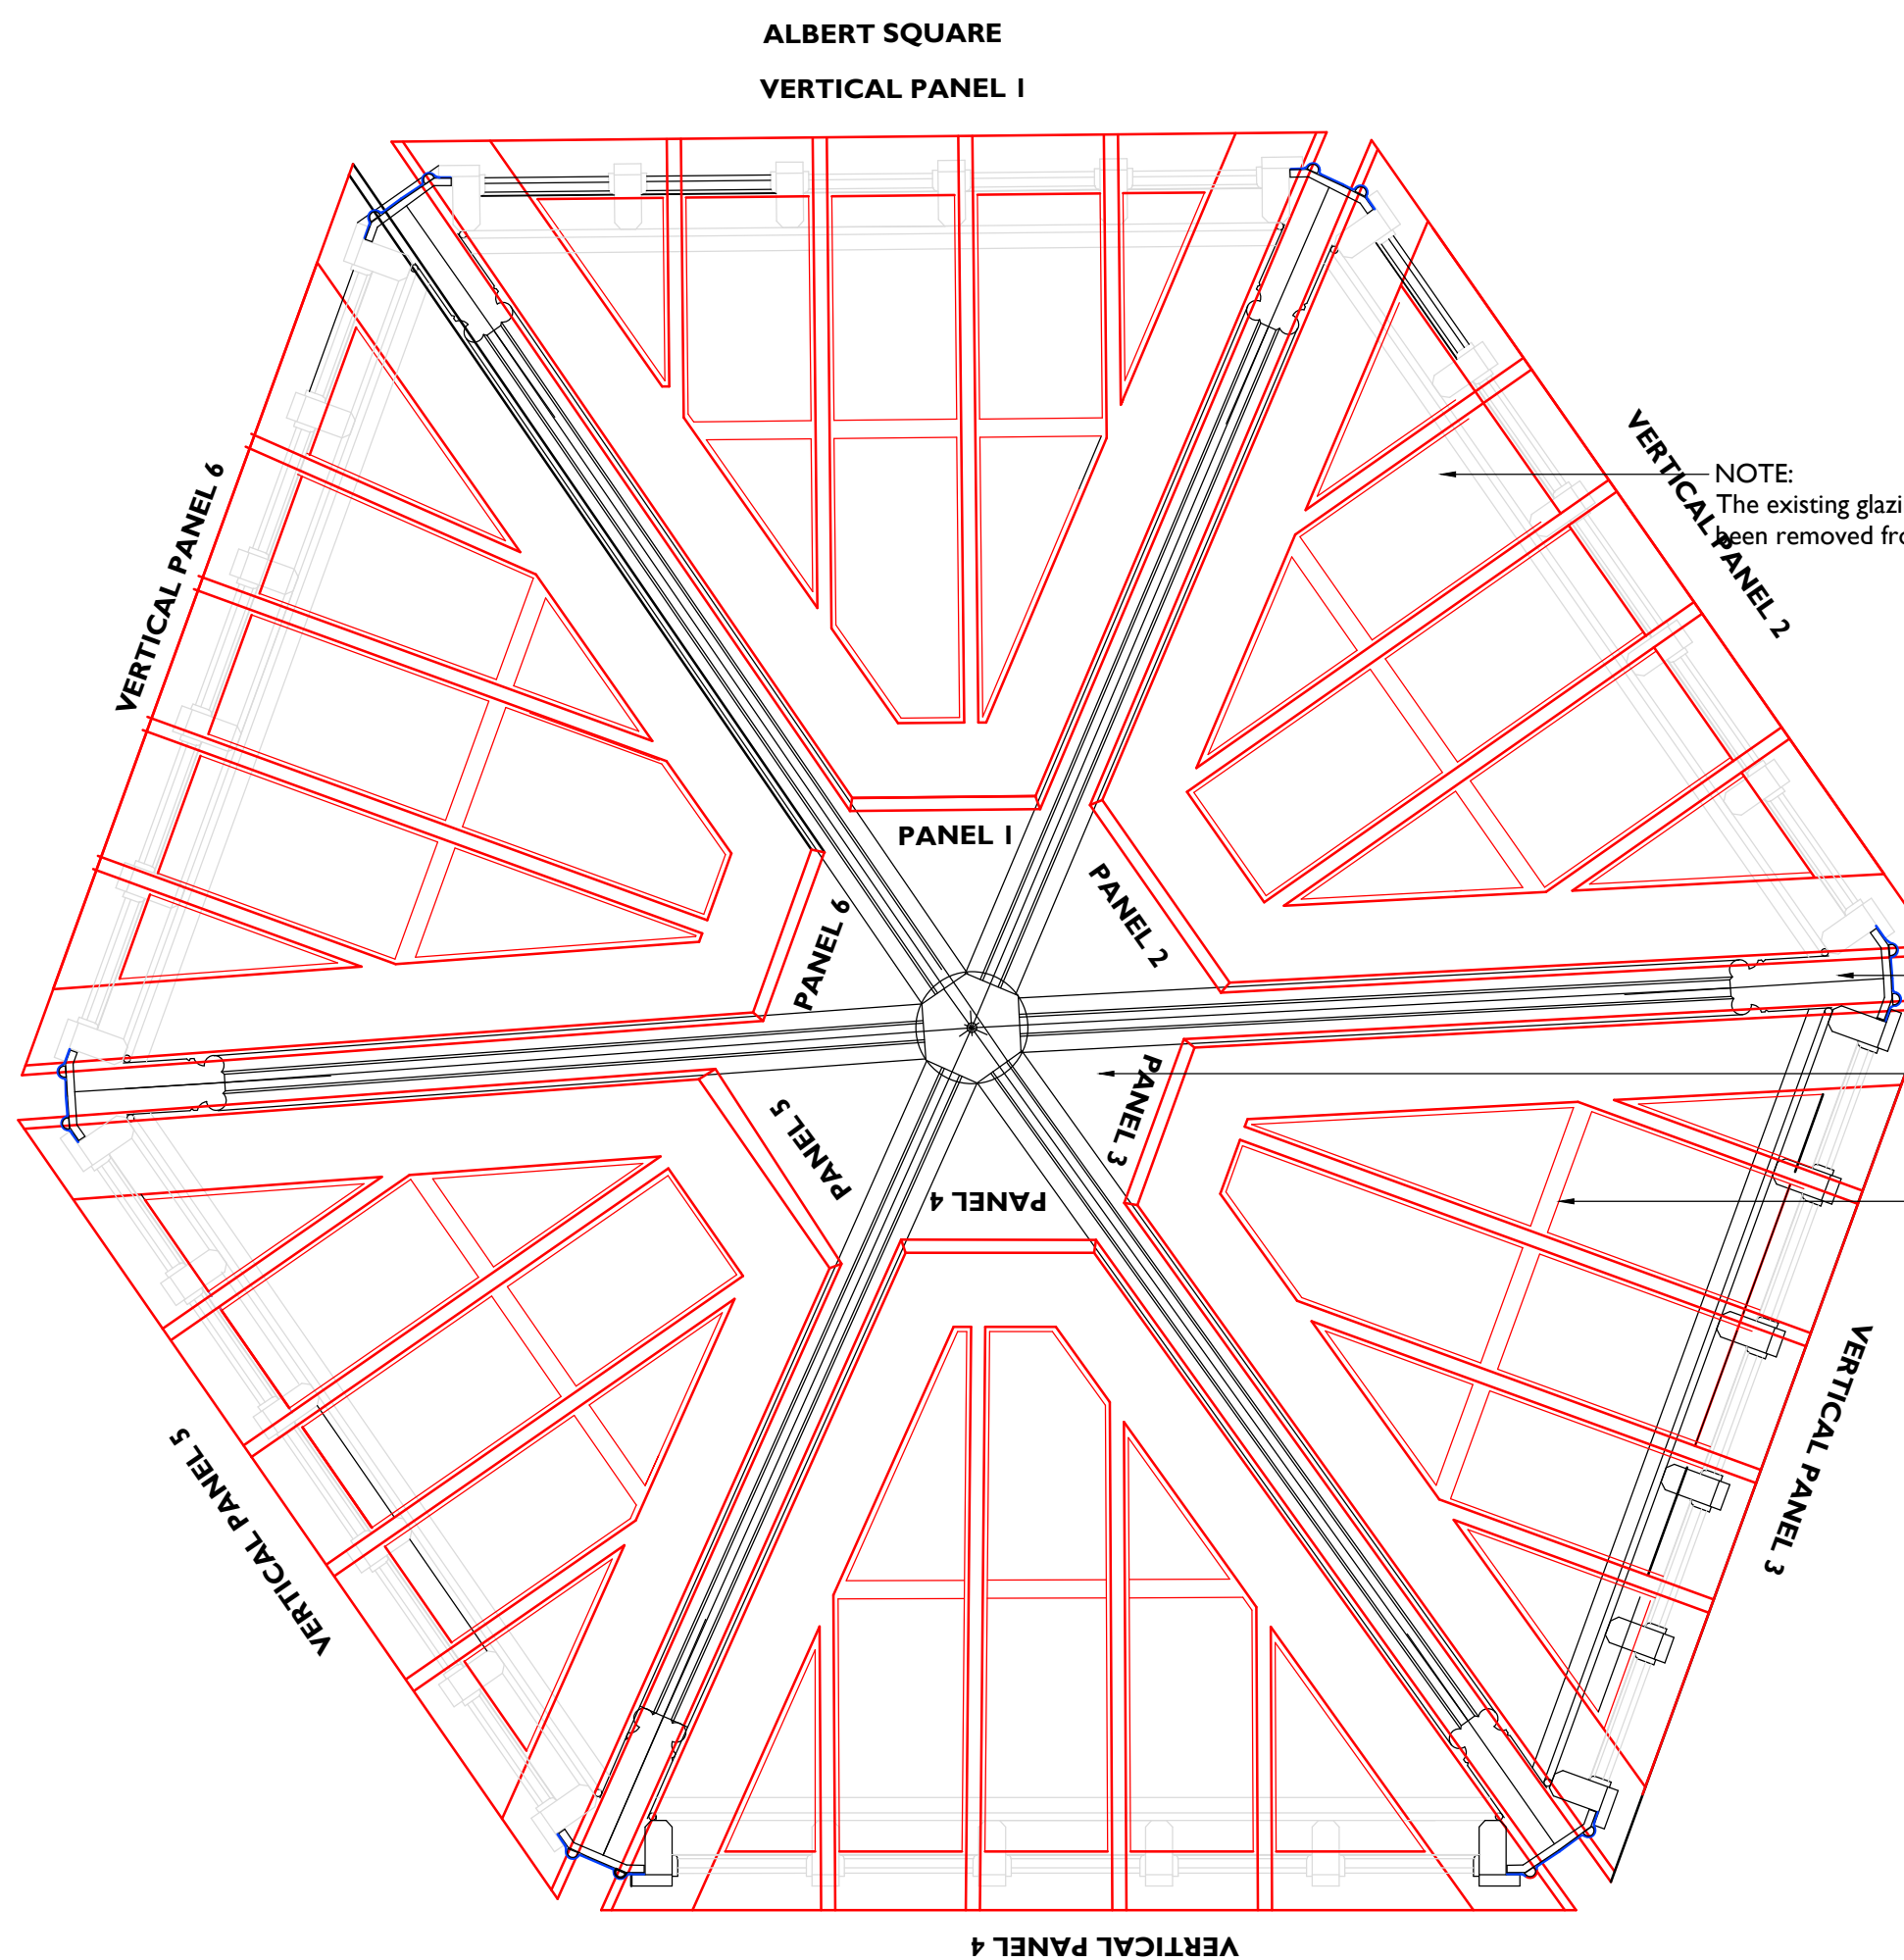

I
7480
1:20
EXTERNAL LANTERN PLAN - AS EXISTING

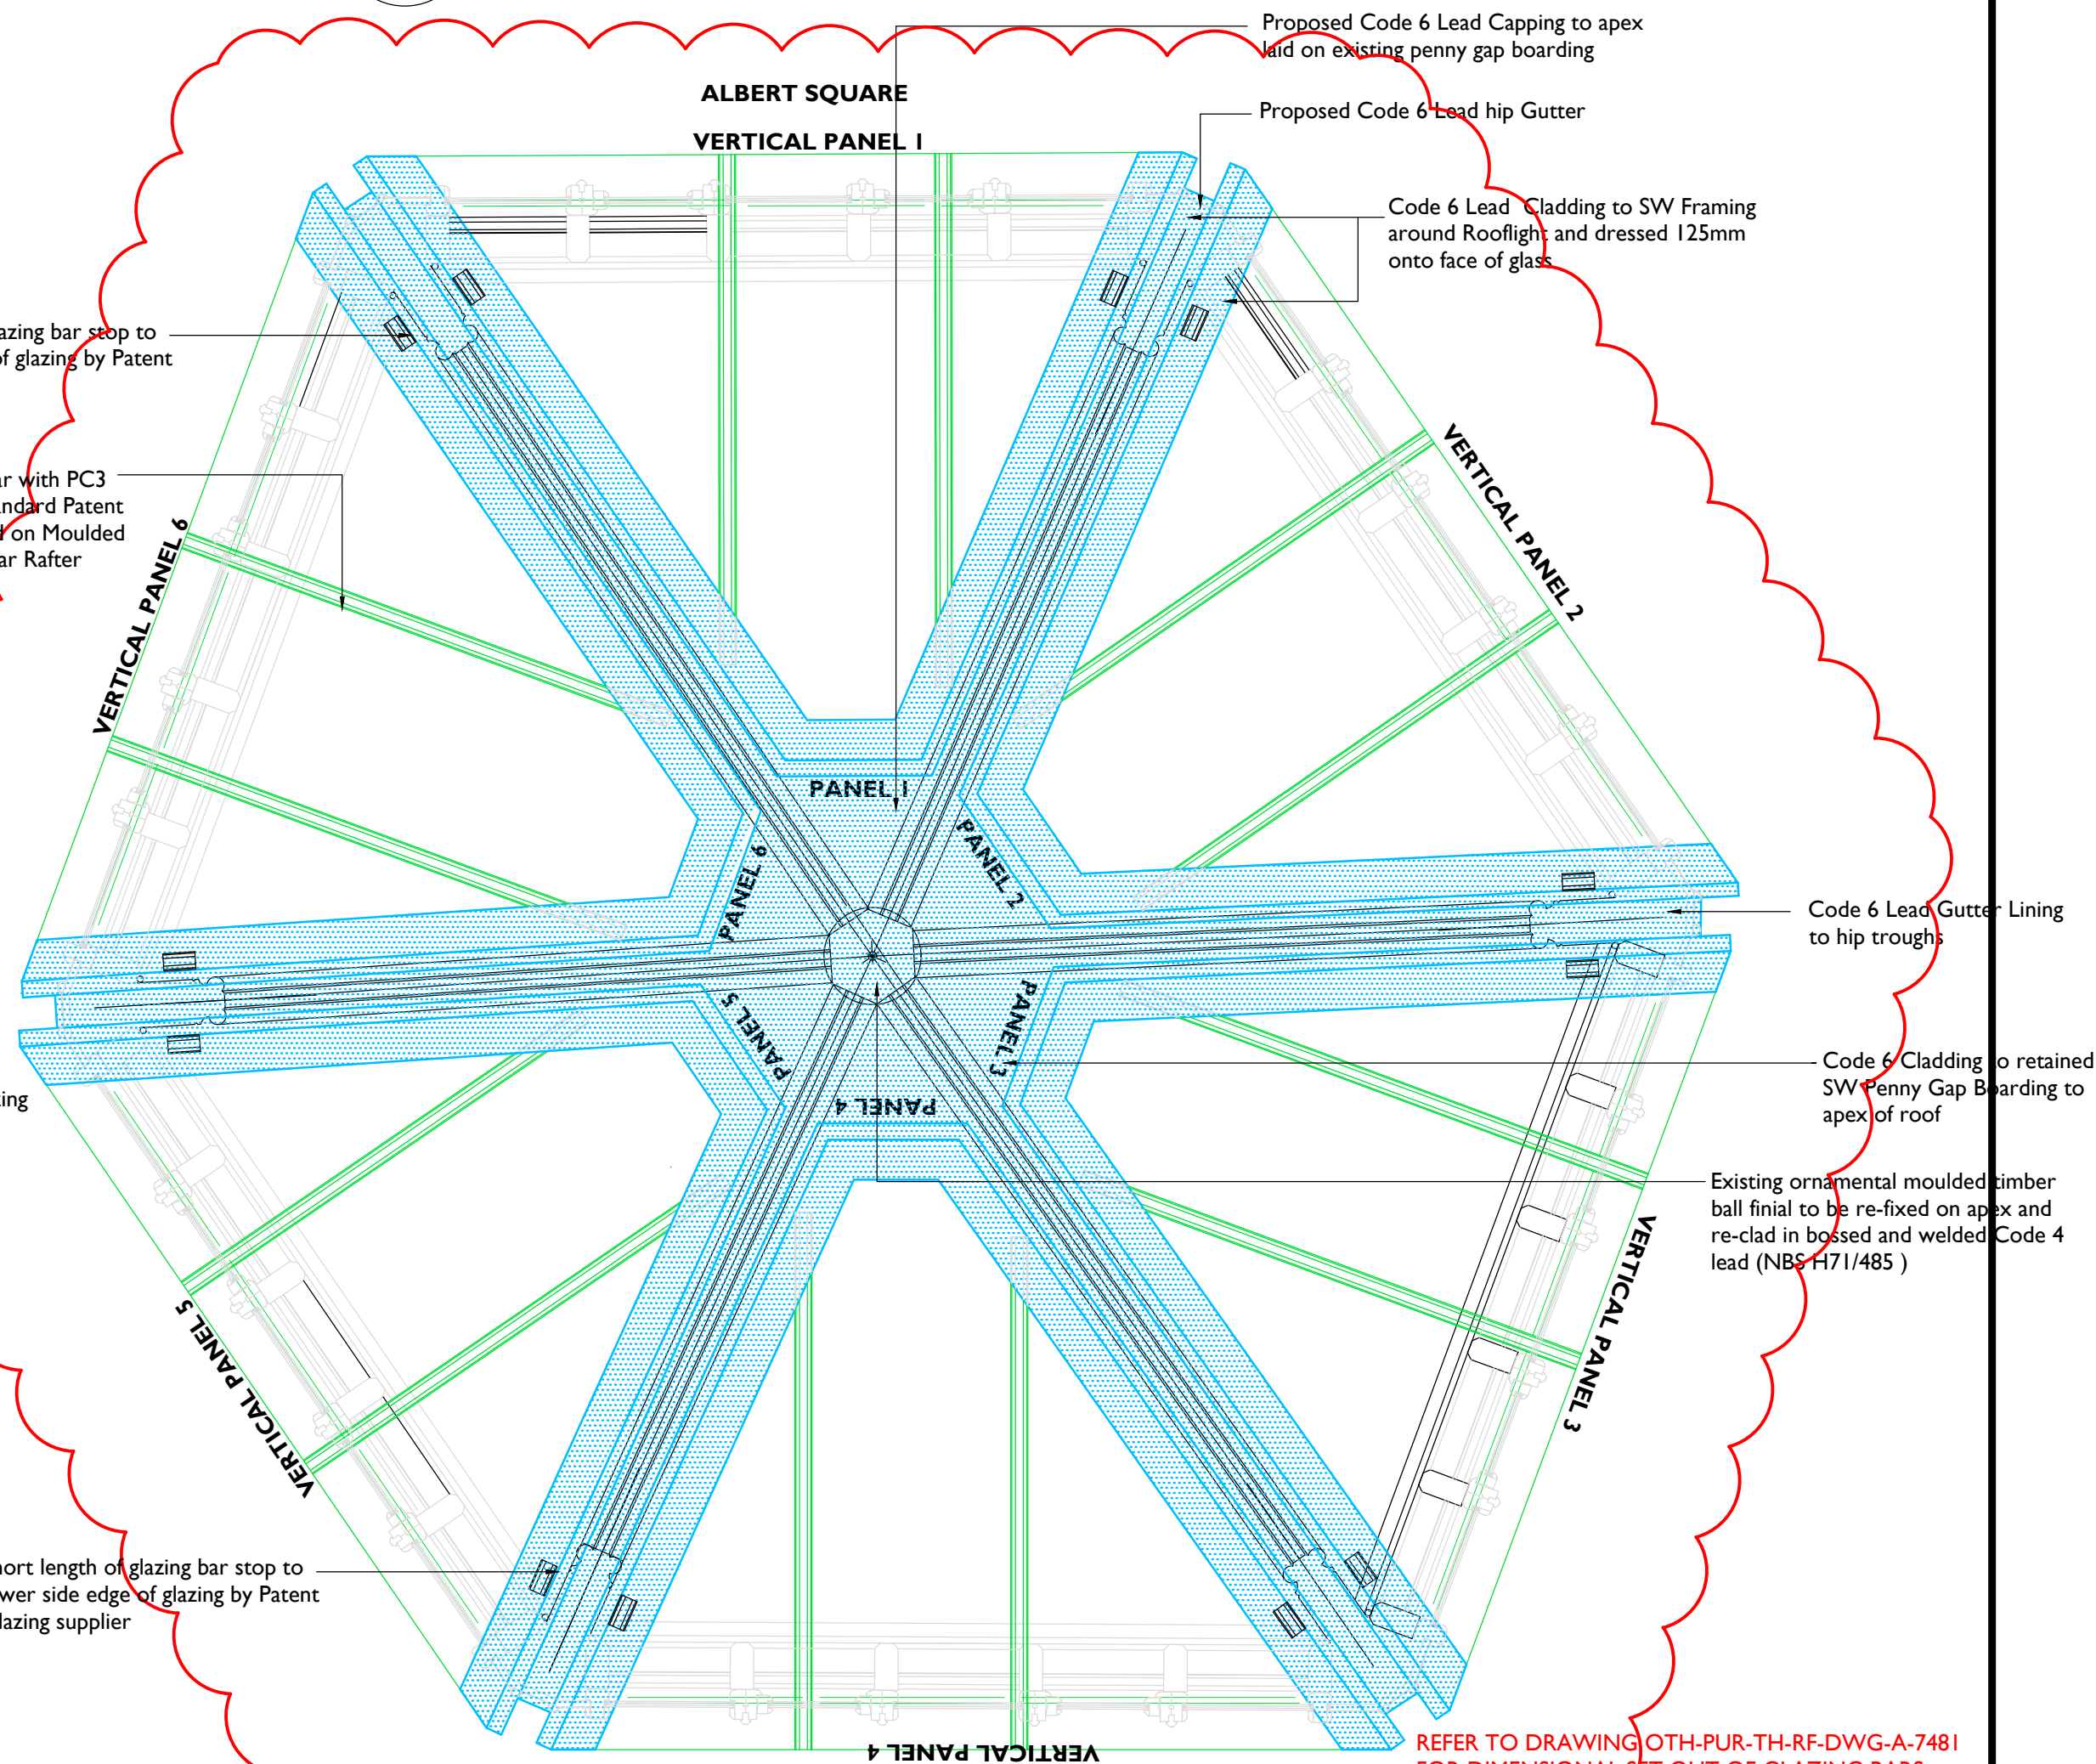

I
7480
1:20
EXTERNAL LANTERN PLAN - AS PROPOSED

Scale Bars to be used as guidance only - refer to sheet size below

1:100	mm	1000	2000	3000	4000	5000	6000	7000	8000	9000	10000
1:200	mm	2000	4000	6000	8000	10000	12000	14000	16000	18000	20000
1:500	m	5000	10000	15000	20000	25000	30000	35000	40000	45000	50000
1:1250	m	12500	25000	37500	50000	62500	75000	87500	100000	112500	125000

Notes:
Drawings are based on survey data and may not accurately represent what is physically present.
Do not scale from this drawing. All dimensions are to be verified on site before proceeding with the work.
All dimensions are in millimeters unless noted otherwise.
Purcell shall be notified in writing of any discrepancies.

- BUILDING FABRIC TO BE REMOVED
- BUILDING FABRIC TO BE RETAINED
- BUILDING FABRIC (PROPOSED)

- NOTES ON SEQUENCE OF SUPPLY AND INSTALLATION OF PATENT GLAZING
- The Hexagonal Lantern Light is not a regular shape and each of the six bays has an individual shape both in plan and in elevation with slightly varying angles and dimensions.
The existing sw glazing bars to each roof panel therefore have an irregular set out. The design intention of the proposed patent glazed roof is to create a visually regular glazing bar layout about the hips whilst accepting that dimensions and spacing of patent glazing bars will vary in each panel.
 - An external and heightened internal crash deck scaffold is to be erected to facilitate the removal of existing 'modern' overlay hardwood Glazing Frames and Glazing Bars and stripping of lead from Hip Gutters. The original moulded sw glazing frame beneath is to be retained to form the perimeter outline of the proposed new patent glazing.
Before the removal of internal crash deck to facilitate internal decoration works the Patent Glazing Supplier is to take measurements of each of the six roof panel apertures to enable fabrication drawings to be progressed and the set out agreed to enable the production of the glazing system to proceed.

Rev 02	12/11/2023	JC	SE	Set-out of glazing bars and lead hip guttering amended slightly
Rev 01	04/10/2023	JC	SE	PPC Verge Flashings changed to lead. Timber Glazing Bars increased in depth and changed from Oak to C24 Douglas Fir. Retention clips added to lower edge of glazing
29/08/2023	SE	SE	First Issue	
ISSUE	DATE	APPROVED	DRAWN	DESCRIPTION

OUR TOWN HALL PROJECT

PURCELL

Project Office, Room 308, Town Hall, MANCHESTER M60 2L1
+44 (0) 7970 097 432
www.purcelluk.com

PROJECT STATUS	RIBA STAGE 5
CLIENT	MANCHESTER CITY COUNCIL
PROJECT	OUR TOWN HALL
DRAWING TITLE	Rooflight WCR01 Existing and Proposed - plans
SIZE & SCALE	A1: Scale as Stated
DRAWING STATUS	ISSUED FOR CONSTRUCTION
JOB NUMBER	236959
DRAWING NO.	OTH-PUR-TH-RF-DWG-A- 7480
REV	02

© PURCELL 2019. PURCELL IS THE TRADING NAME OF PURCELL ARCHITECTURE LTD.