

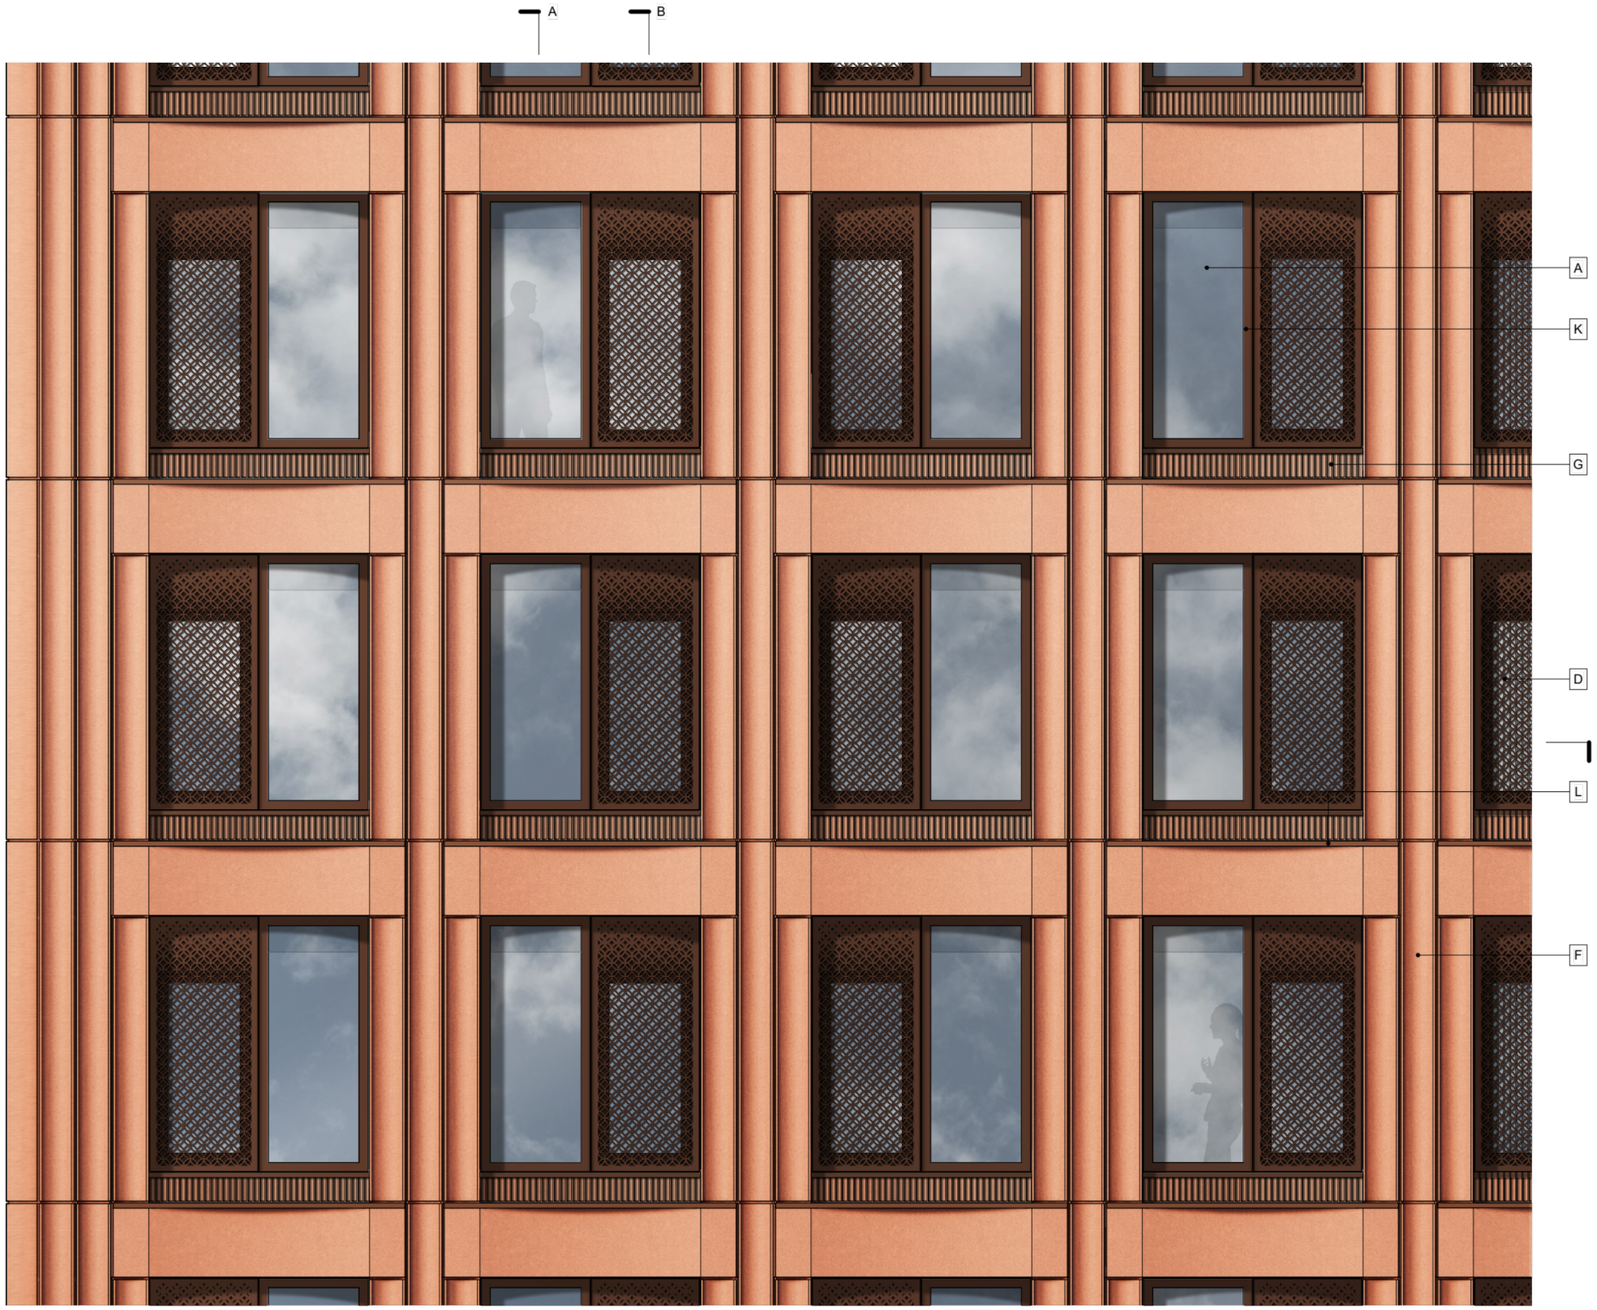



Detail Elevation

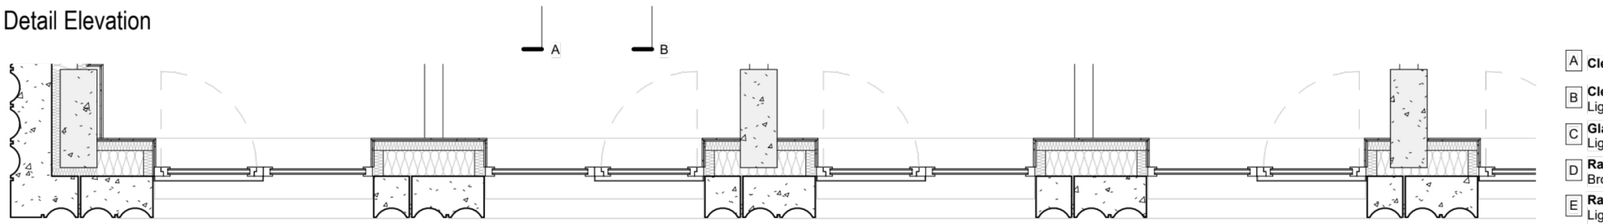

Detail Plan C-C

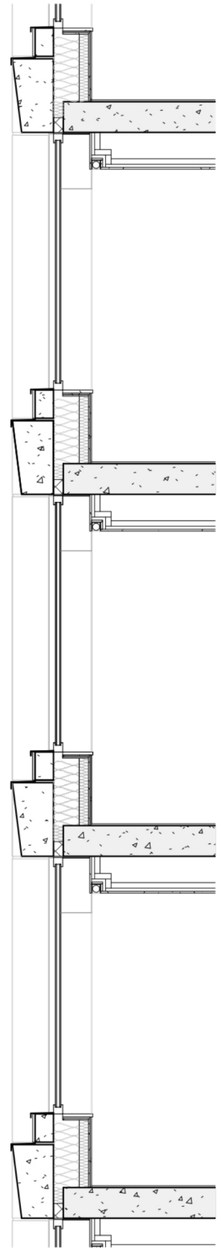

Section A-A

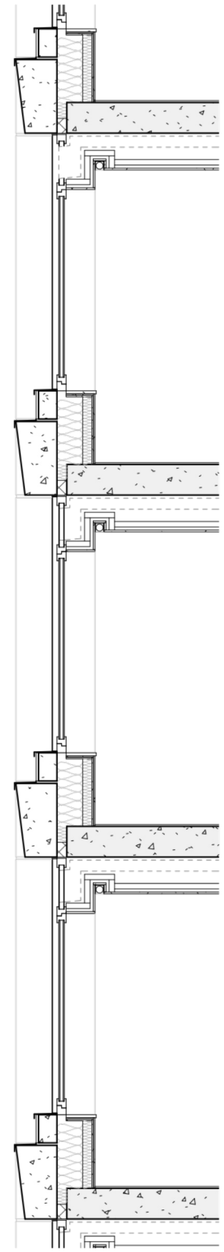

Section B-B

- A **Clear glazed vision unit**
- B **Clear glazed vision unit** Light / mid grey ceramic frit
- C **Glazed insulated panel** Light / mid grey ceramic frit
- D **Rapid purge vent** Bronze anodised aluminium
- E **Rapid purge vent** Light / mid grey anodised aluminium
- F **Precast concrete panel** Brown / red
- G **Decorative precast concrete panel** Brown / red
- H **Decorative aluminium panel** Bronze anodised aluminium
- J **Profiled extrusions** Bronze anodised aluminium
- K **Aluminium window frame** Bronze anodised aluminium
- L **Aluminium flashing** Bronze anodised aluminium
- M **Aluminium opaque unit** Bronze anodised aluminium
- N **Perforated screen** Bronze anodised aluminium
- P **Aluminium sofit panel** Bronze anodised aluminium
- Q **Precast Concrete Kicker Panel** Brown / red
- R **Capless curtain wall system**
- S **Glazed openable door** Bronze anodised aluminium profiles
- T **Solid aluminium openable door** Perforated bronze anodised aluminium leaf with blanking panel behind
- U **Profiled and perforated aluminium plant screen** Mid grey anodised aluminium
- V **Profiled screen** Metallic copper / bronze finish

This drawing is copyright
Do not scale off dimensions.
All dimensions to be checked on site by contractor.
Contractor to report any dimensional discrepancies, errors or omissions prior to commencing on site.

Rev	Date	Description
P01	2025-12-16	Planning Submission

Project Title
iQ Student Accommodation
Weston Halls and Pendulum Hotel
Manchester

Drawing Title
Site Wide
External Wall Elevation
Pre-Cast Typical Upper Bay

Project No: 10346
Scale: 1:50 @ A3

Status: PLANNING
SHP Drawing Code: 10346-SHA-Z0-A-B5D8-G251-EL-TY-001
Revision: P01

simpsonhaugh
Manchester +44 (0)161 835 2345
London +44 (0)20 7549 4000
Birmingham +44 (0)121 233 1874

© SimpsonHaugh Architects Ltd 2025