


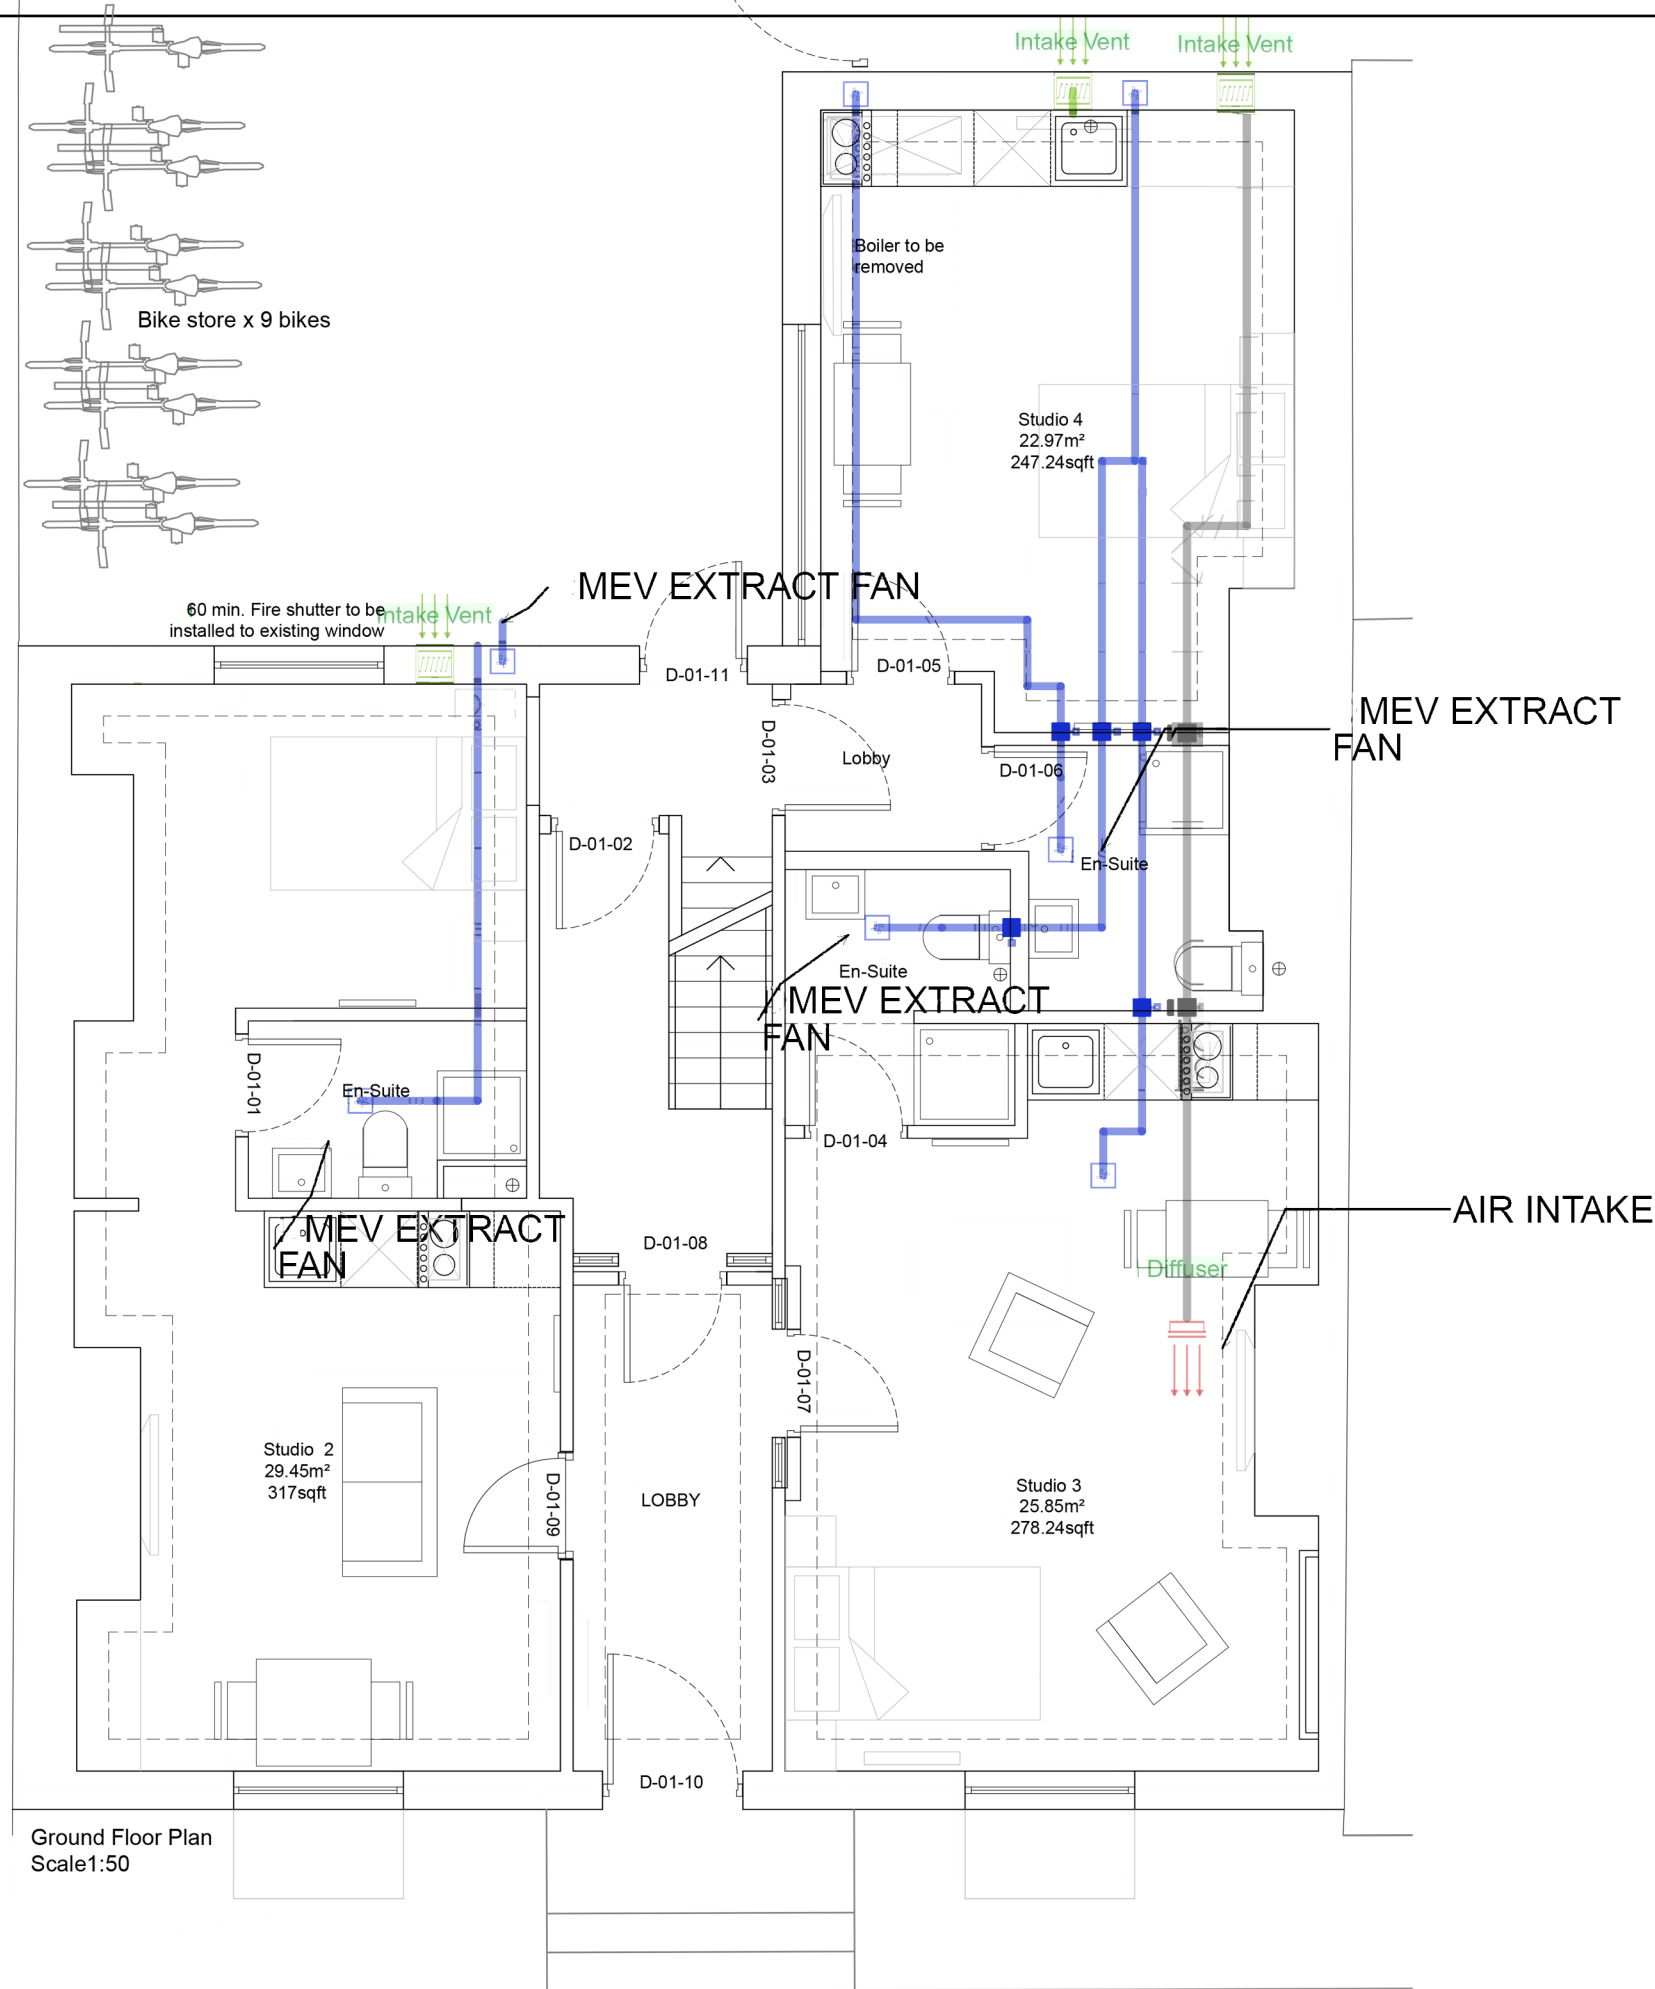

REV A - Planning

Revision:	Description:	Date:
1		04.02.2026



CLIENT:
AEDI

PROJECT:
MANOR STREET

GROUND VENTILATION SERVICES

PROJECT NO.:	10
DESIGNER:	SC
REVIEWER:	
APPROVER:	
SCALE:	1:30 @ A3

