


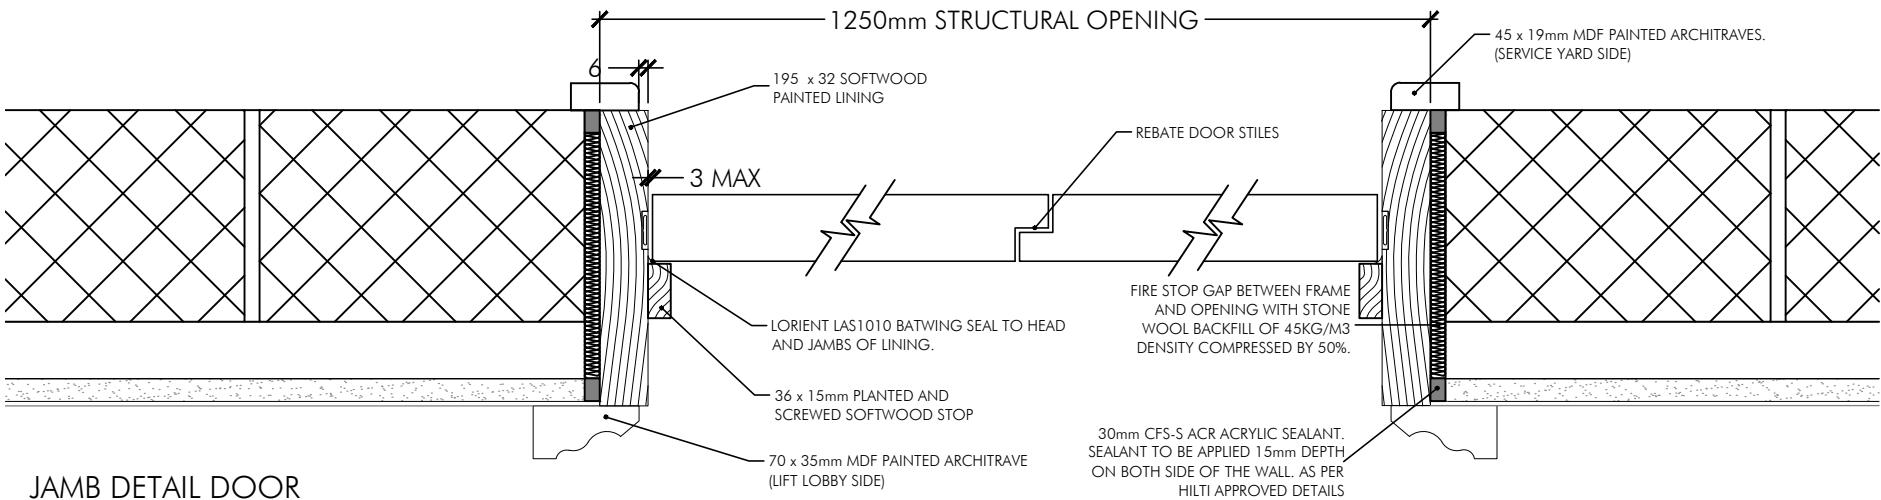

JAMB DETAIL DOOR
TYPE AG
SCALE 1:5

NOTE: SEE GENERAL ARRANGEMENT
DRAWINGS FOR DOOR HINGE SIDE

NOTE:
ALL DIMENSIONS TO BE CHECKED ON SITE AND ANY
DISCREPANCIES REPORTED PRIOR TO COMMENCEMENT OF
WORK.


ALL EXISTING OPENINGS TO BE MEASURED ON SITE PRIOR TO
MANUFACTURING OF NEW DOORS.

DO NOT SCALE FROM THE DRAWING. IF IN DOUBT ASK.

NOTE:
FIRE STOPPING MEASURES TO EXISTING DOORS HAS BEEN
ASSUMED FOR THE PURPOSE OF TENDER ONLY. FRMA WILL
PROVIDE GUIDANCE ON FIRE STOPPING.

FIRE DOOR INSTALLATION NOTES:

NOTE: IN ALL CASES, ALL FRAME, JOINERY AND IRONMONGERY
MATERIALS TO BE SUPPLIED AND INSTALLED IN ACCORDANCE
WITH THE APPLICABLE FIRE CERTIFICATE TEST DETAILS.
GAPS BETWEEN DOOR LIPPING AND FRAME AT BOTH JAMBS AND
HEAD TO BE 3-4mm. WHERE DROP-DOWN SEAL TO BASE OF
DOOR IS TO BE PROVIDED, GAP BETWEEN THRESHOLD AND
DOOR TO BE MAX 13mm, IF NO DROP-SEAL IS PROPOSED, GAP
TO BE AS SPECIFIED IN THE FIRE CERTIFICATE TEST DETAILS.
ALLOW FOR INTUMESCENT HINGE LINERS TO BE INSTALLED IN
ACCORDANCE WITH THE TEST CERTIFICATE DETAILS, AND ALLOW
FOR INTUMESCENT LINERS TO ANY DOOR LOCK SETS AND KEEP.
BATWING SEALS TO BE TIGHTLY MITRED AT TOP CORNER
JUNCTIONS AND FITTED IN STRICT ACCORDANCE WITH LORIENT
INSTRUCTIONS.
INSTALLING CONTRACTOR TO REFER TO BWF-CERTIFIRE BEST
PRACTICE GUIDE (FIRE DOORS AND DOORSETS) FOR FURTHER
DETAILED GUIDANCE.
WHERE REPAIR AND UPGRADE WORKS ARE BEING DONE TO
EXISTING DOORS, THE INSTITUTION OF FIRE ENGINEERS 'GUIDE
TO THE FIRE RESISTANCE OF HISTORIC TIMBER PANEL DOORS'
AND REPORT 'TBC' BY FRMA ARE TO BE USED FOR GUIDANCE
AND INFORMATION.

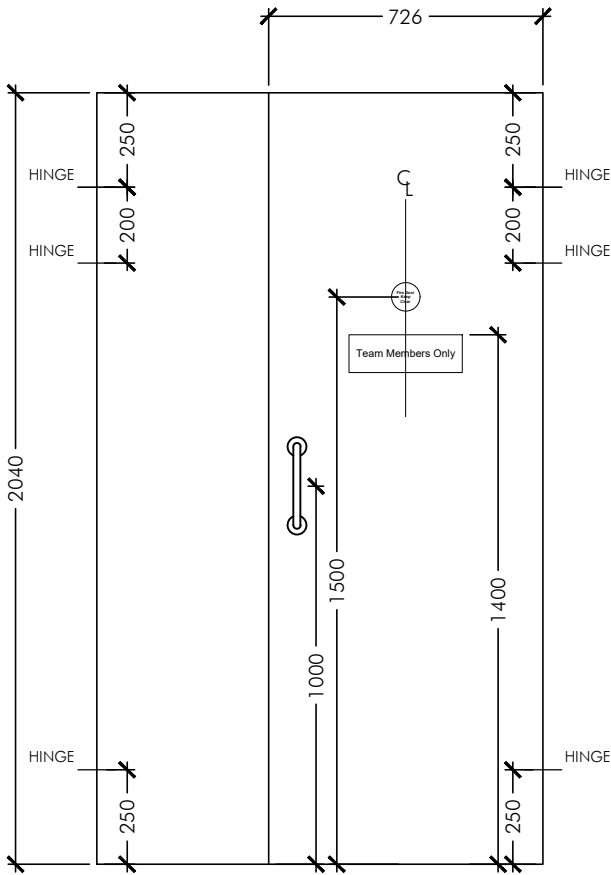

DESCRIPTION : TYPE AG SERVICE YARD
DOOR

STRUCTURAL OPENING: 1250 x 2100mm
MASTER LEAF SIZE: 726 x 2040
SLAVE LEAF SIZE: TO SUIT

FINISH: SOLID FRAME, EXTERNAL
QUALITY WITH PAINTED
FINISH, COLOUR TBC


DOOR EDGES PAINTED TO MATCH
DOOR FACE.

FIRE RATING: FD60 S

IRONMONGERY PACK REF:
1 x PULL HANDLE
1 x PUSH PLATE

DOOR LOCKING: ELECTRONIC SWIPE

SIGNAGE = 1 x TEAM MEMBERS ONLY
2 x FIRE DOOR KEEP CLEAR

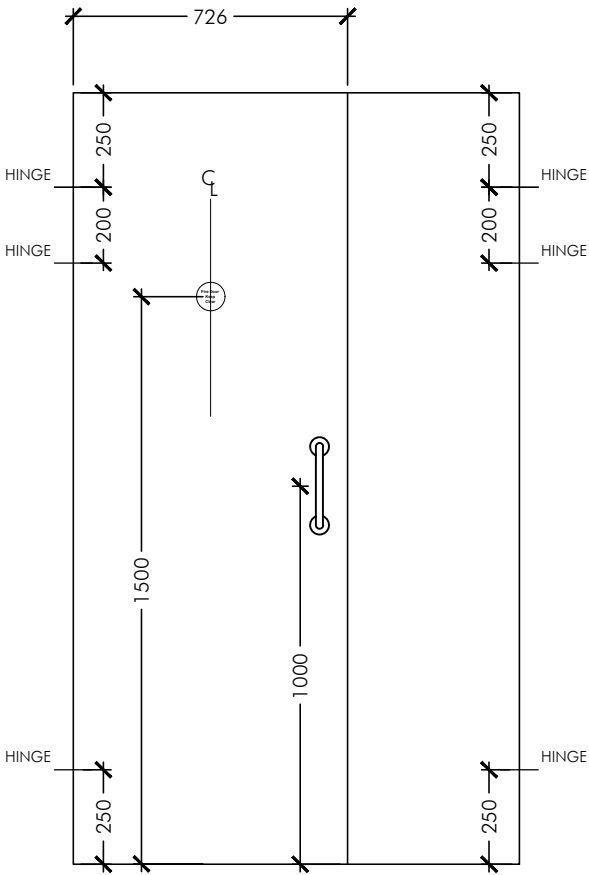

DOOR TYPE AG
SERVICE YARD LINEN DOOR
SCALE 1:20

FOR DISCUSSION

PC DRAWN	DRAWN REVISION	DEC 25 DATE	SP VER
<div></div> <div>ALLISON PIKE</div> <div>ARCHITECTS & DESIGNERS</div> <div><div>7 Buxton Road West, Disley, Stockport, Cheshire, SK12 2AE. Website: www.allisonpike.com</div><div>Telephone: 01663 763000 Facsimile: 01663 766772 Email: studio@allisonpike.com</div></div> <div>© Allison Pike Partnership Limited.</div>			
PROJECT INNKEEPERS COLLECTION 1-3 YORK STREET (BROWNS) MANCHESTER			
TITLE DOOR TYPE AG SCHEDULE AND DETAILS			
SCALE 1:20 & 1:5 @ A3			
JOB No MAB46	DRAWING No AZ59		REV /