



Do not scale from this drawing. All dimensions to be checked on site prior to manufacture and construction. This drawing is the property of Harrison Ince Holdings Limited and should not be reproduced without permission.
All discrepancies to be brought to the attention of the architect immediately.
This drawing is to be read in conjunction with the specification / bill of quantities and related drawings.

REVISIONS


-	FIRST ISSUE	17.03.2025	MSM
A	FOR PLANNING	25.03.2025	LEB
B	CLIENT ISSUE	22.04.25	GW
C	ACOUSTIC CEILING AND NOTE ADDED	01.12.2025	IB
D	AMENDED TO SHOW COFFERS	10.02.26	GW

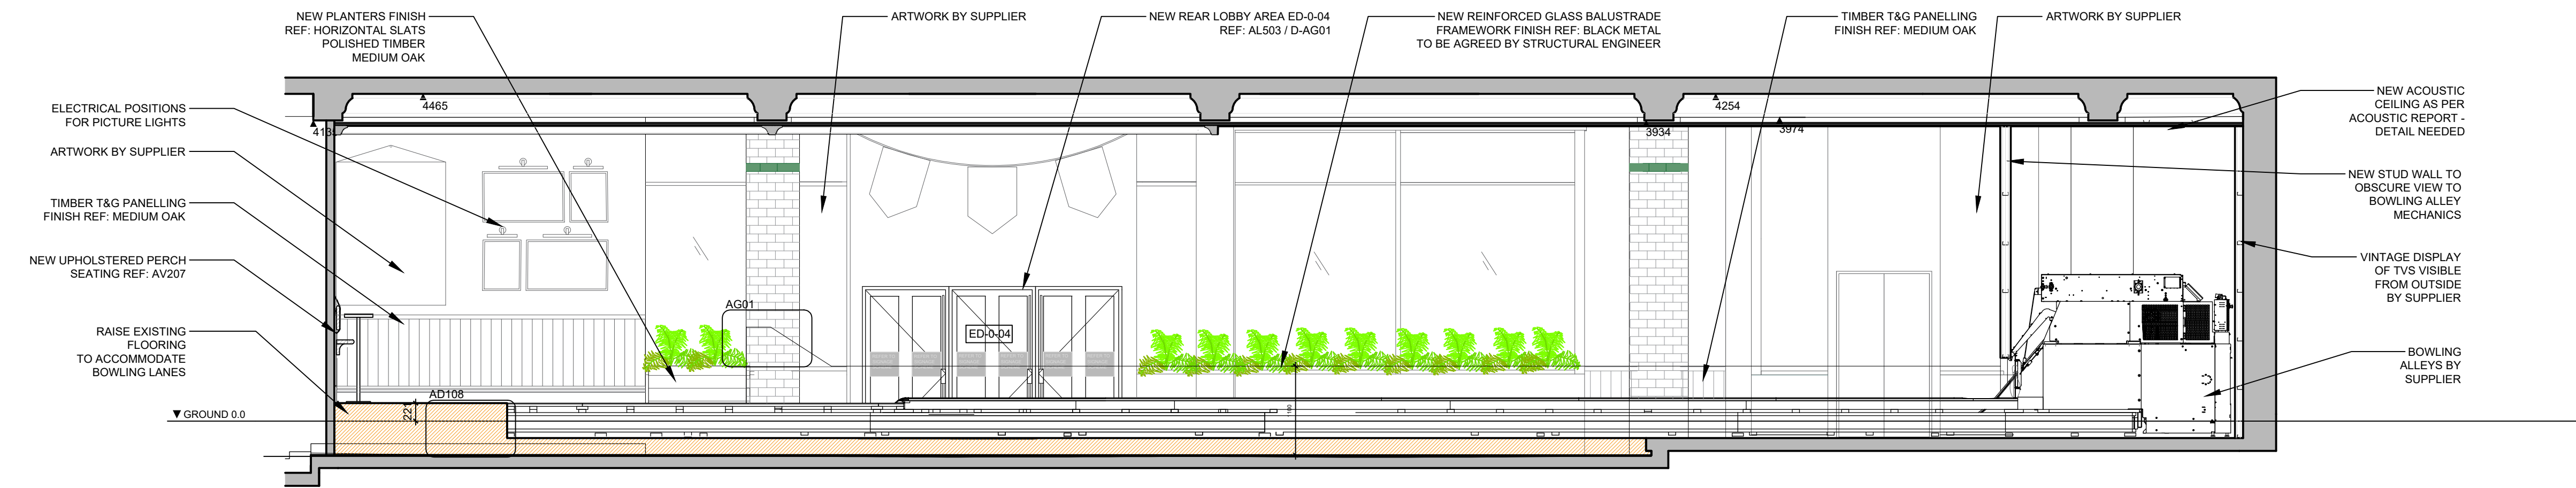

PROPOSED SECTION AG : BOWLING LANES AND BACK WALL
1:50

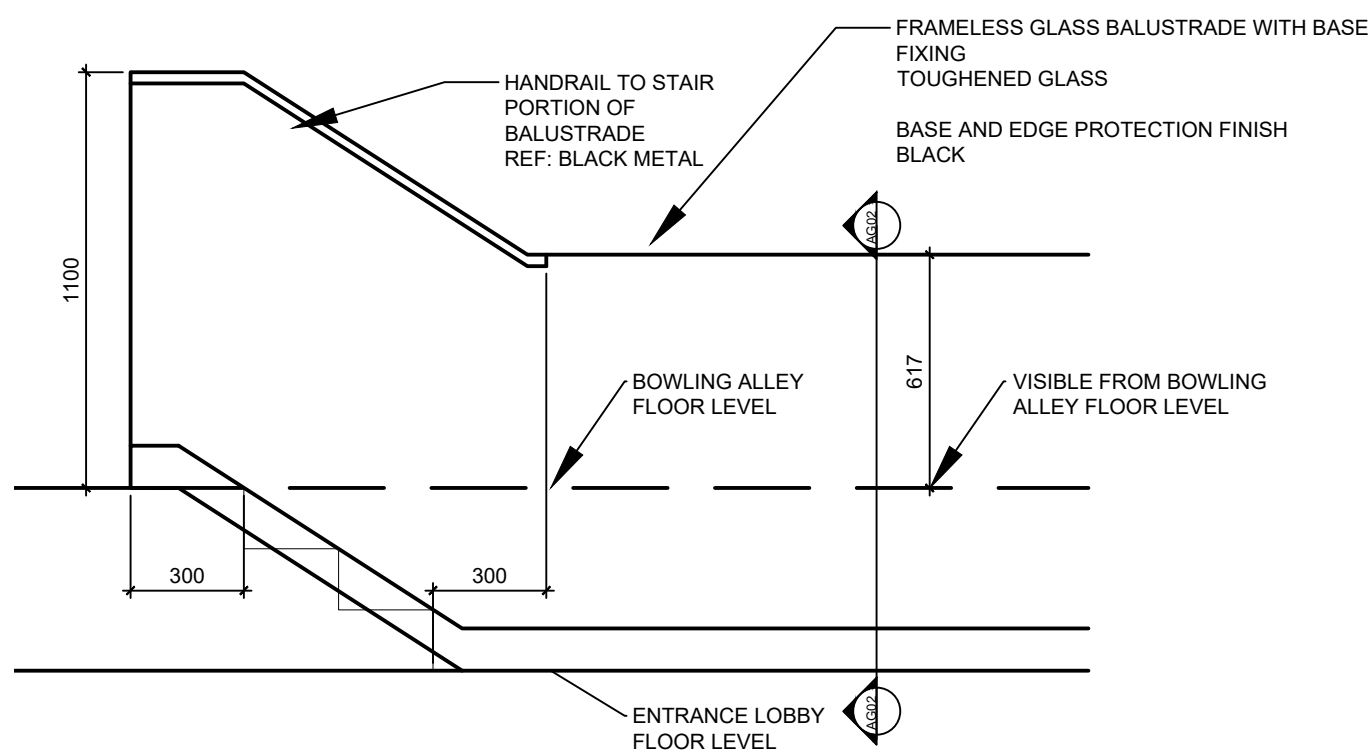


D01: BALUSTRADE TO STAIRS
1:20

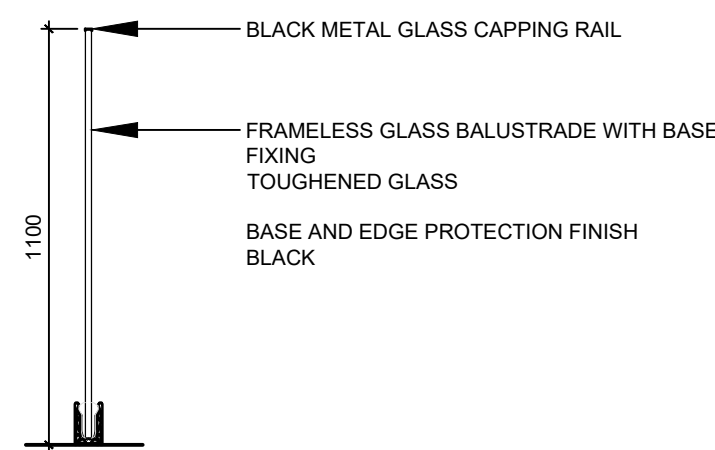

AG02: BALUSTRADE TO STAIRS
1:20

FOR PLANNING

ALL DIMENSIONS TO BE CHECKED
ON SITE BEFORE CONSTRUCTION

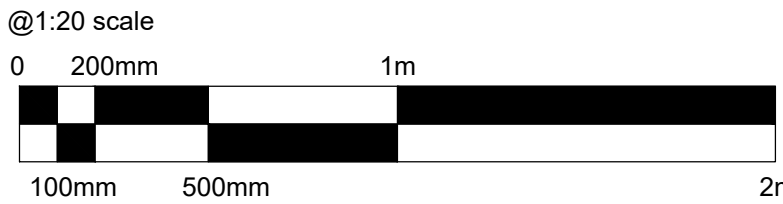

HARRISON INCE

ARCHITECTS INTERIOR DESIGNERS

CLIENT PINS SOCIAL CLUB

PROJECT SUNLIGHT HOUSE
LITTLE QUAY ST, MANCHESTER M3 3HP

TITLE PROPOSED SECTION AG
BOWLING LANES AND BACK WALL

DATE FEBRUARY 2026

SCALE 1:50 @ A1

JOB NO. 01

DWG. NO. AV206 D

DRAWN CAD/MSM-LEB

CHECKED

SECOND FLOOR
EASTGATE
2 CASTLE STREET
MANCHESTER
M3 4LZ

TEL: 0161 236 3650
EMAIL: enquiries@harrison-ince.co.uk