



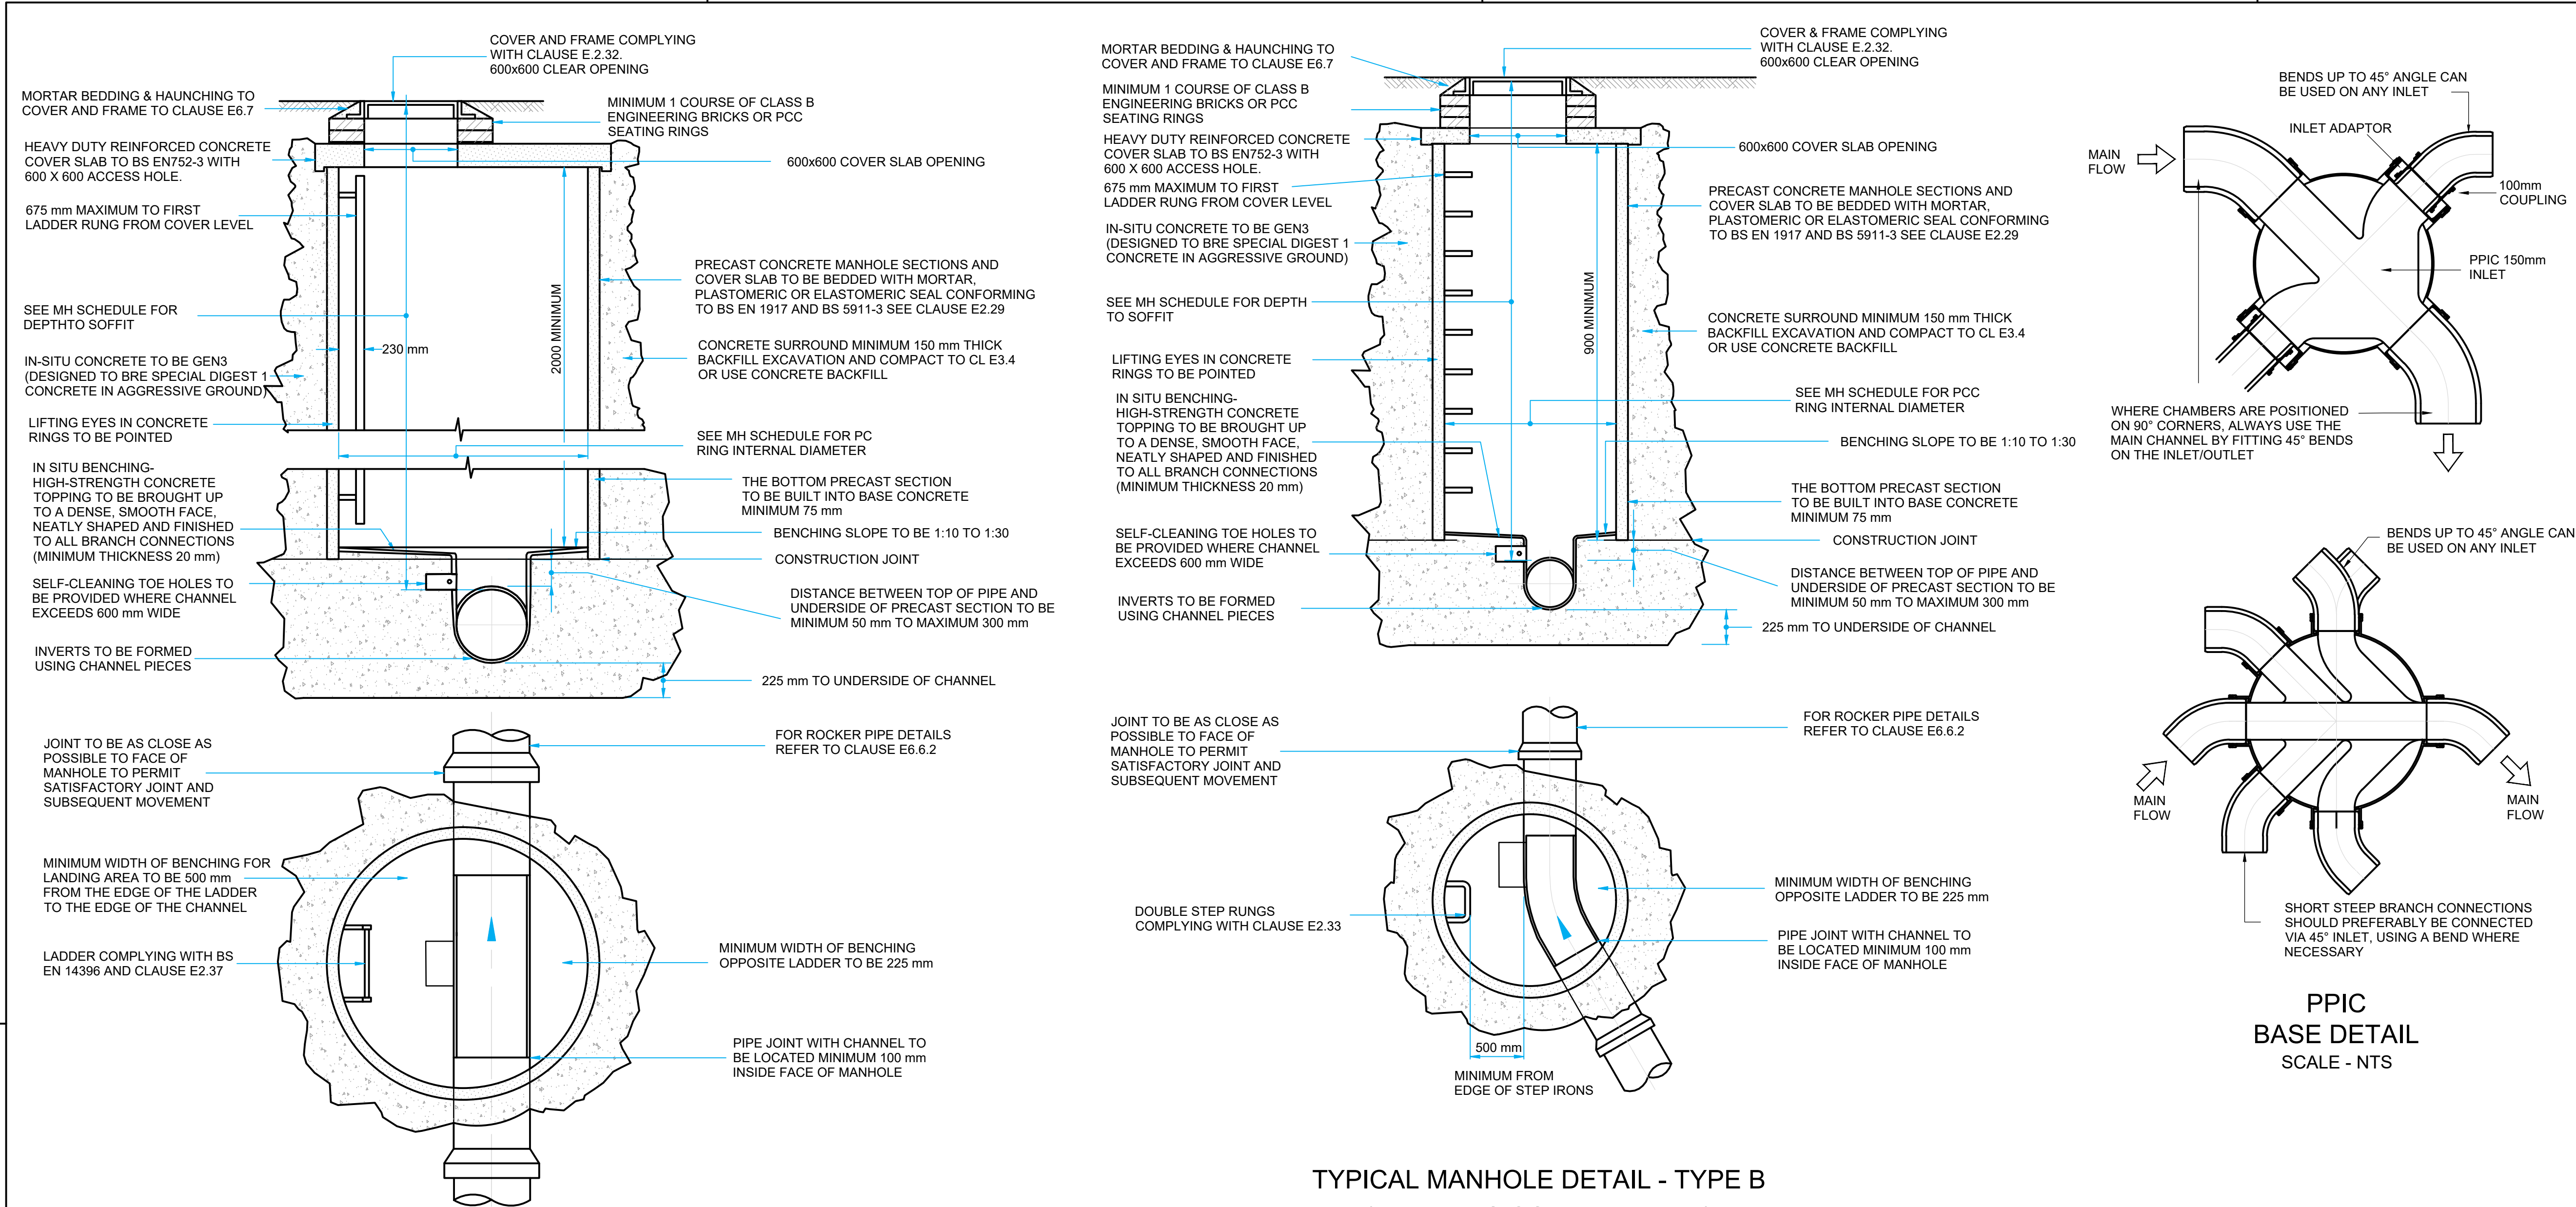


TYPICAL MANHOLE DETAIL - TYPE A
(DEPTH TO SOFFIT 3m - 6m)
SCALE - NTS


TYPICAL MANHOLE DETAIL - TYPE B
(DEPTH TO SOFFIT 1.5 - 3m)
SCALE - NTS

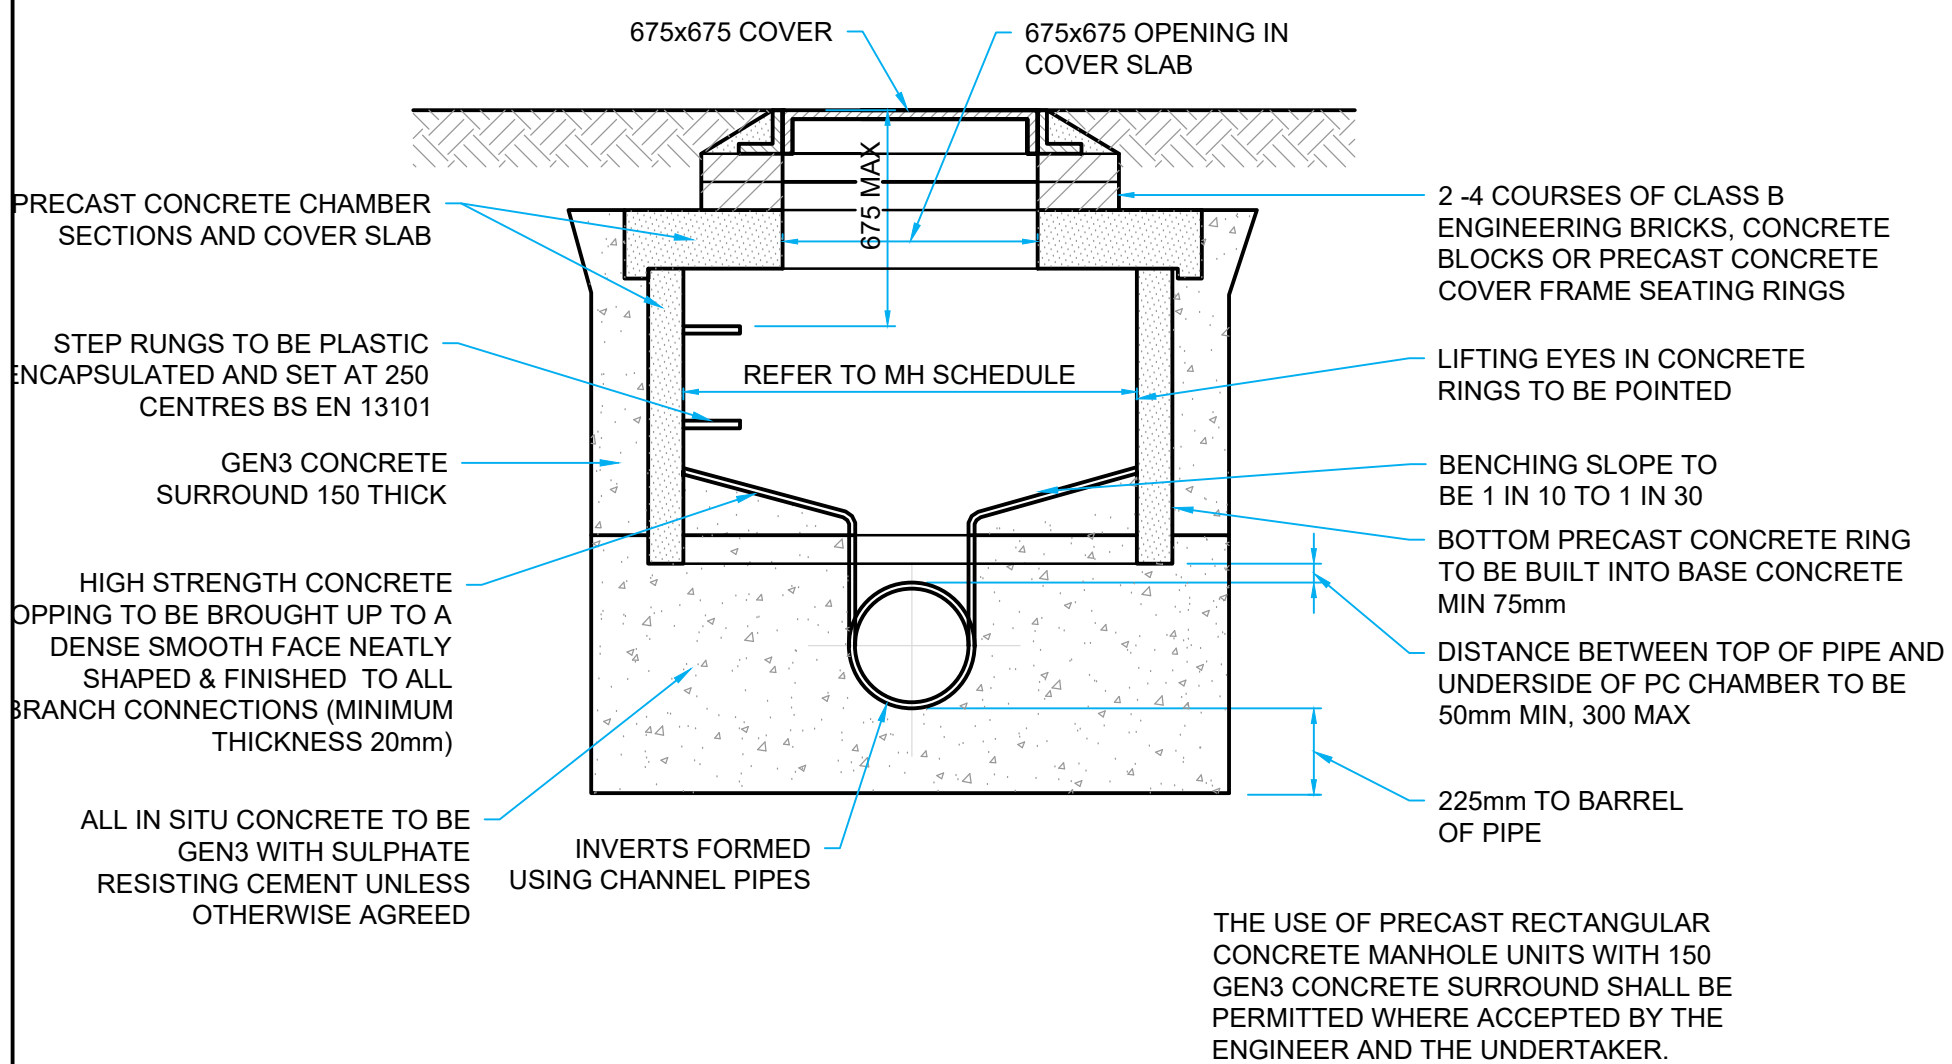


MANHOLE DETAIL - TYPE C
(DEPTH TO SOFFIT 1.0m - 1.5m)
SCALE - NTS

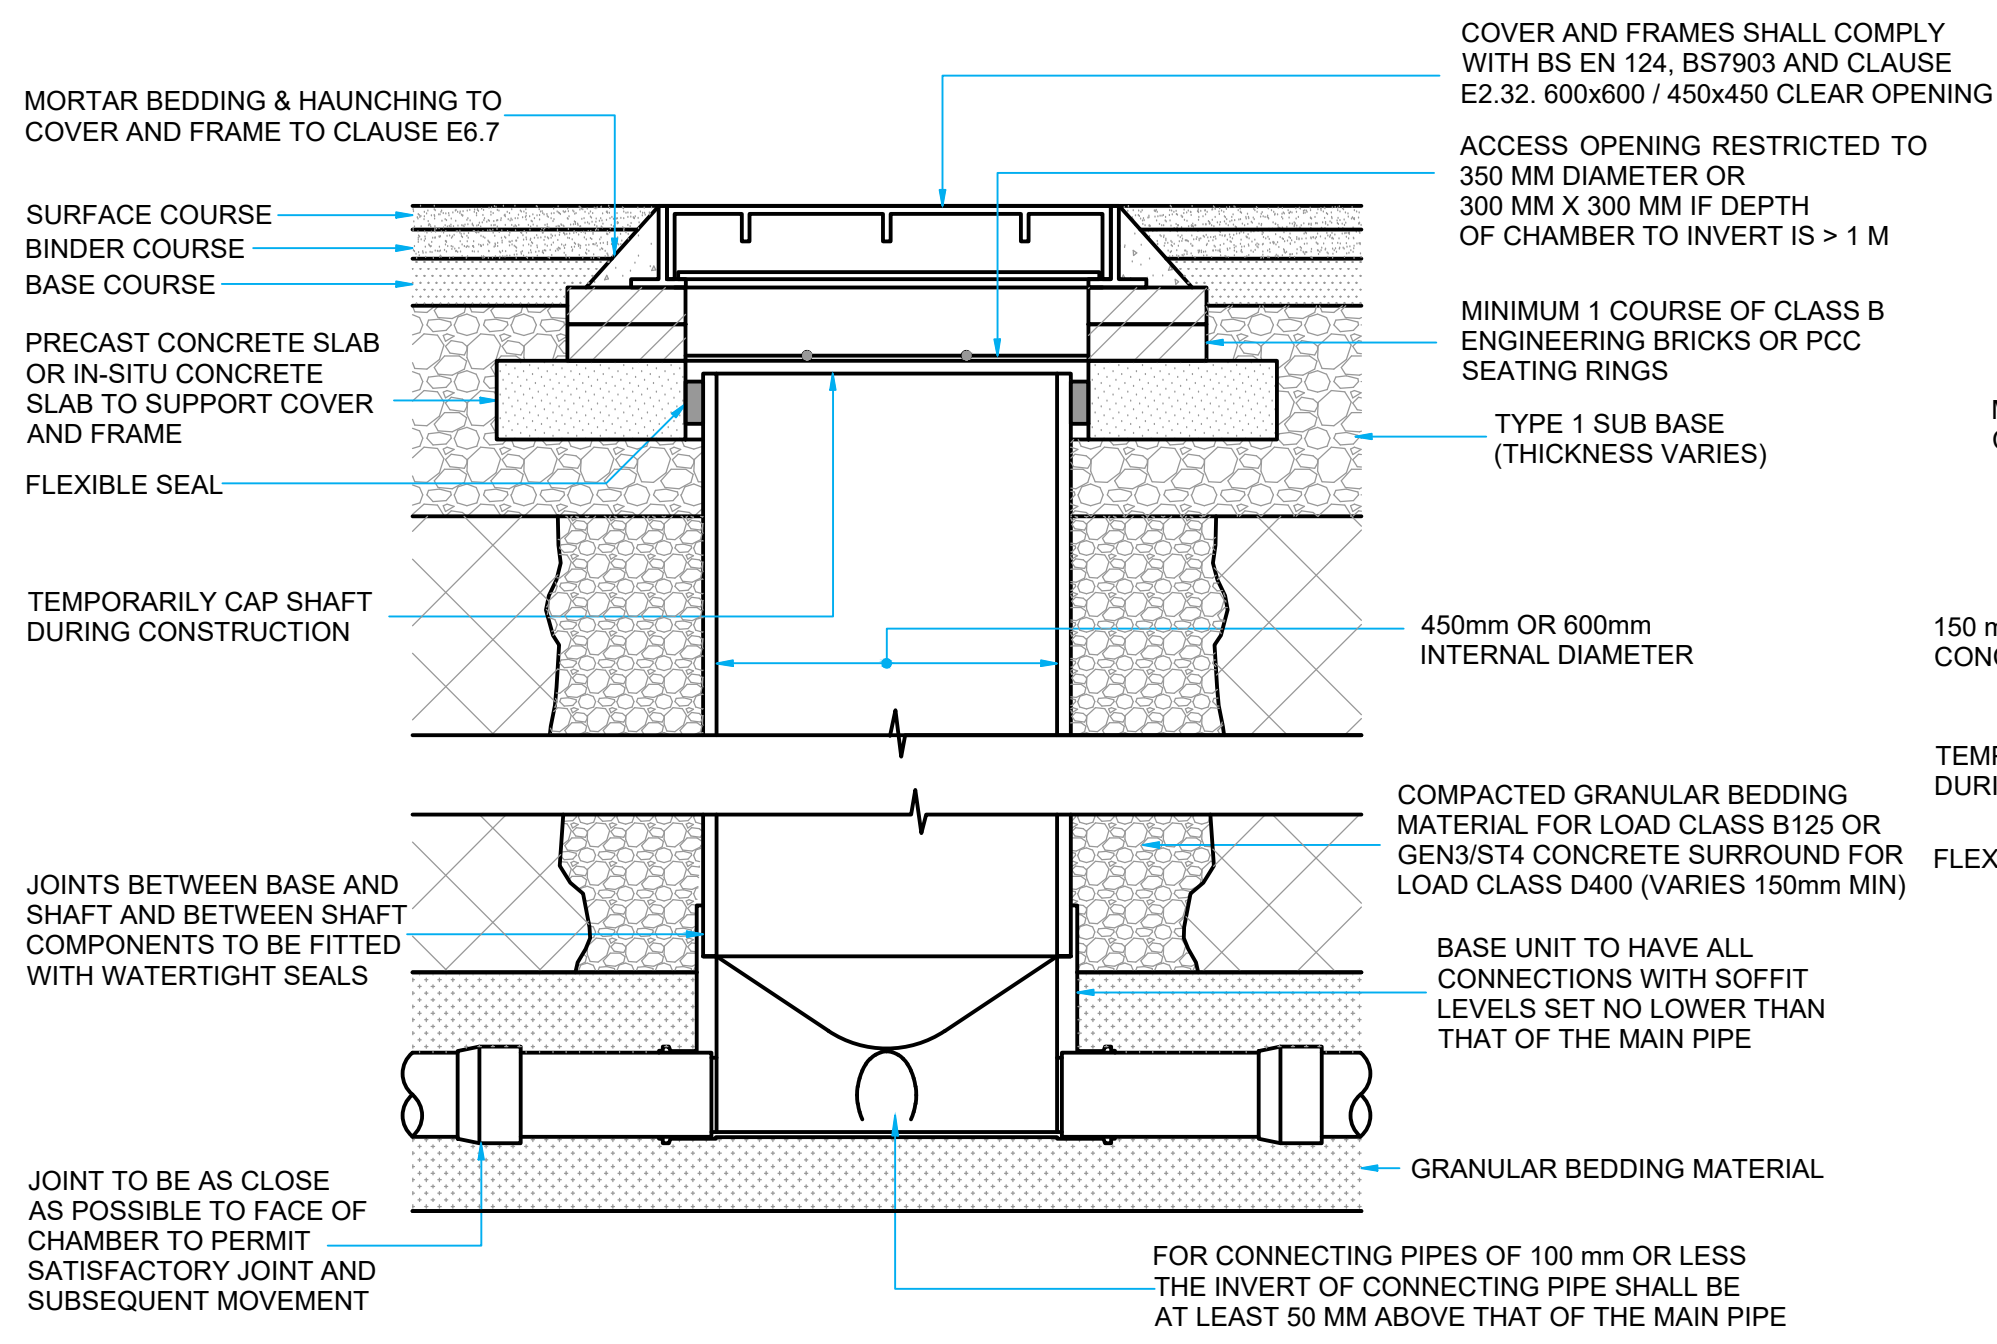

INSPECTION CHAMBER DETAIL - TYPE D
450Ø & 600Ø (DEPTH TO SOFFIT 3m)
D400 COVER
SCALE - NTS

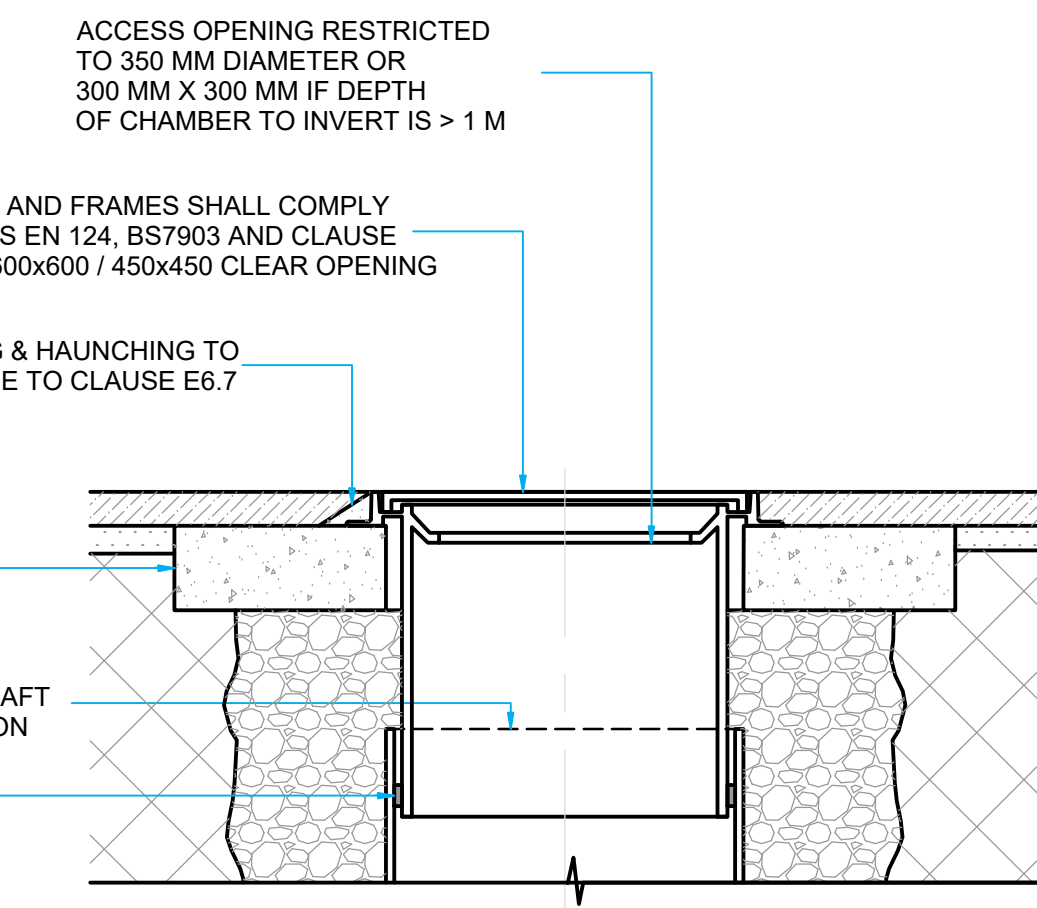

INSPECTION CHAMBER DETAIL - TYPE D
B125 COVER
SCALE - NTS

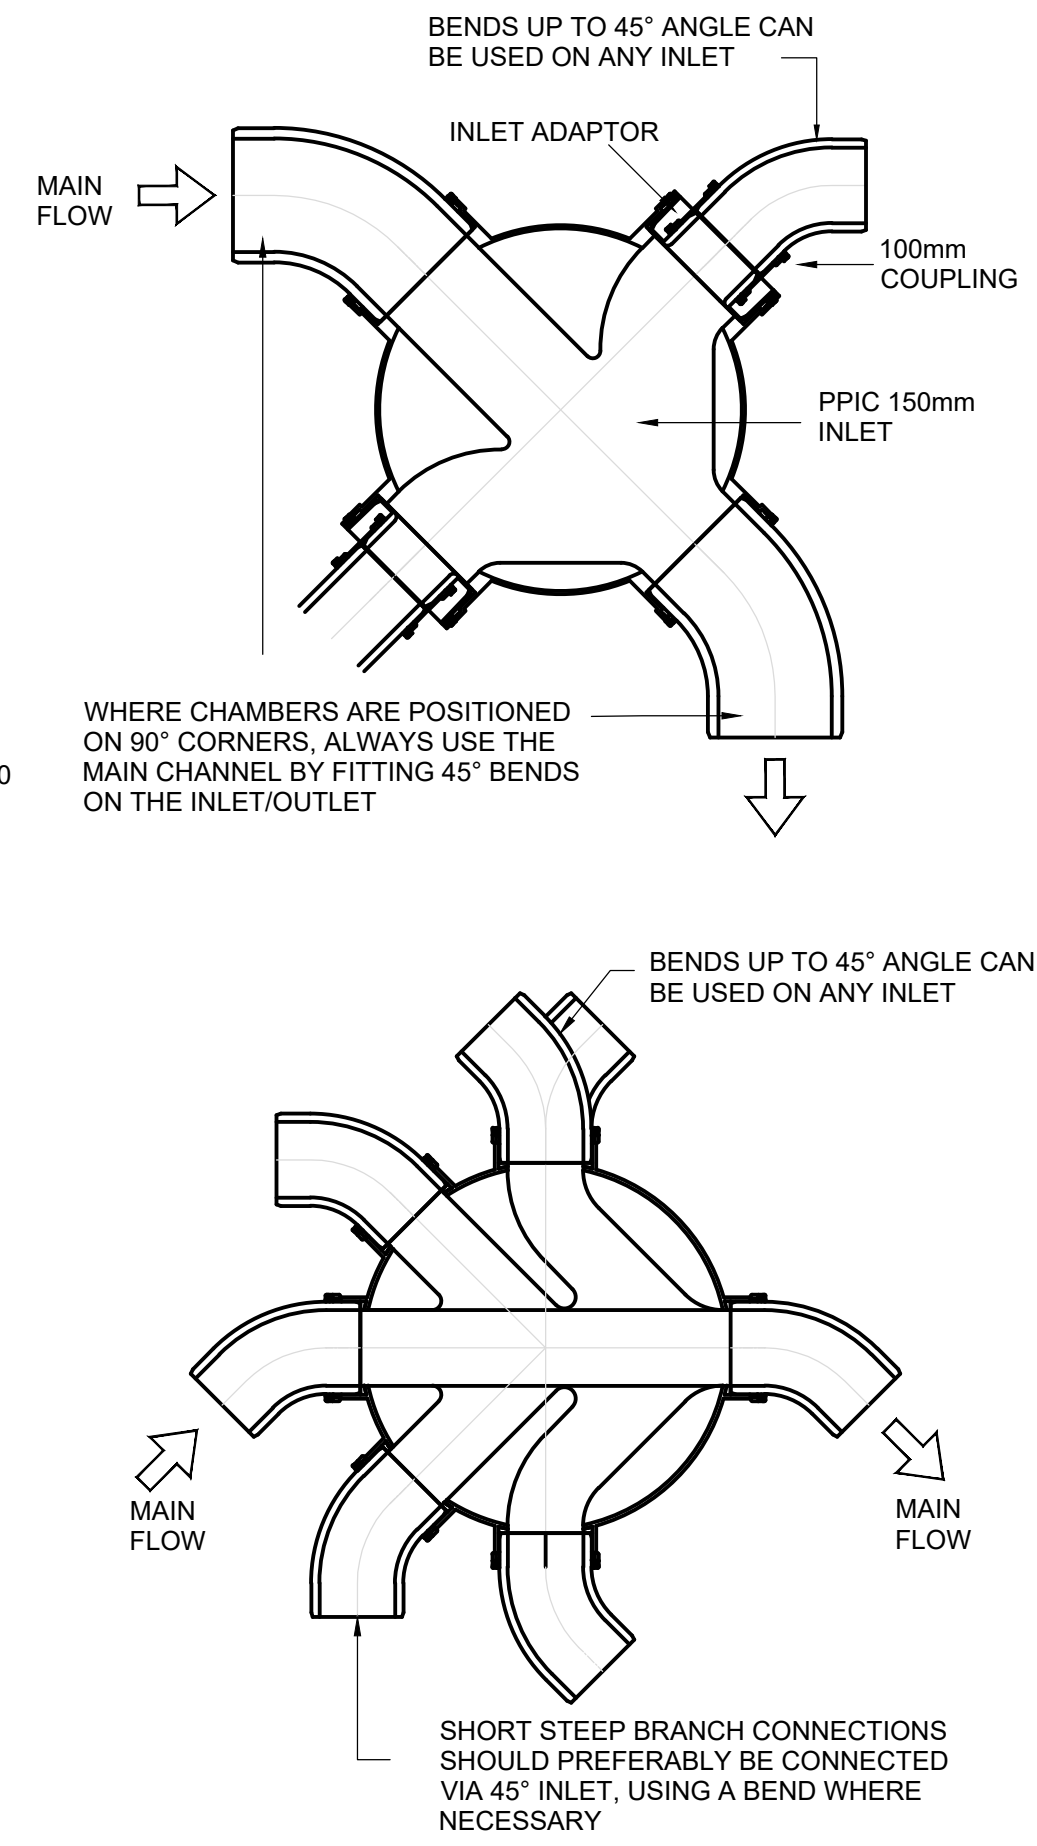

PPIC
BASE DETAIL
SCALE - NTS

THIS DRAWING IS THE PROPERTY OF RgCp. COPYRIGHT IS RESERVED BY THEM AND THE DRAWING IS ISSUED ON THE CONDITION THAT IT IS NOT COPIED, REPRODUCED, RETAINED OR DISCLOSED TO ANY UNAUTHORISED PERSON EITHER WHOLLY OR IN PART WITHOUT THE WRITTEN CONSENT OF RgCp

NOTES

- DO NOT SCALE.
- THIS DRAWING IS TO BE READ IN CONJUNCTION WITH ALL OTHER RELEVANT DRAWINGS.
- SHOULD THERE BE ANY DISCREPANCY BETWEEN DETAILS INDICATED ON THIS DRAWING AND THOSE INDICATED ON OTHER DRAWINGS THE ENGINEER SHOULD BE INFORMED PRIOR TO CONSTRUCTION ON SITE.
- ALL DIMENSIONS SHOWN ARE IN METRES UNLESS NOTED OTHERWISE.

P01	12/09/25	FIRST ISSUE	ARJ	PAW
REV	DATE	DETAILS	DRN	CHK

DRAWING STATUS
PRELIMINARY

RIBA STAGE
STAGE 4

RgC CONSULTING
Fourways House
RoC Consulting
3rd Floor, 57 Hilton Street
Manchester M1 2EJ
T 0161 214 5390
W roccoconsulting.com

DRAWN ARJ	DATE SEP 25	SCALE AS SHOWN
CHECKED PAW	DATE SEP 25	THE ABOVE SCALES APPLY WHEN PLOTTED AT A1 SIZE --DO NOT SCALE--
APPRVD. JAS	DATE SEP 25	EMAIL FOR DRAWINGS info@roccoconsulting.com

CLIENT
**FAR EAST CONSORTIUM
INTERNATIONAL LTD**
PROJECT TITLE
REDBANK DEVELOPMENT

DRAWING TITLE
**SURFACE WATER DRAINAGE
S104 CONSTRUCTION DETAILS**
SHEET 1

DRAWING No. RDB/ROC/XX/XX/DR/C/83/0503	REV. P01
---	-------------