



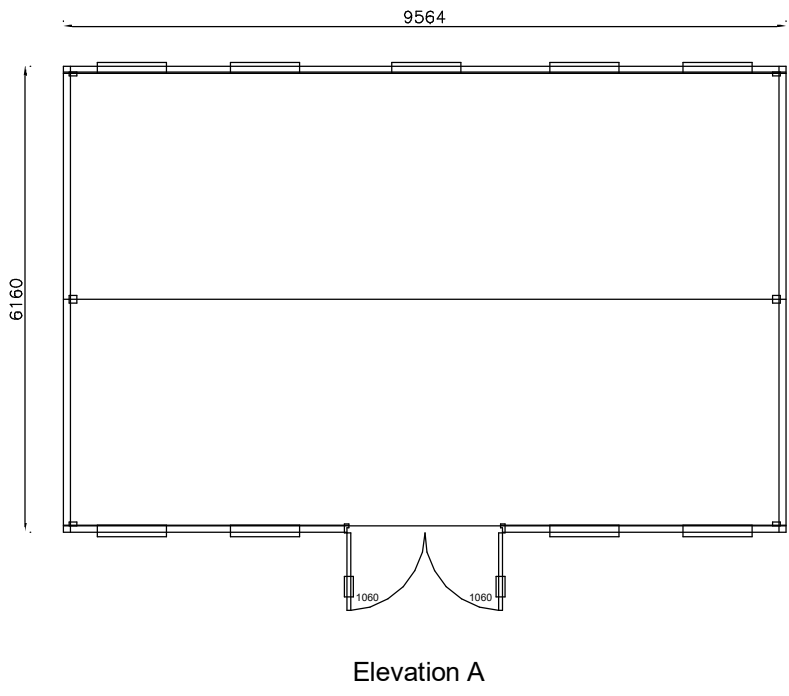

1 Unit D & E Plan
1 : 100

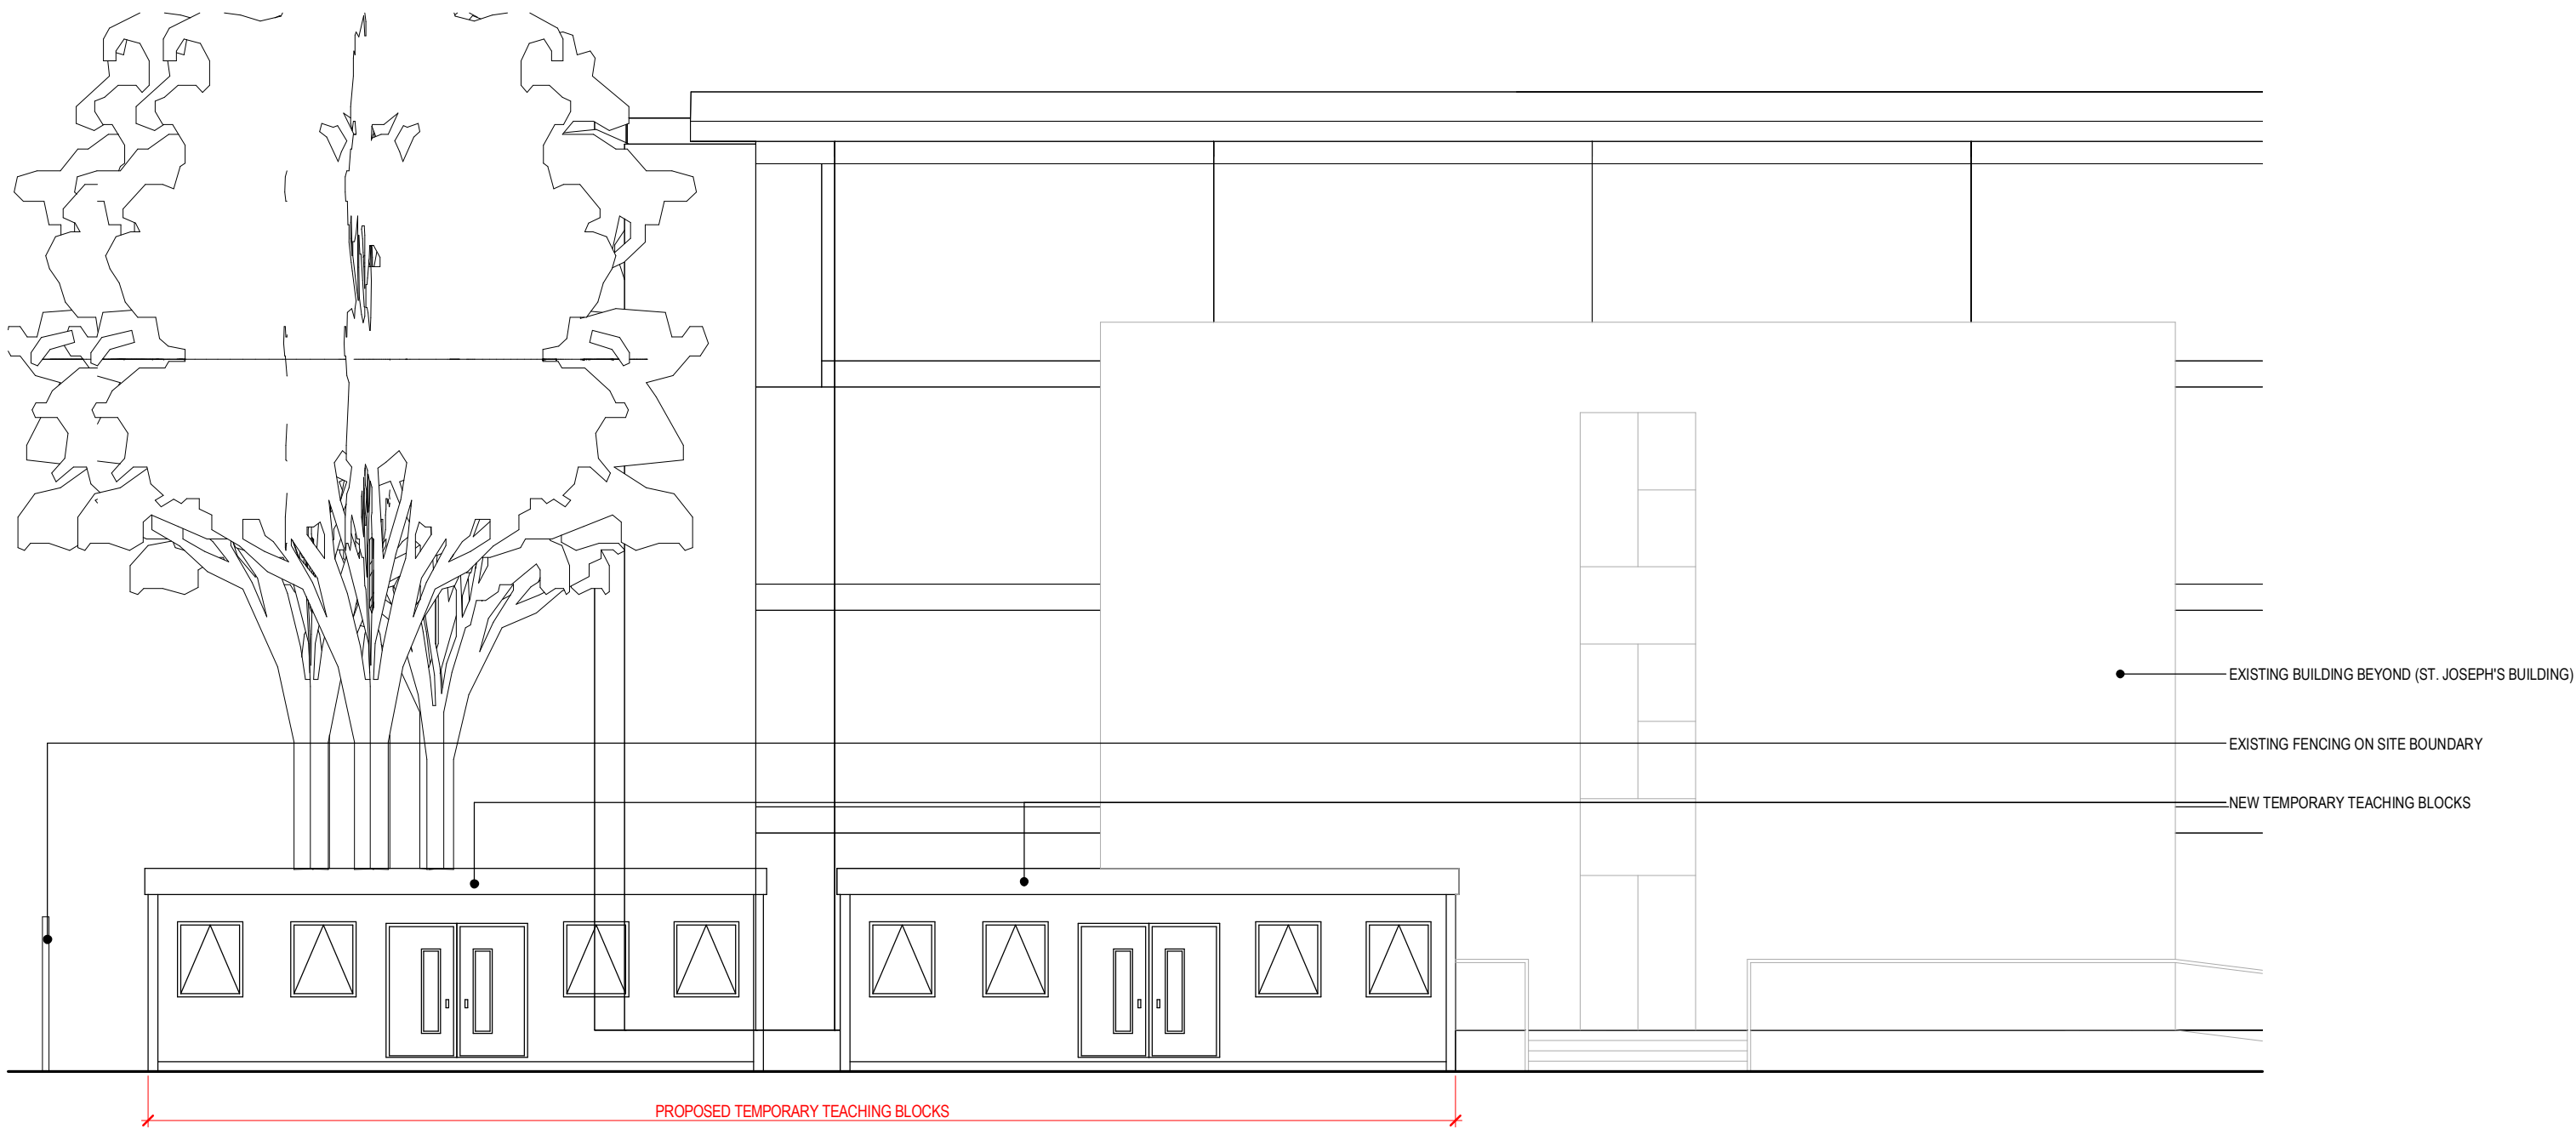

2 Unit D & E Elevation A
1 : 100 Ref Sheet: 0002

Scale 1:100



Drawings and dimensions have been provided by, and are the property of, Portable Offices Ltd.