


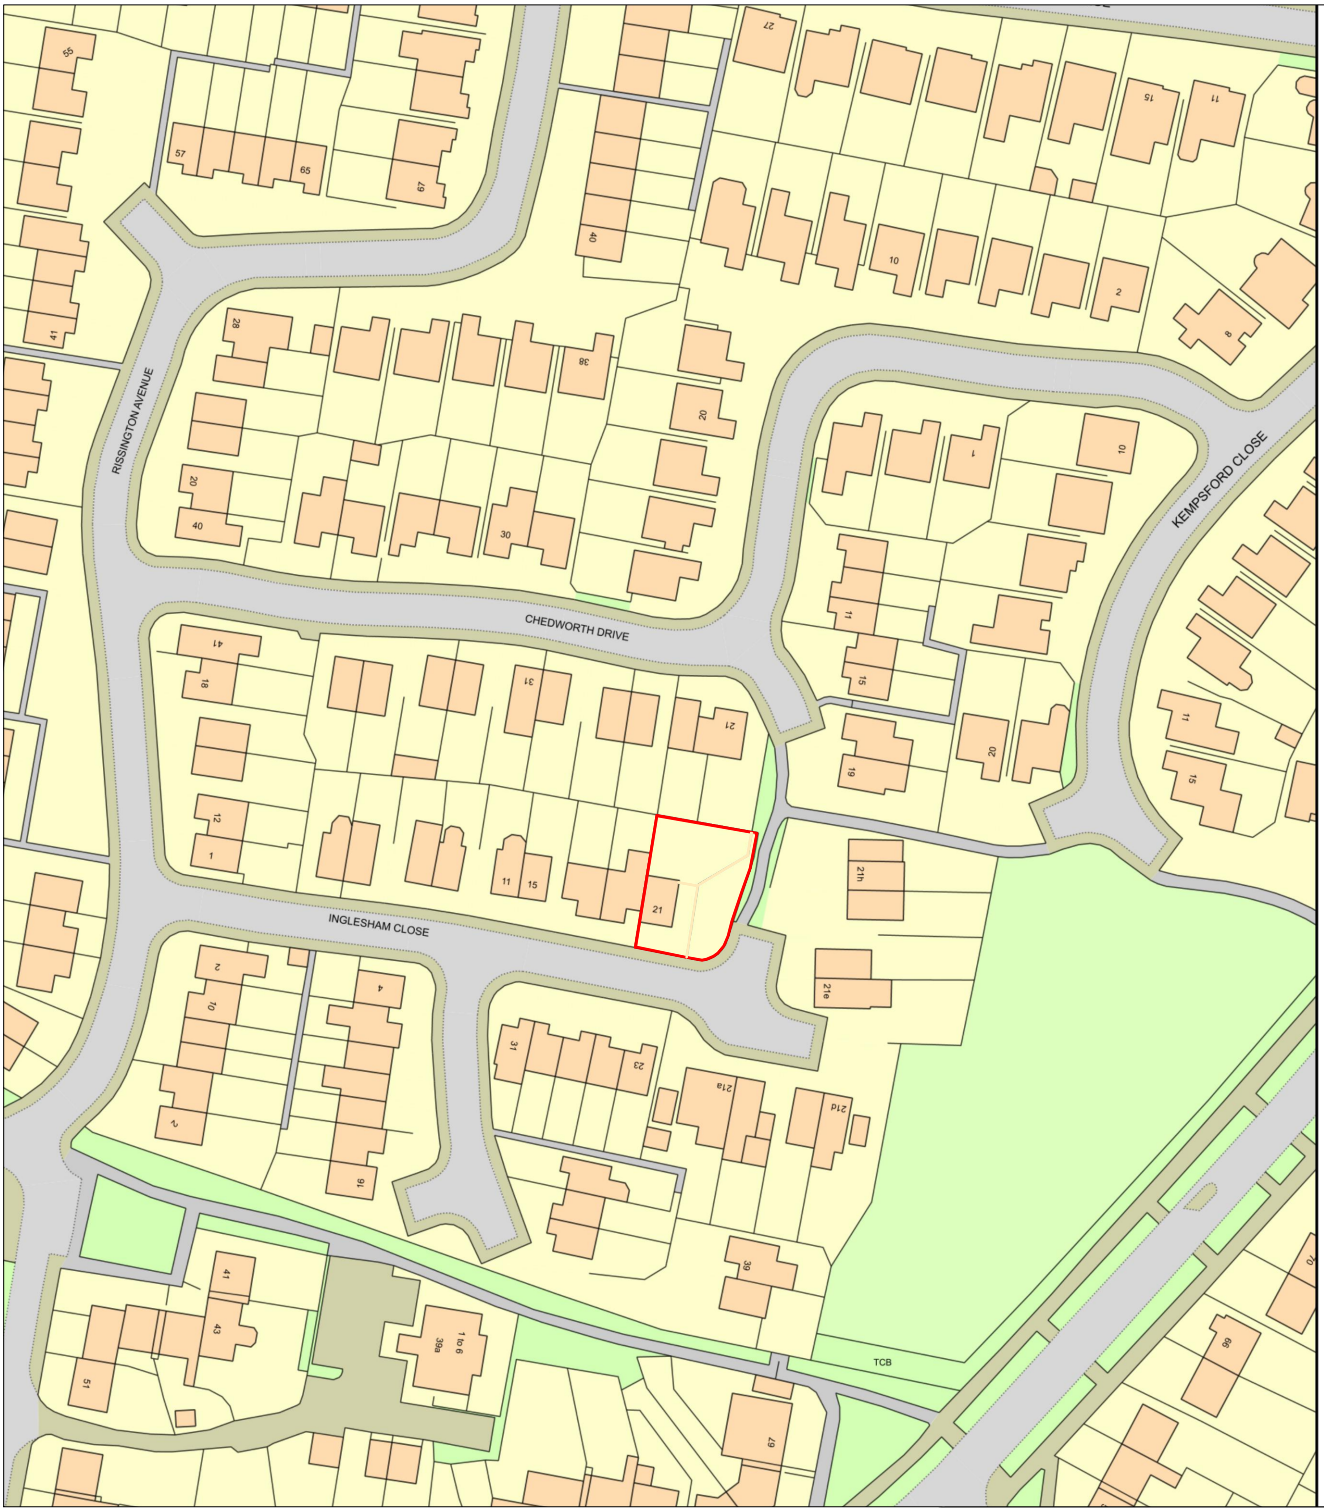

LOCATION PLAN

SCALE 1:1250@A4



Client Mrs Khadija	
Project 98D. 21 Inglesham Cl Wythenshawe Manchester M23 1LQ	
Job Title PROPOSED REAR EXTENSION	
Drawing Title LOCATION PLAN	
Date 12 DECEMBER 2025	Drawing No. DEW/2025/11/07DN/S2
Revision:	
Date:	
Suitability PLANNING	
Ref Archt. Dwg.	
DEWON C LTD.	
1:1250@A4	Scale 1:1250
025m50m75m	