
This drawing is for indicative representation only and should not be used for any purposes other than planning. Do not scale from, or use this drawing for construction.

The contractor is to complete the detailed design for the purpose of construction and building regulations approval.


The Structural Engineer to carry out full assessment of scheme and provide all calculations for building control approval prior to starting construction.

CDM REGULATIONS 2015. All current drawings and specifications for the project must be read in conjurction with the Designer's Hazard and Environment Assessment Record.

All intellectual property rights reserved.

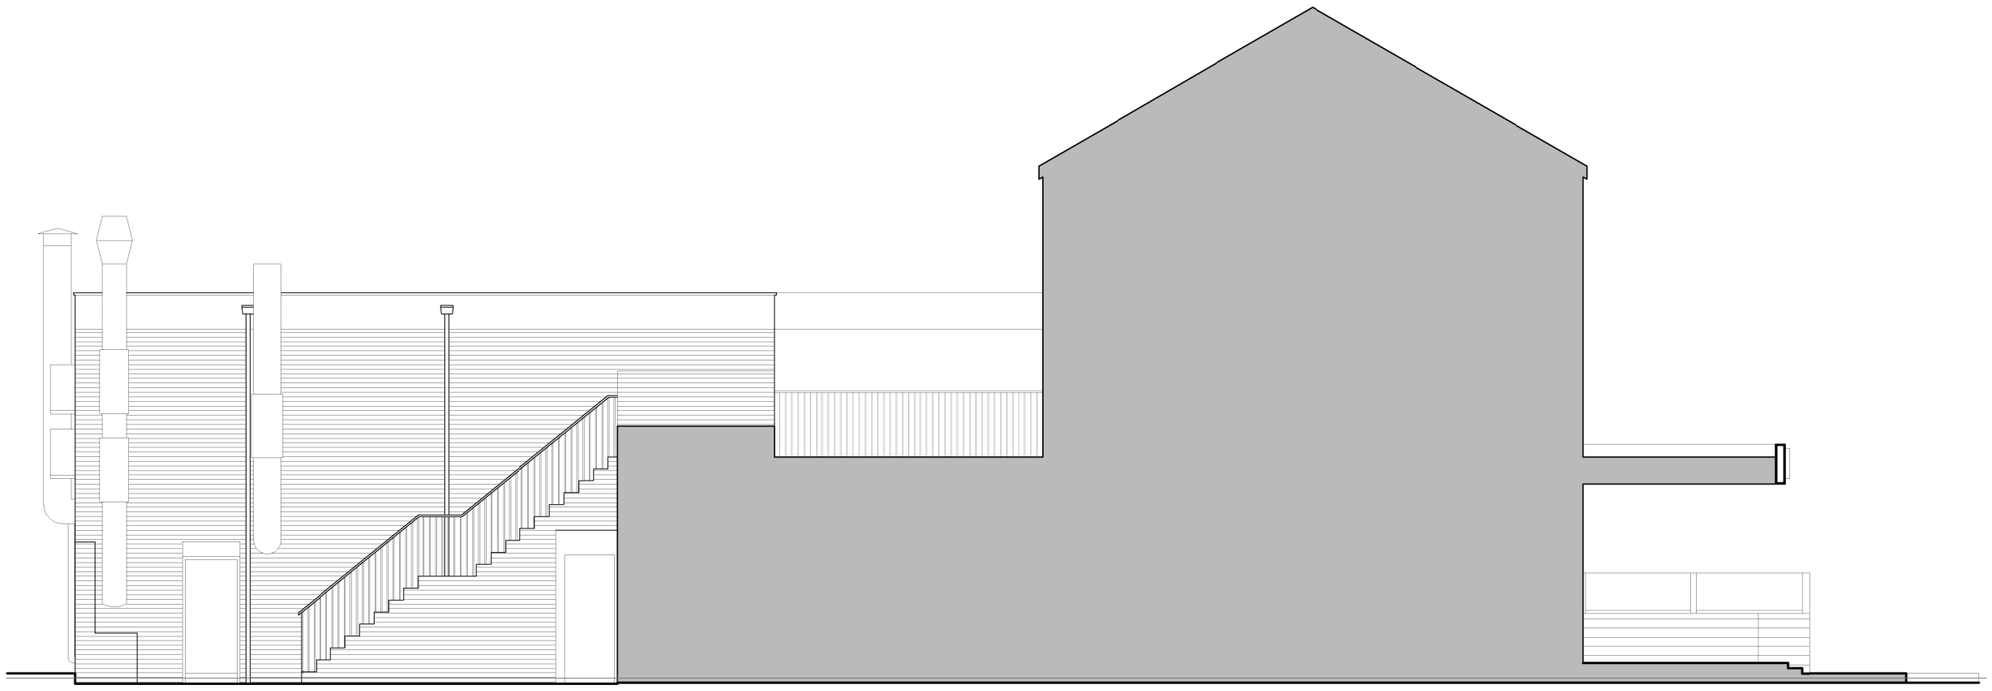

EXISTING SIDE ELEVATION/SECTION - SOUTH

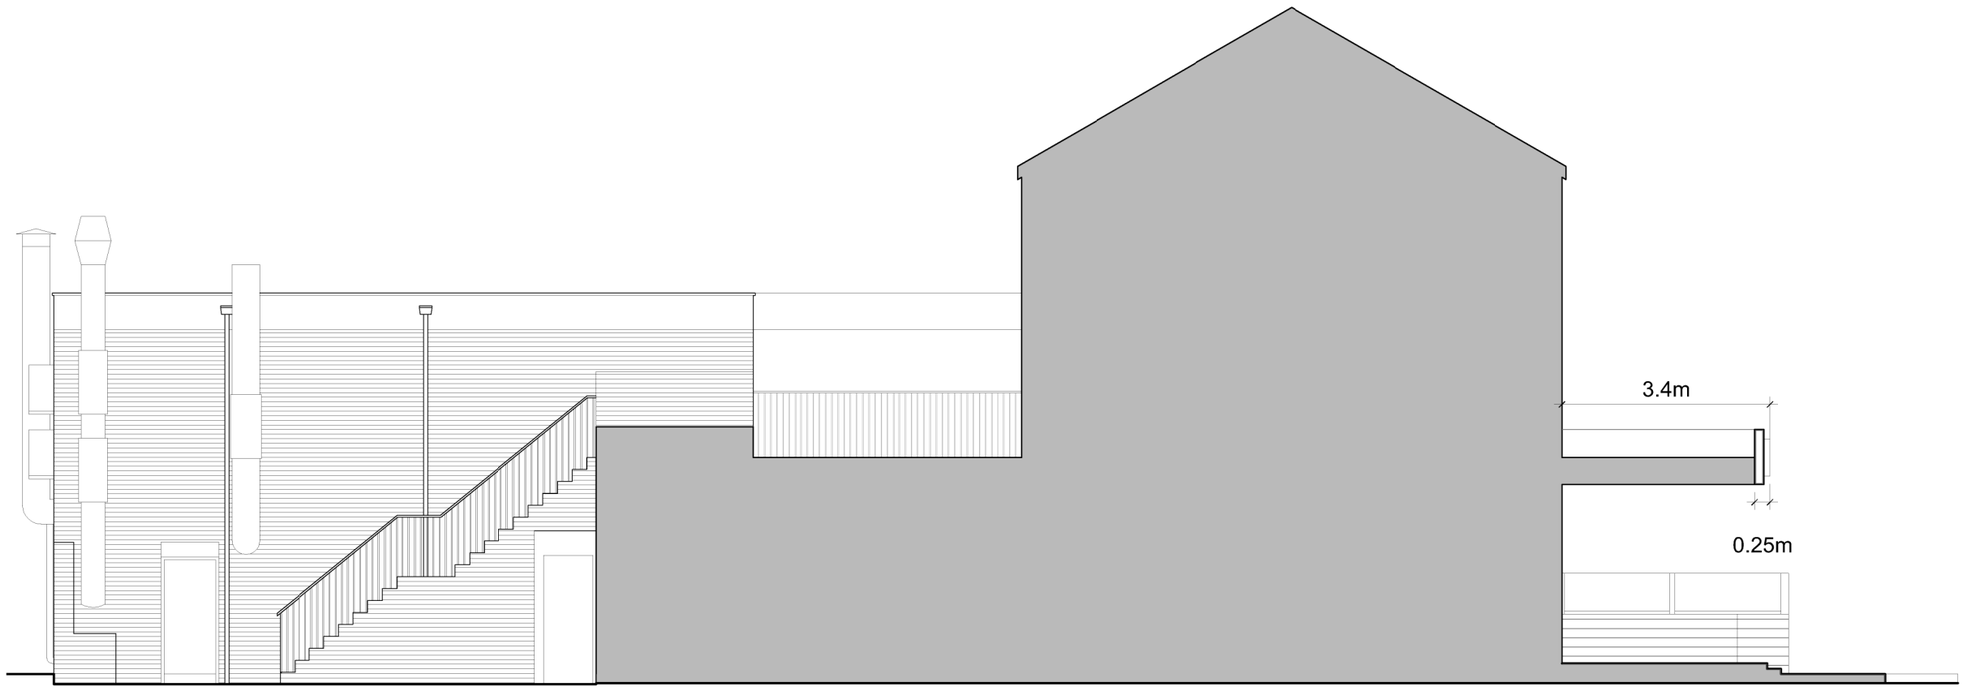


PROPOSED SIDE ELEVATION/SECTION - SOUTH

| --/--/-- | - | - |
|---|---|---|
| Date | Comment | Revision |

Project Title

NEW FRONT AND SIDE SIGNAGE

Address

54-56 WILMSLOW ROAD,
MANCHESTER, M14 5AL

Drawing

EXISTING AND PROPOSED SIDE ELEVATION/SECTION

| Scale | Date | Drawing no. | Rev. |
|---|---|---|---|
| 1:100 @ A3 | 03rd NOV 2025 | 036_05 | / |

TM

07902 677778
tanveer@tma-co.uk

46A Greenpark Road, Manchester, M22 4DR

COPYRIGHT © 2025TMA