Rear Elevation

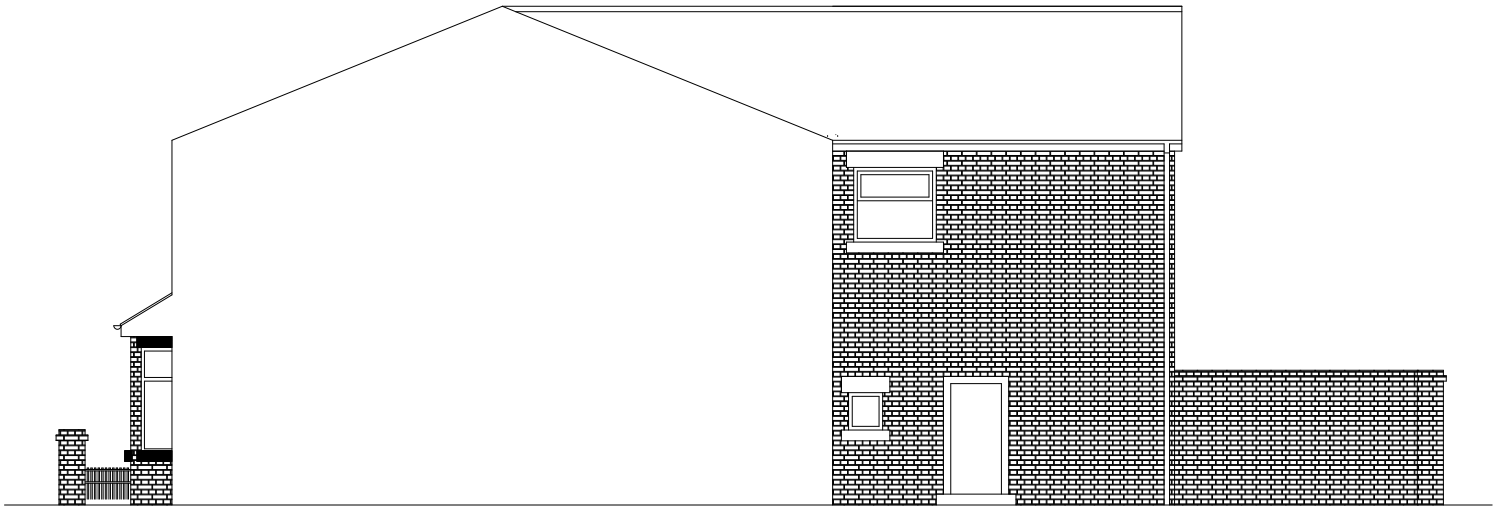

Side Elevation

Existing Elevation 2

©Copyright

This drawing and the information contained is the design and intellectual property of A.I.S design, and is protected by copyright law ©.

The unauthorized use of this drawing, or the information shown in whole or in part, is prohibited without the written approval of A.I.S design.

Reproduction or copying all or part of this drawing and its information, without its original contractual purpose shall be considered an infringement of copyright.

Notes:
all dimensions to be verified by contractor on site prior to commencement of any work.

All measurements shown in millimeters unless otherwise noted.

This drawing is to be read in conjunction with all other drawings, details and specifications. Any discrepancies to be immediately brought to the attention of urbane for clarification prior to commencing any works.

The contractor shall be responsible for the accurate setting out of the works and shall obtain the written approval of urbane, if adjustments are required due to site conditions or variations.

ISSUED FOR APPROVAL

No	Description	Date

PROJECT

4 Westminster Ave,
Whalley Range,
M16 0AN

CLIENT:

Keystone Children's Group

TITLE

Existing Elevation

Plot Date : 25/01/2026	Scale :
Project No :	Revision No : 01

Dwg. No. Key–01