
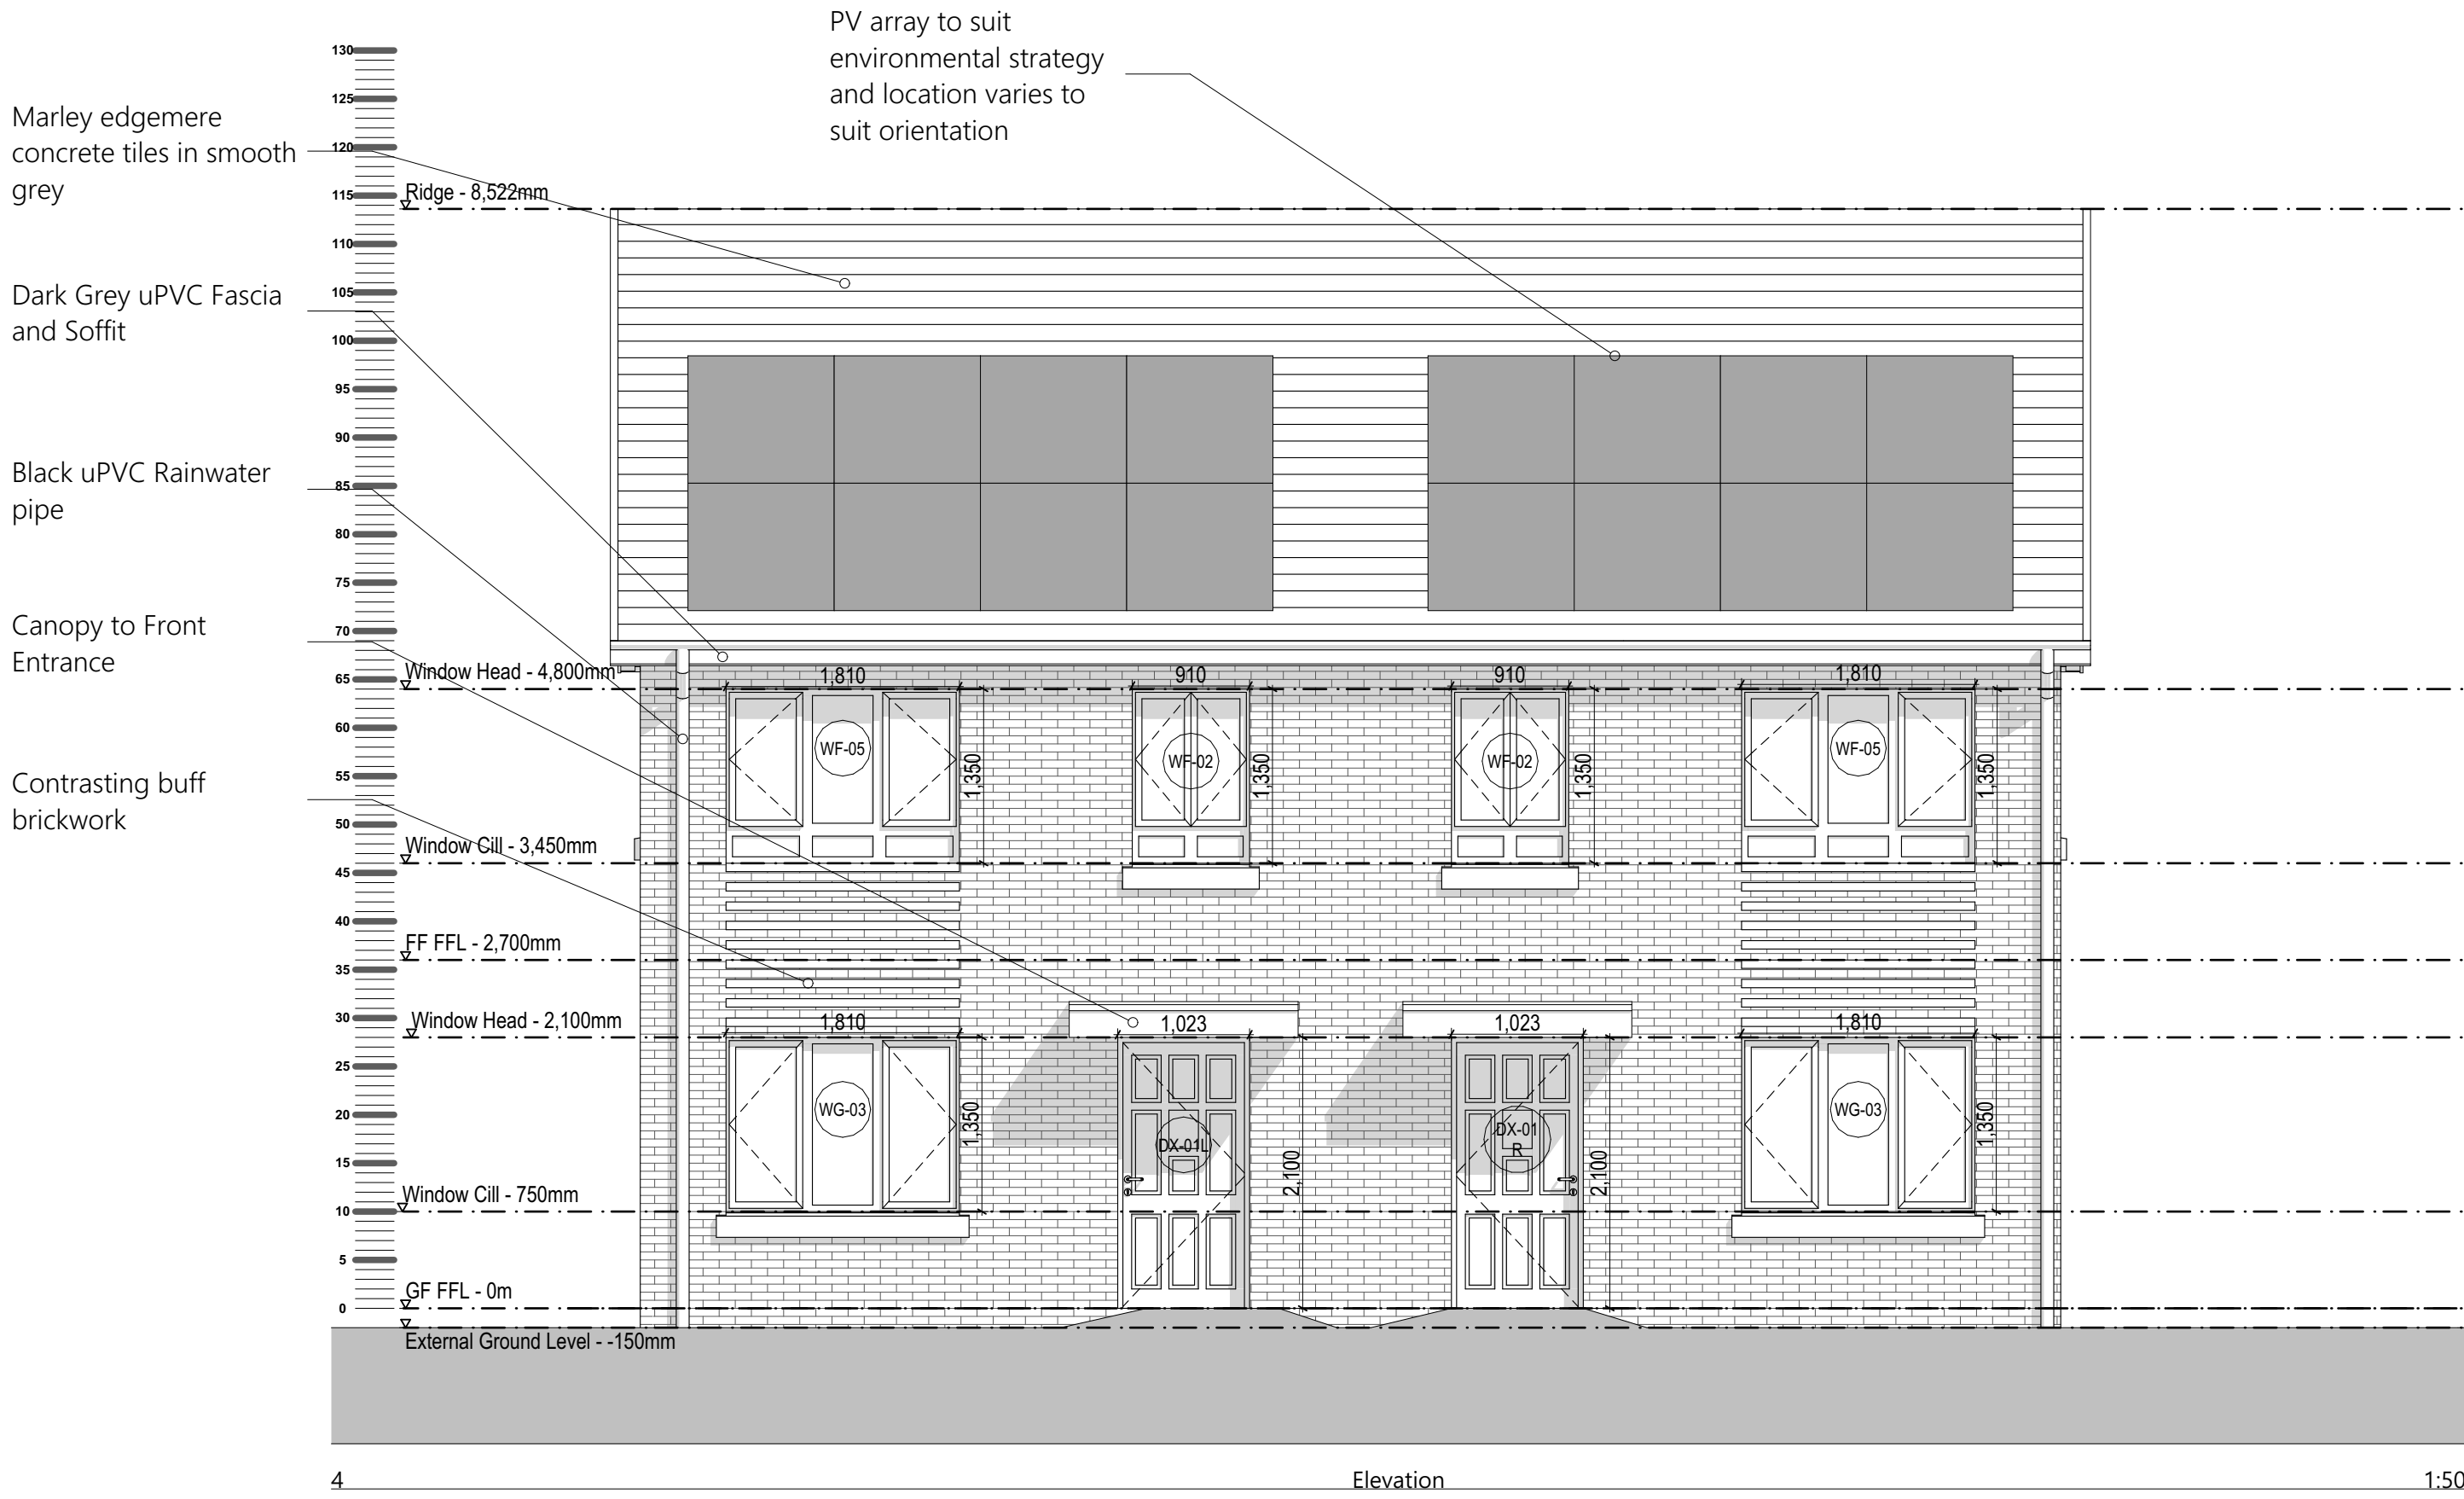
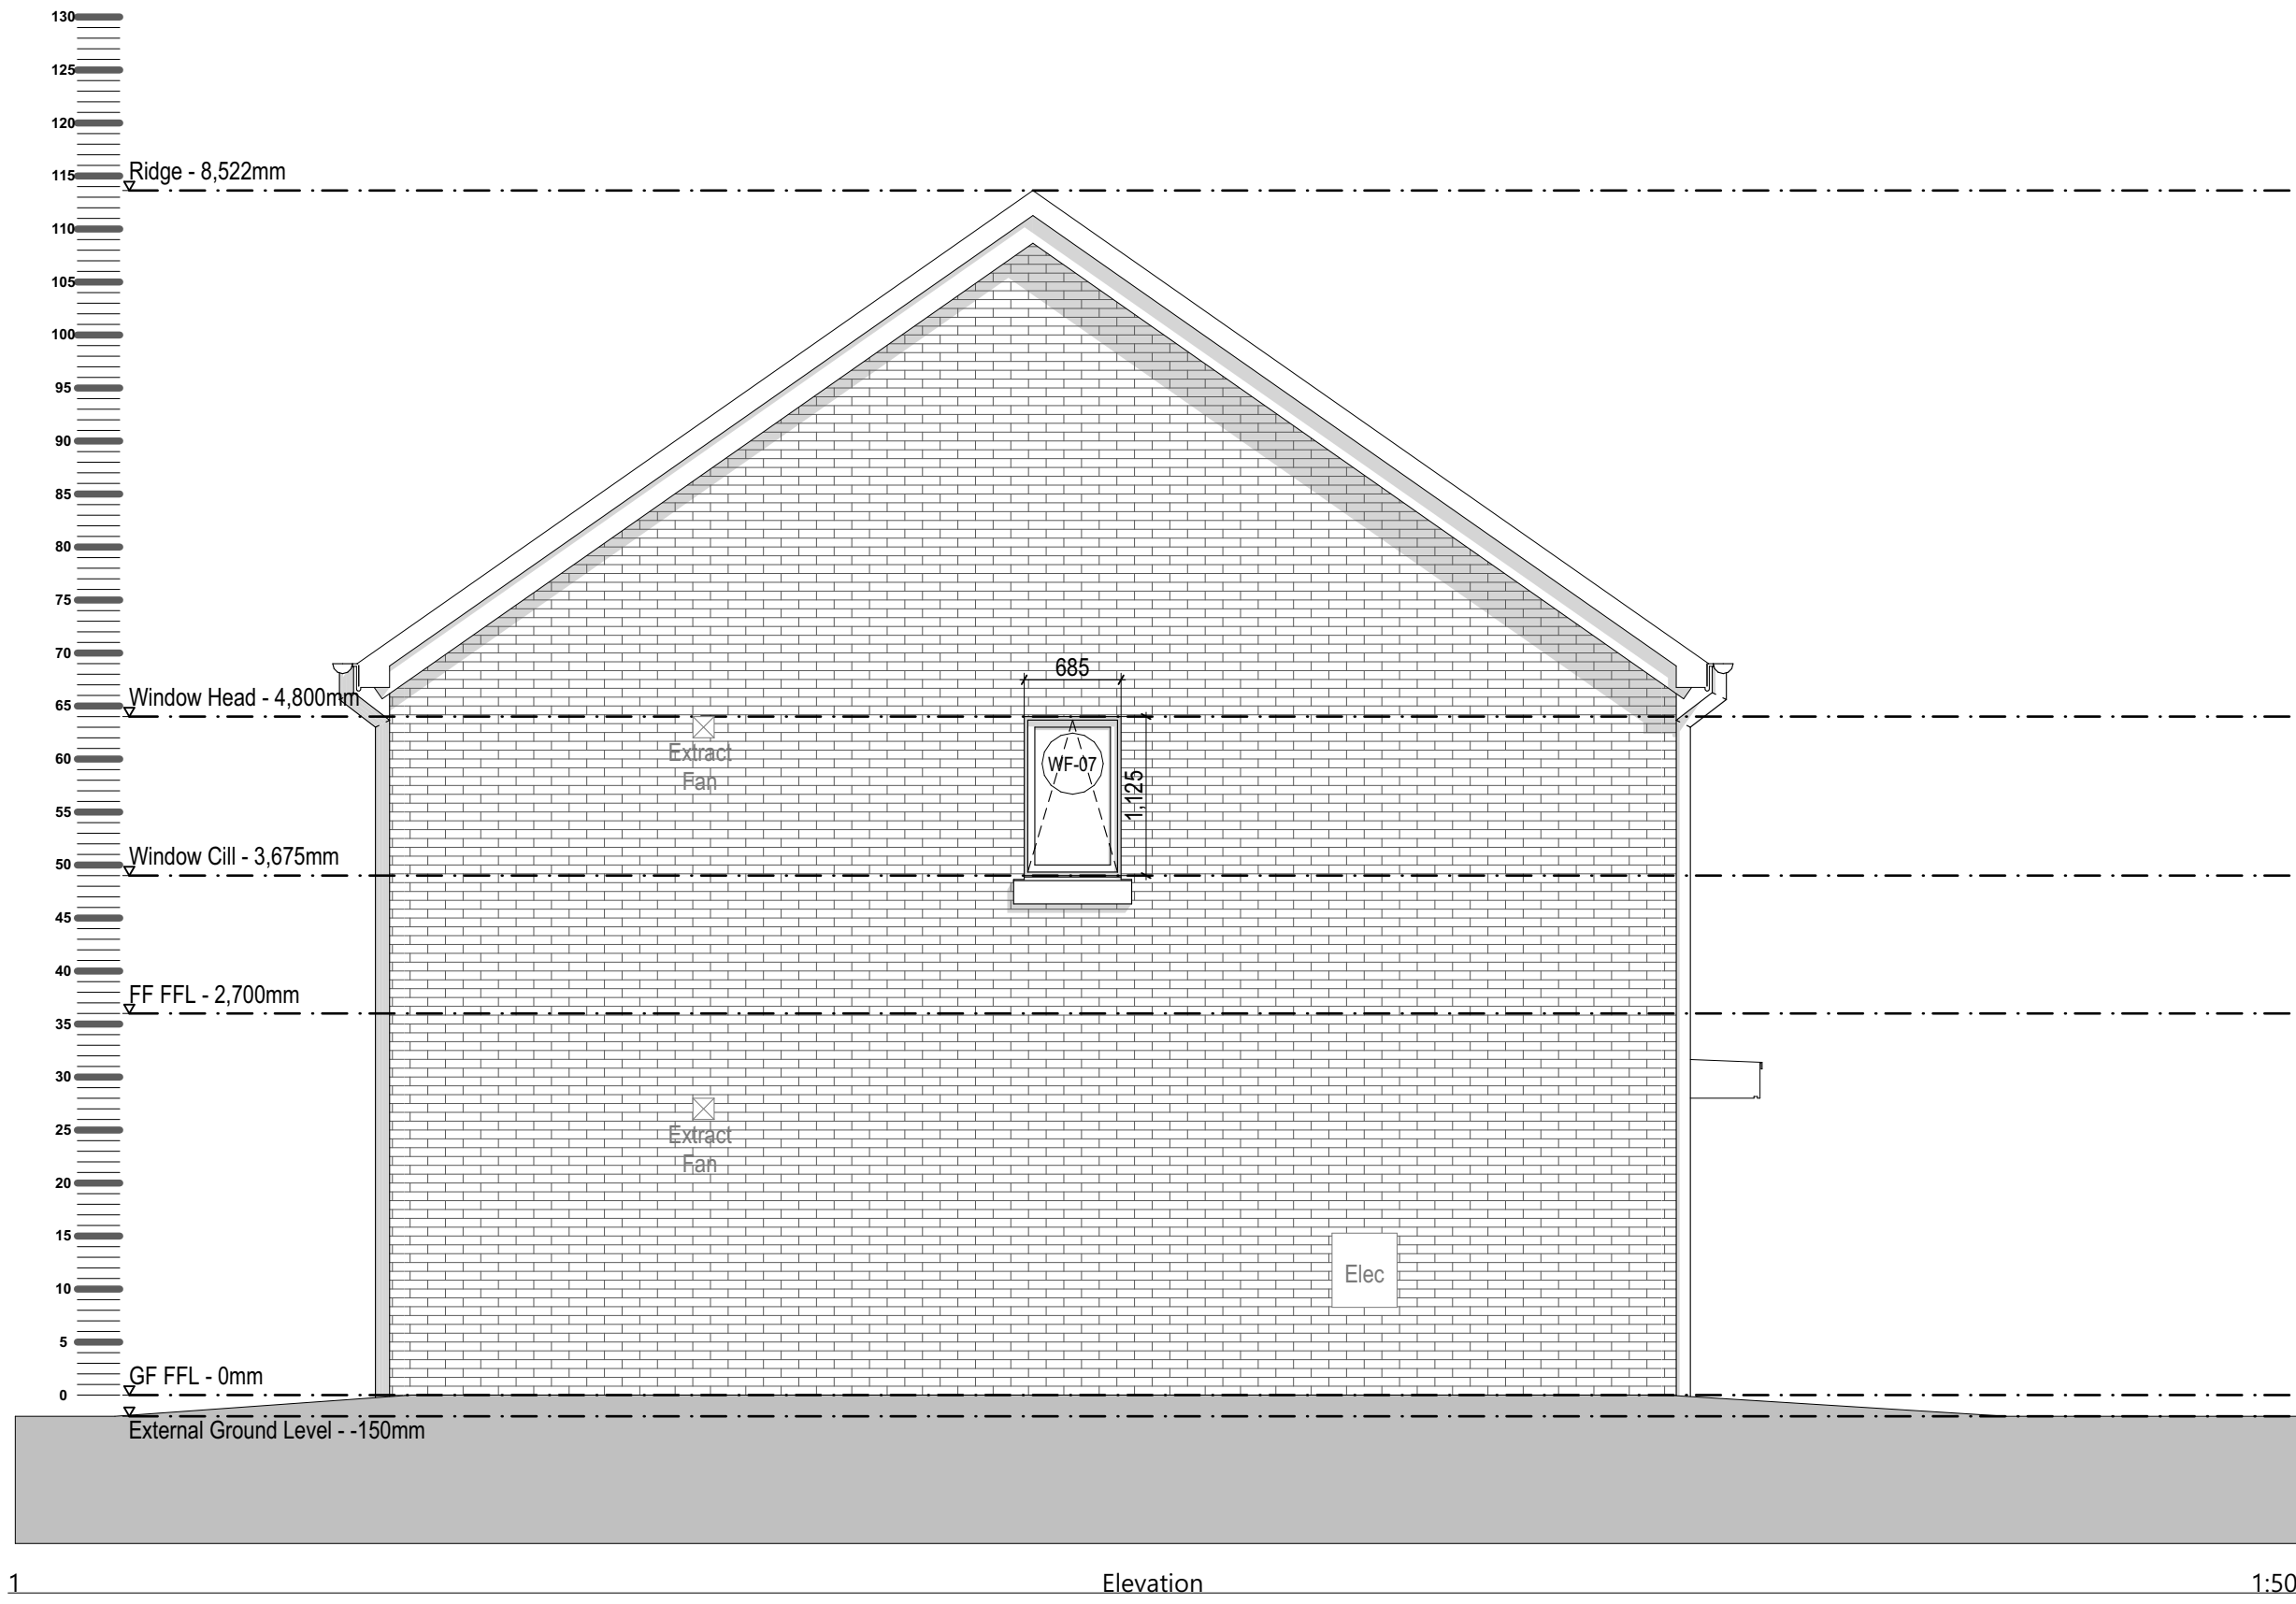
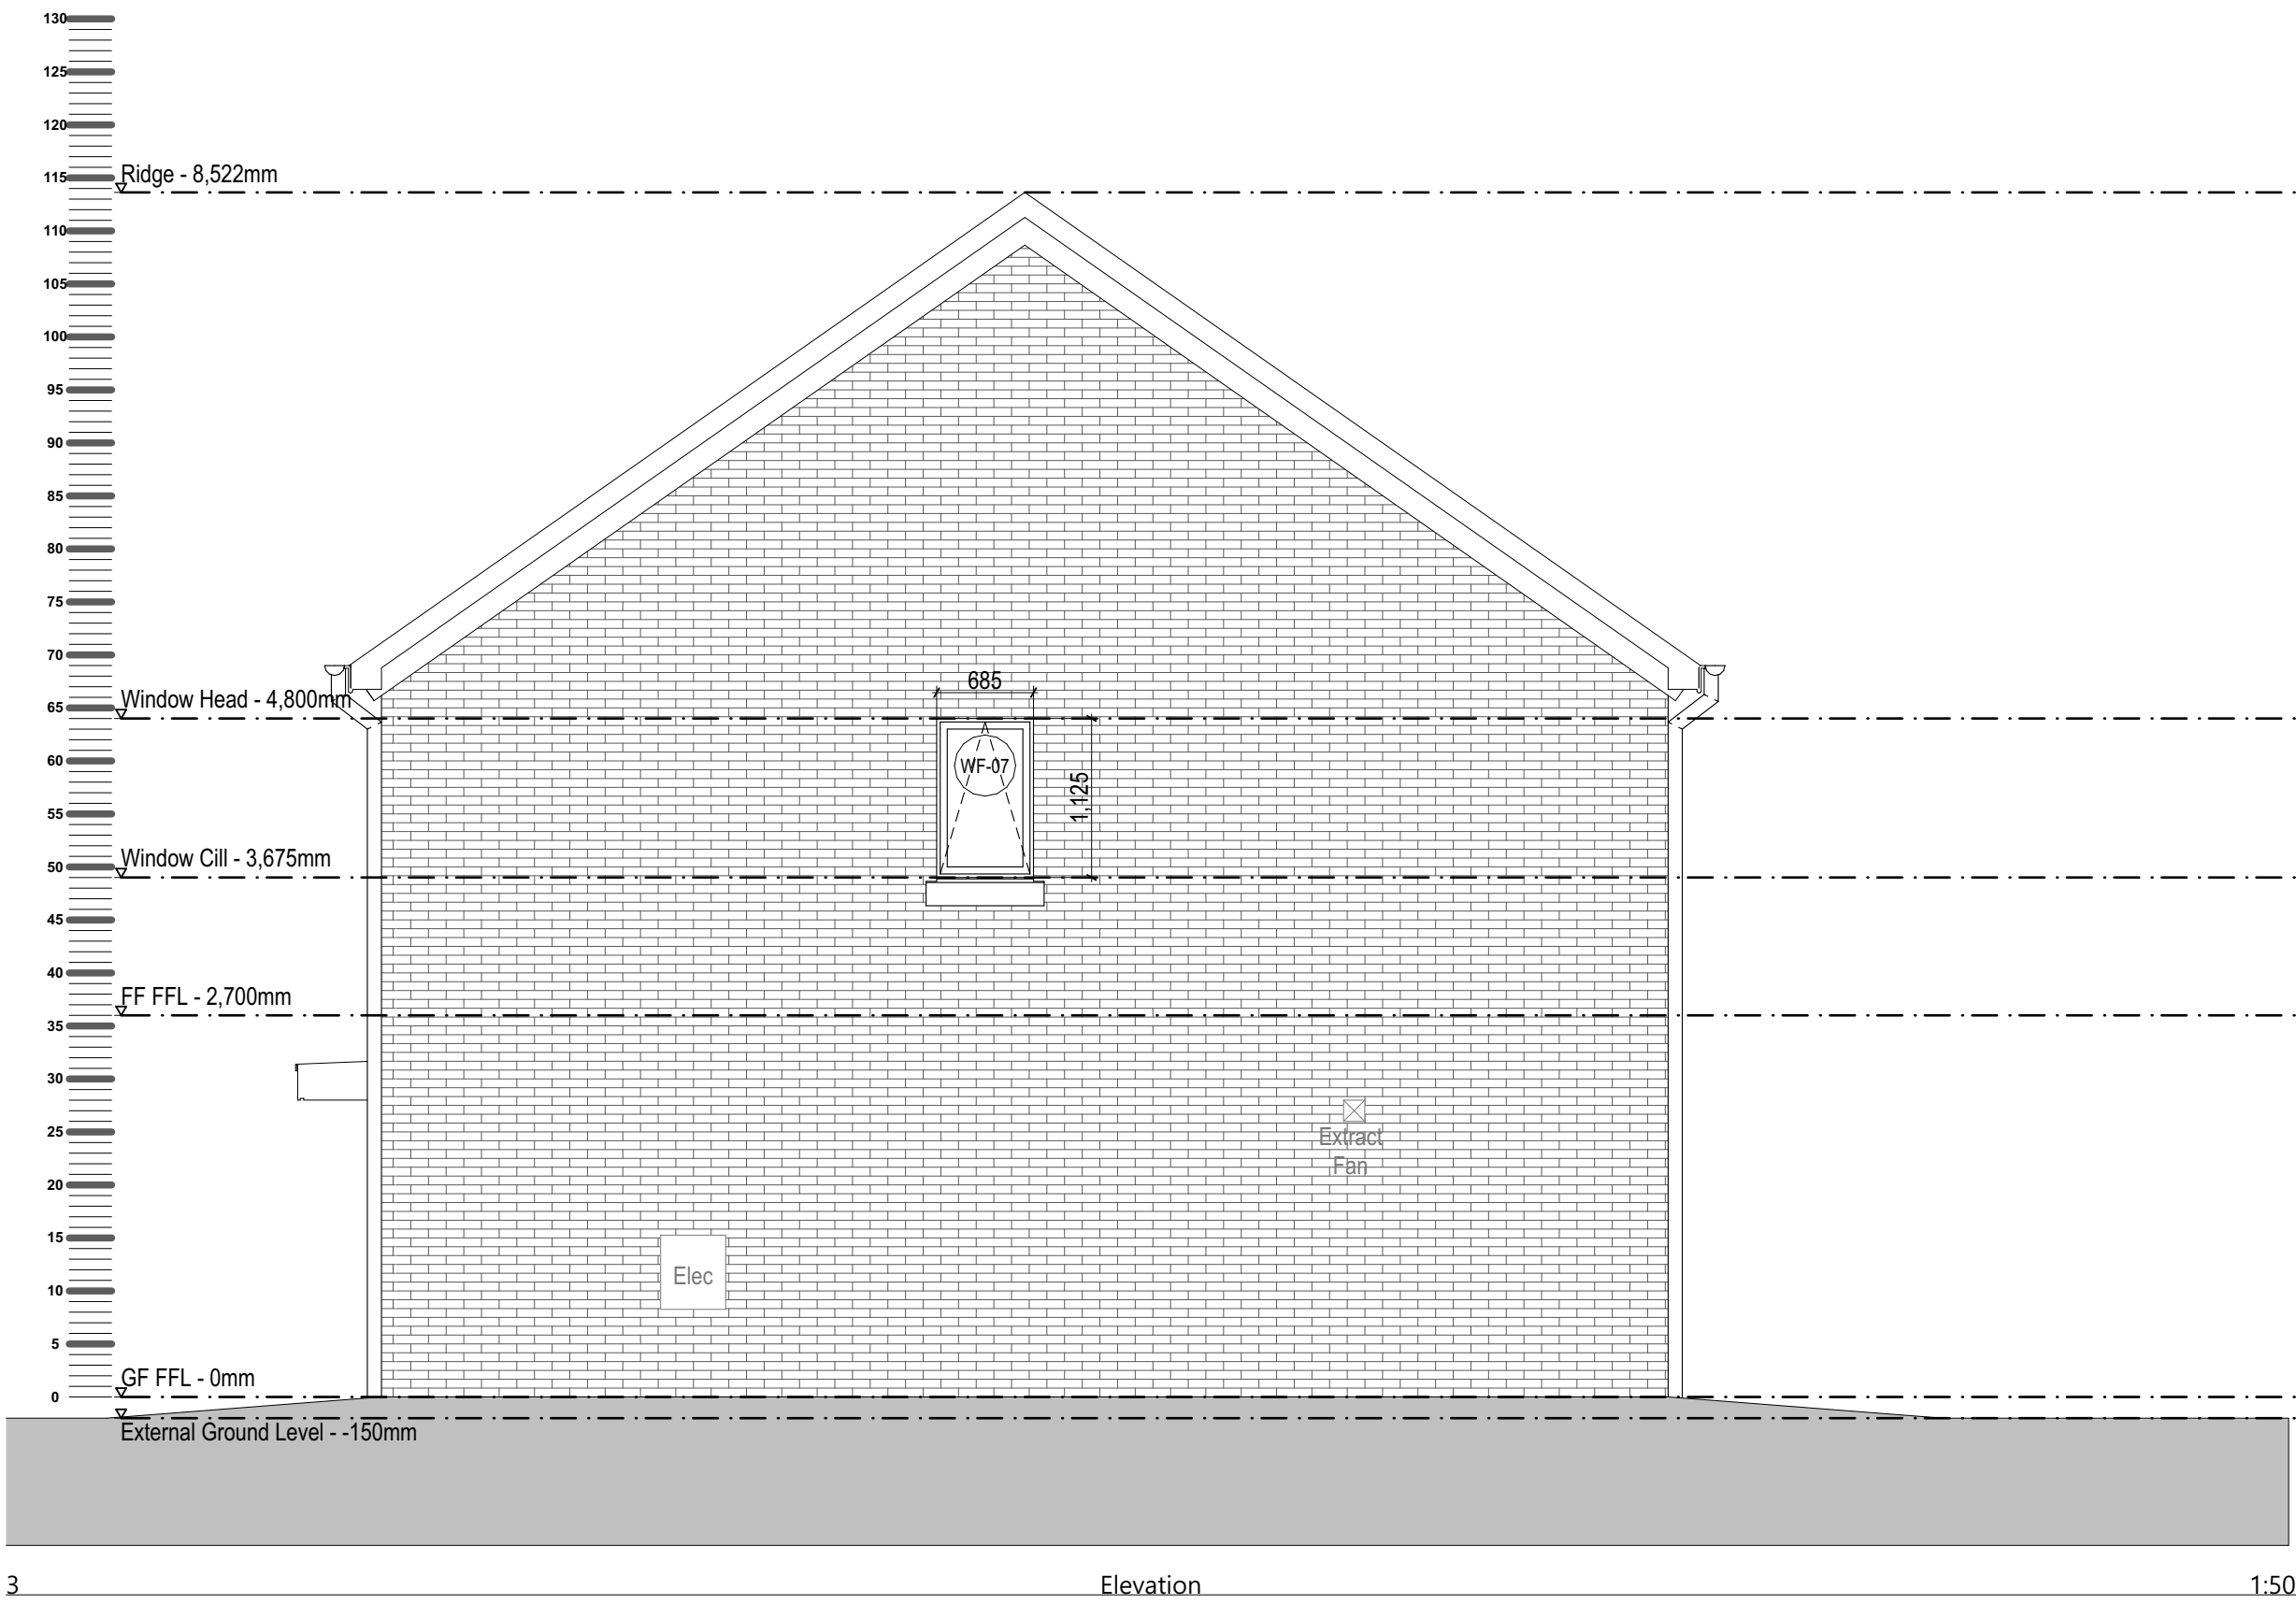


Proposed Elevations 2B4P Block Type E - Blocks 3,15

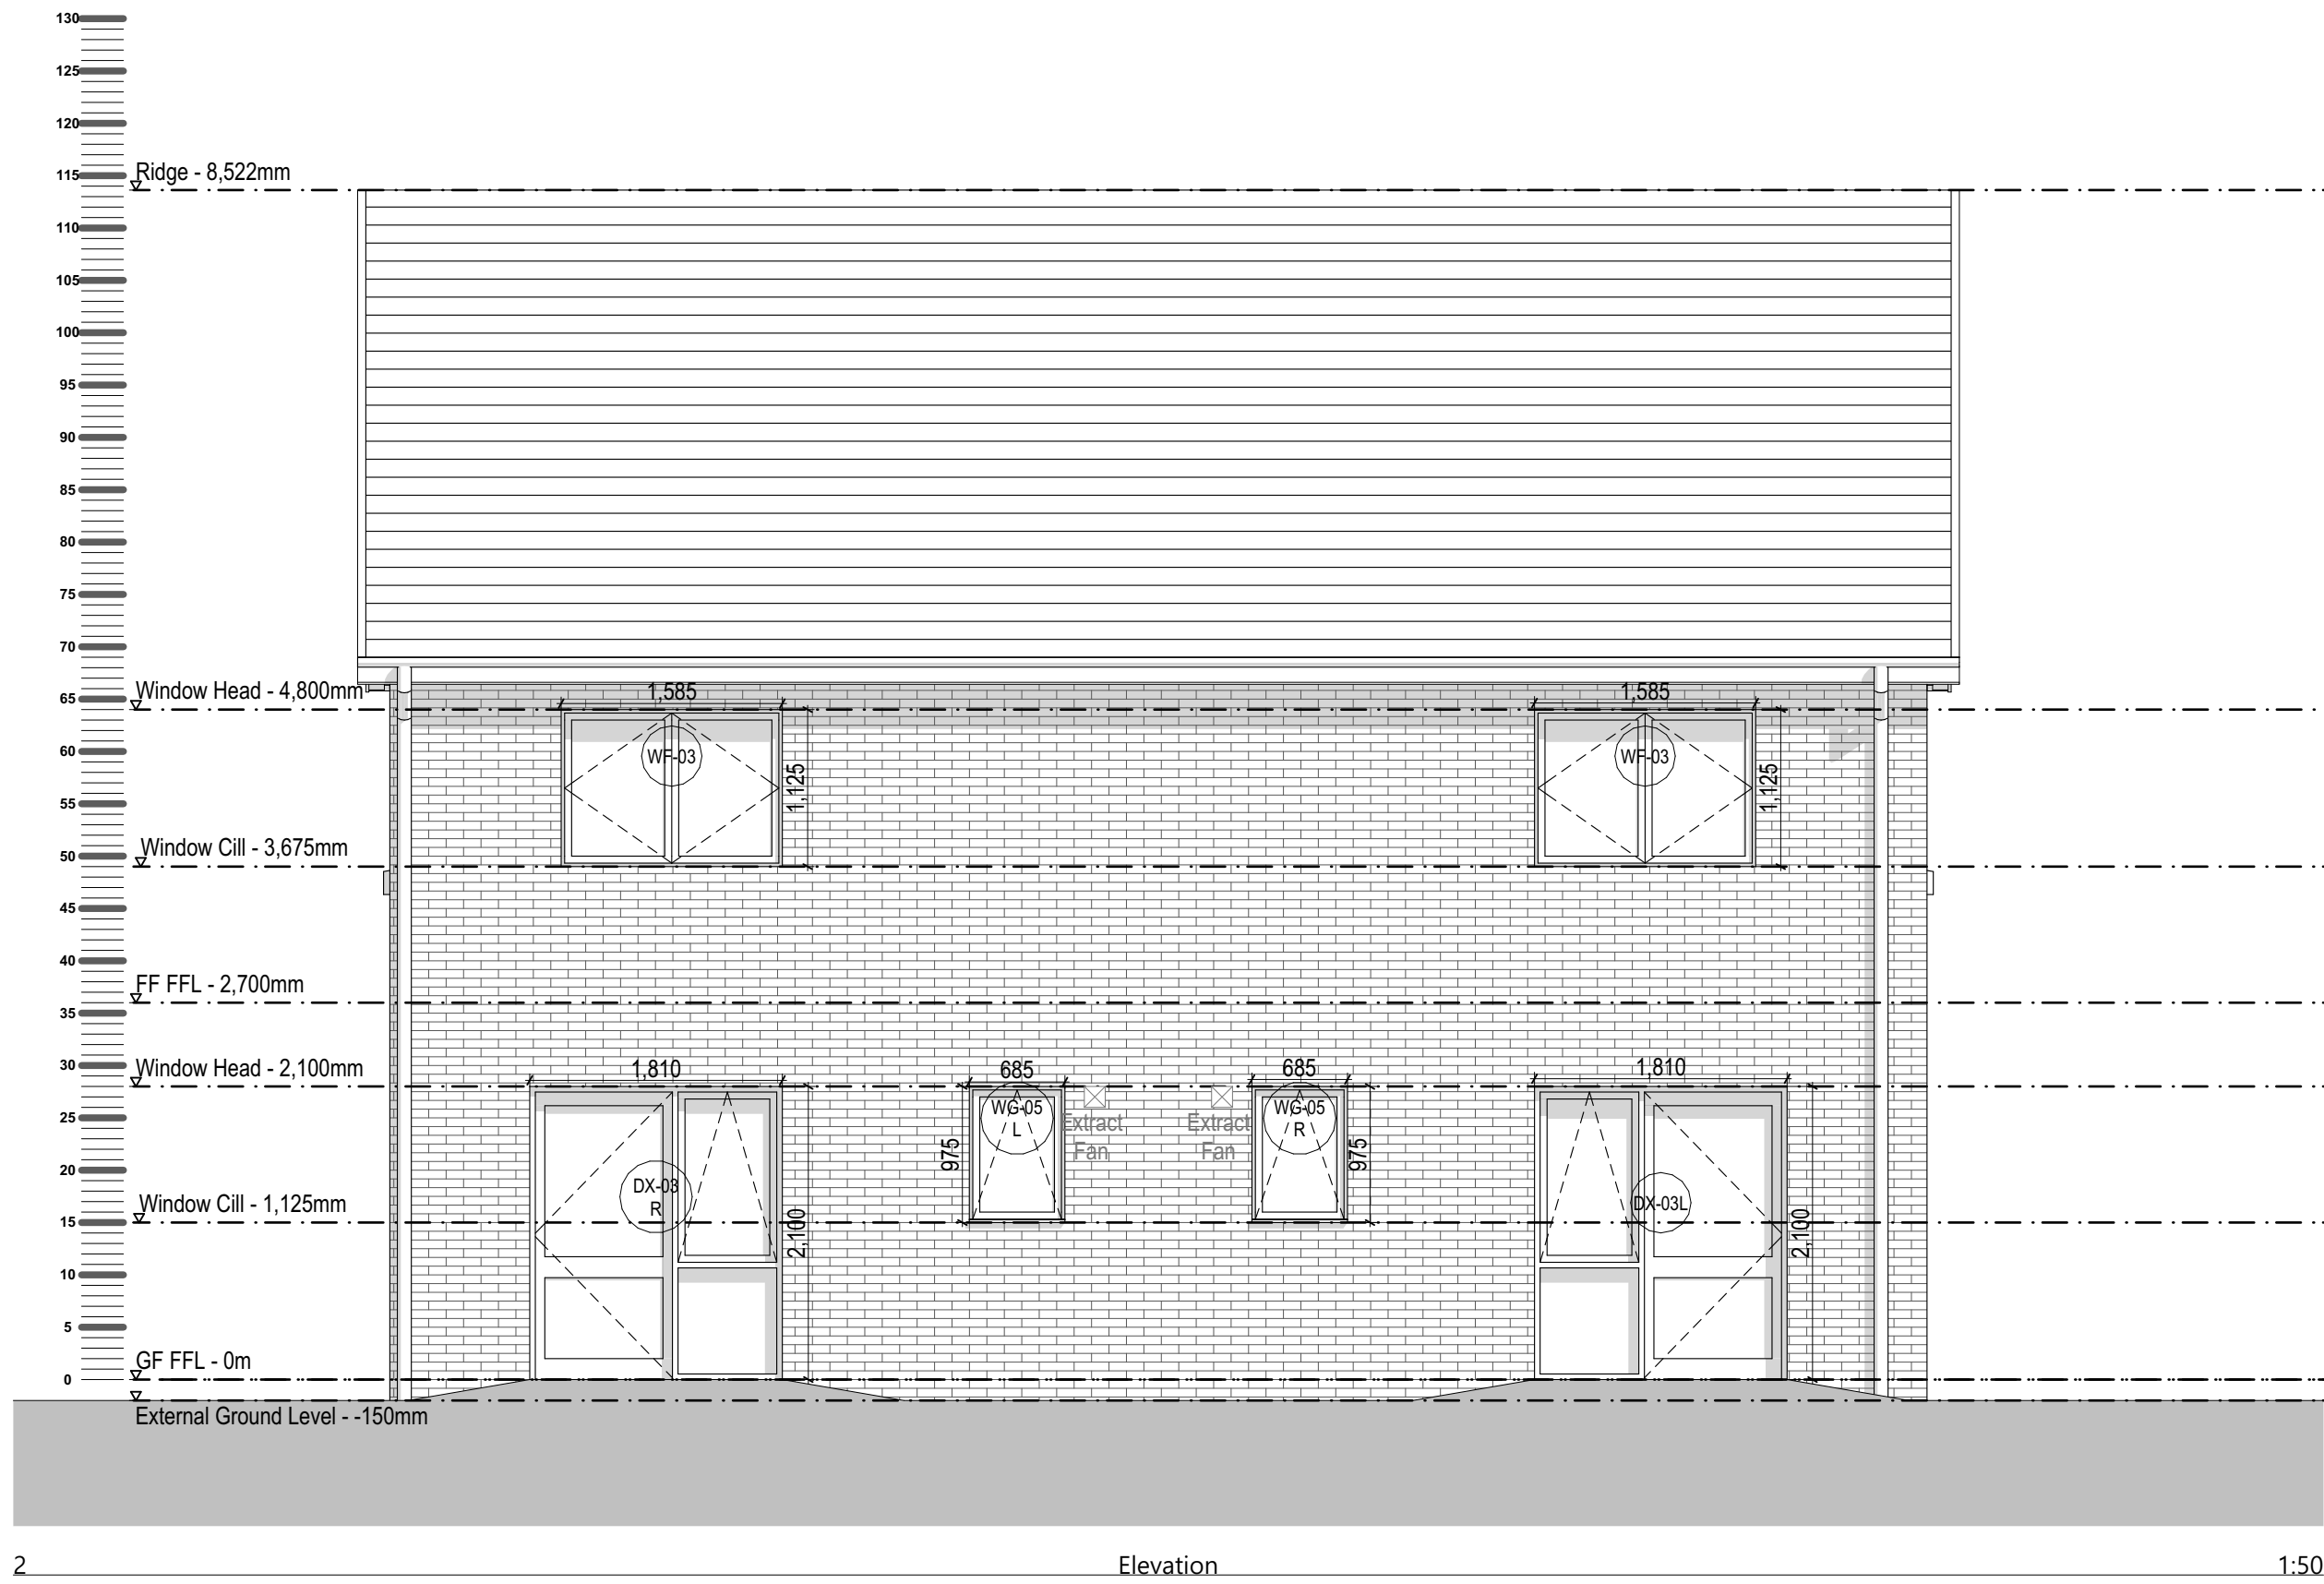

D	Changes bubble for SFS	16/02/26	C.M.
C	Elevations updated to reflect changes	09/12/25	C.M.
B	Elevations updated to show PV array	06/02/25	C.M.
A	Elevations updated	03/11/23	C.M.
Designation	Detail of Revision	Date	Initials

PROJECT
Charlestown, White Moss
Road and Dam Head Drive -
P500 Phase 1 Site

TITLE
Proposed Elevations 2B4P
Block Type E - Blocks 3,15

SIZE
A1

STATUS
PLANNING

PROJECT No:
1785

DRAWING No:
PL.020D

DRAWN by
CM

CHECKED
DS

DATE
NOV 22

SCALE (1:10.0)
1:50

John McCall Architects Ltd
No. 1 Arts Village, Henry Street, Liverpool L1 5BS Tel: 0151 707 1818 Fax: 707 1819
4a Rock Mill Lane, New Mills, SK22 3BN e-mail: admin@John.McCall.co.UK