




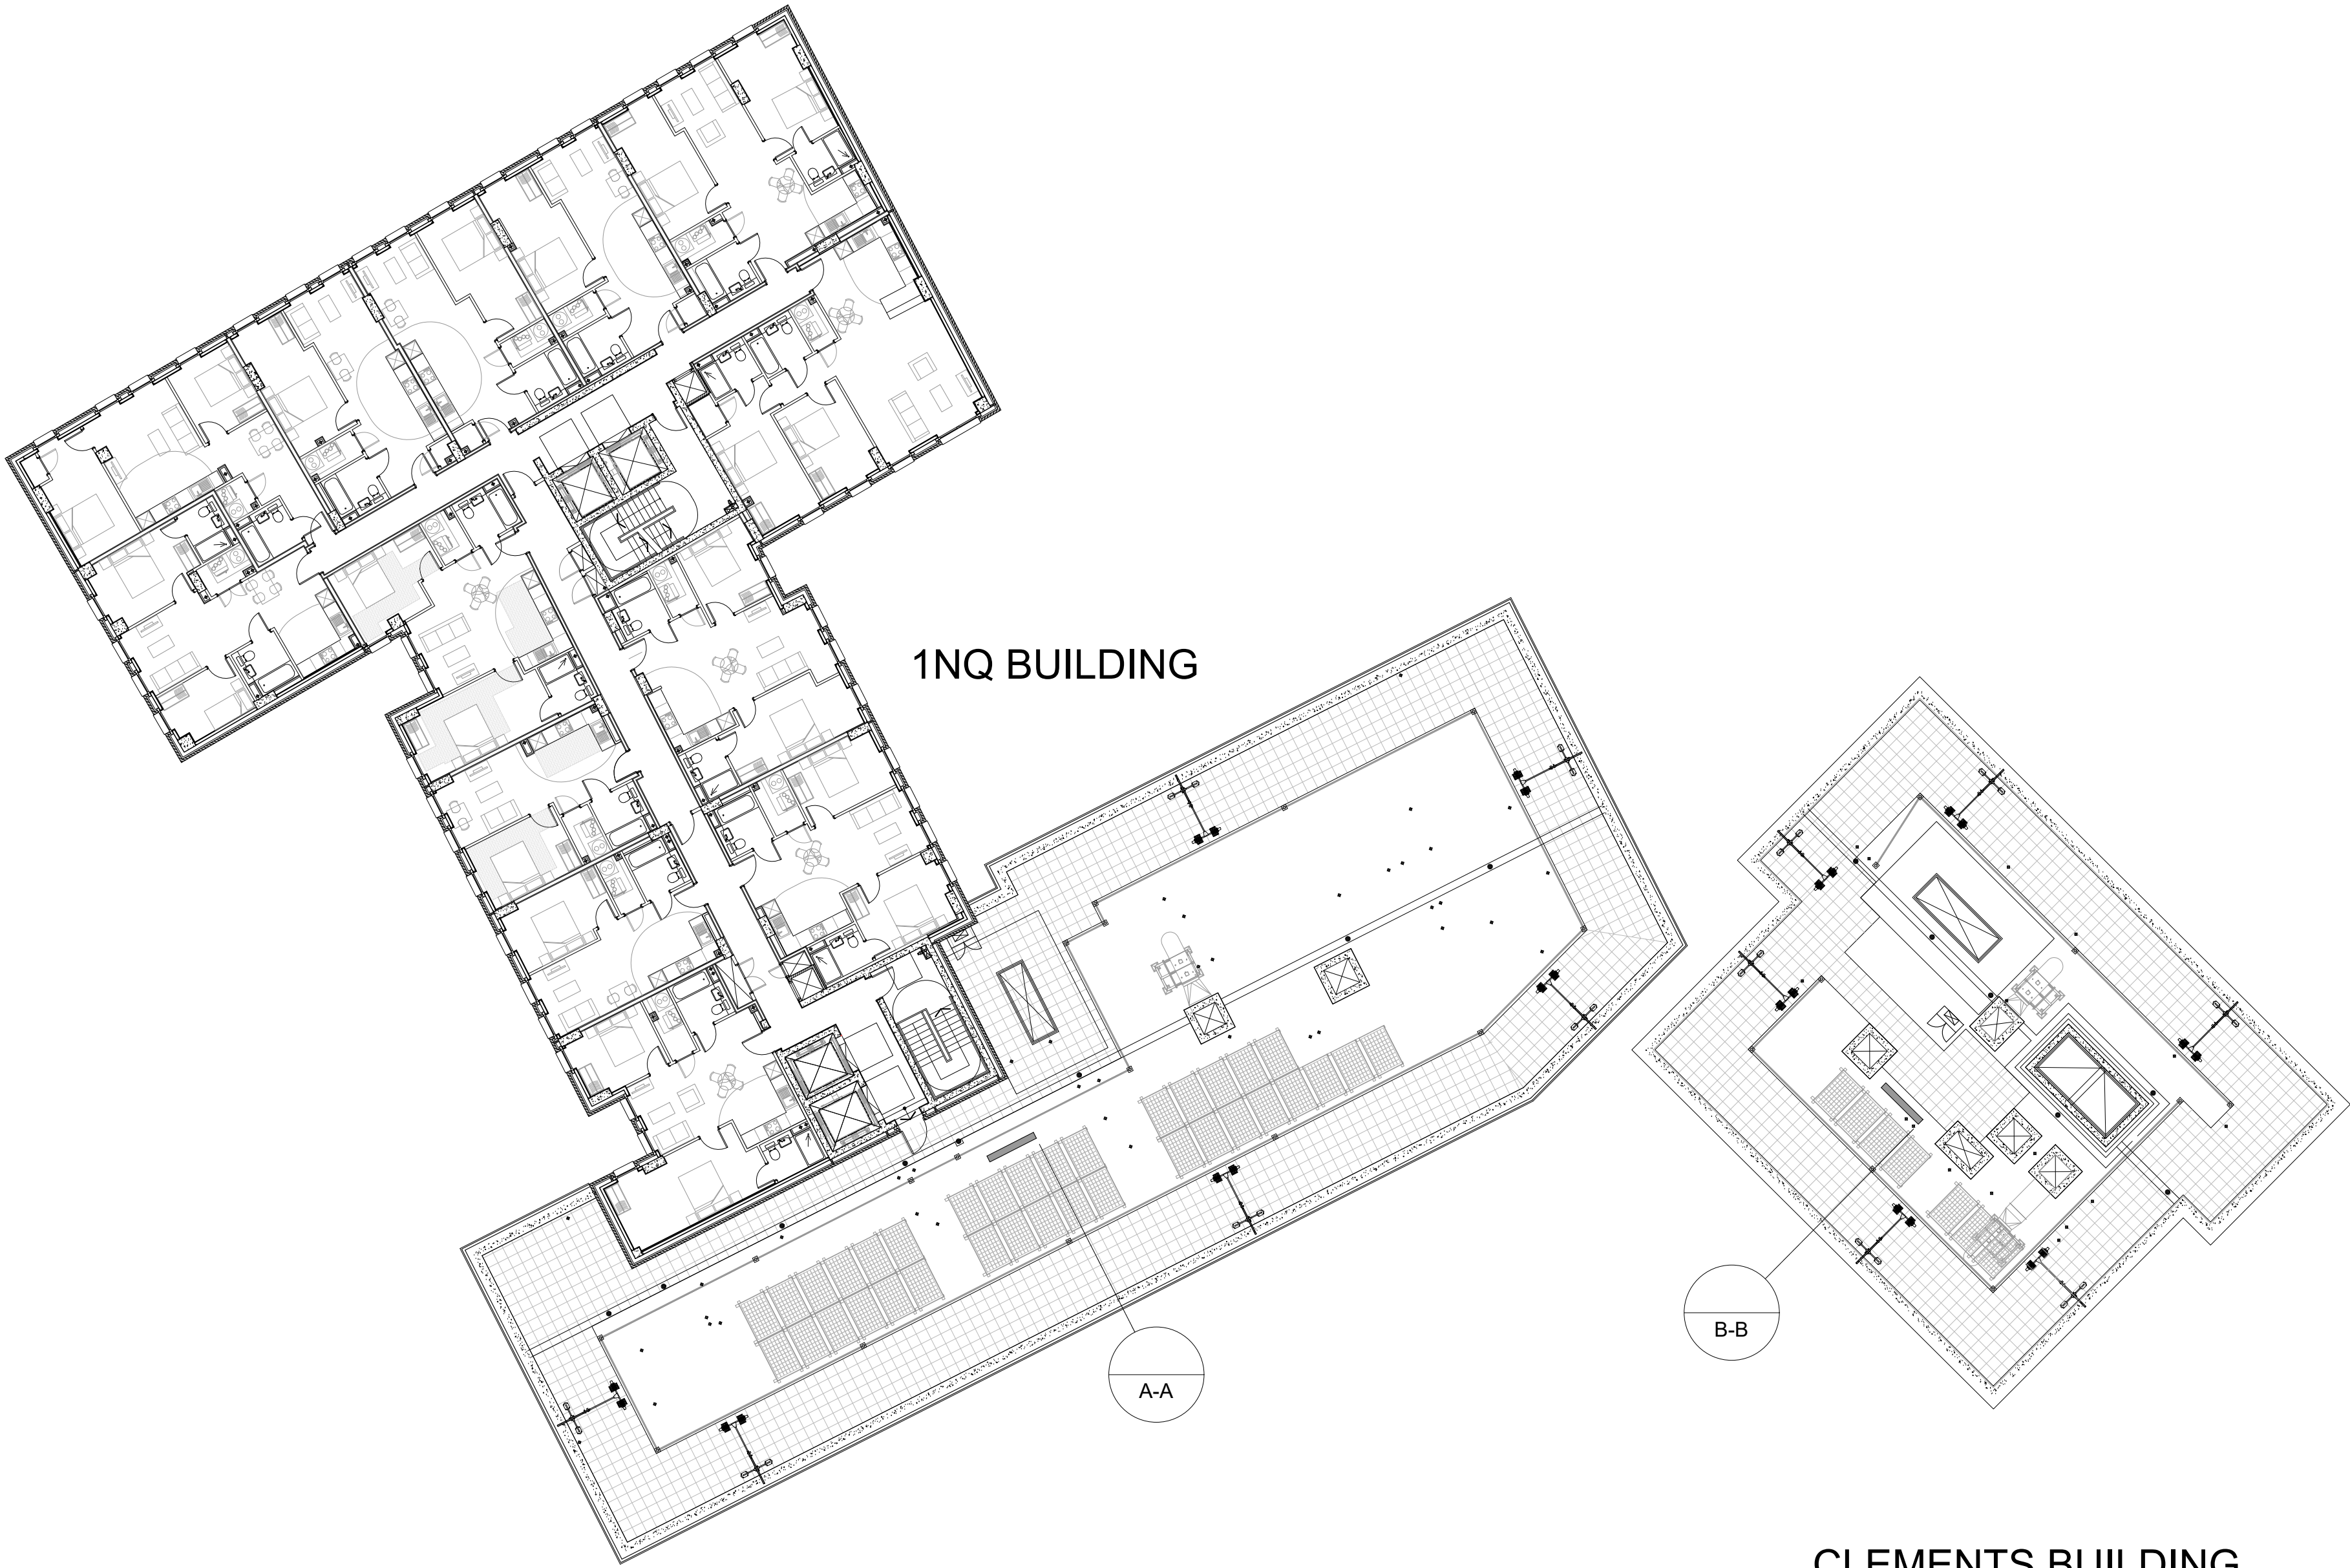


AERIAL SITE PLAN

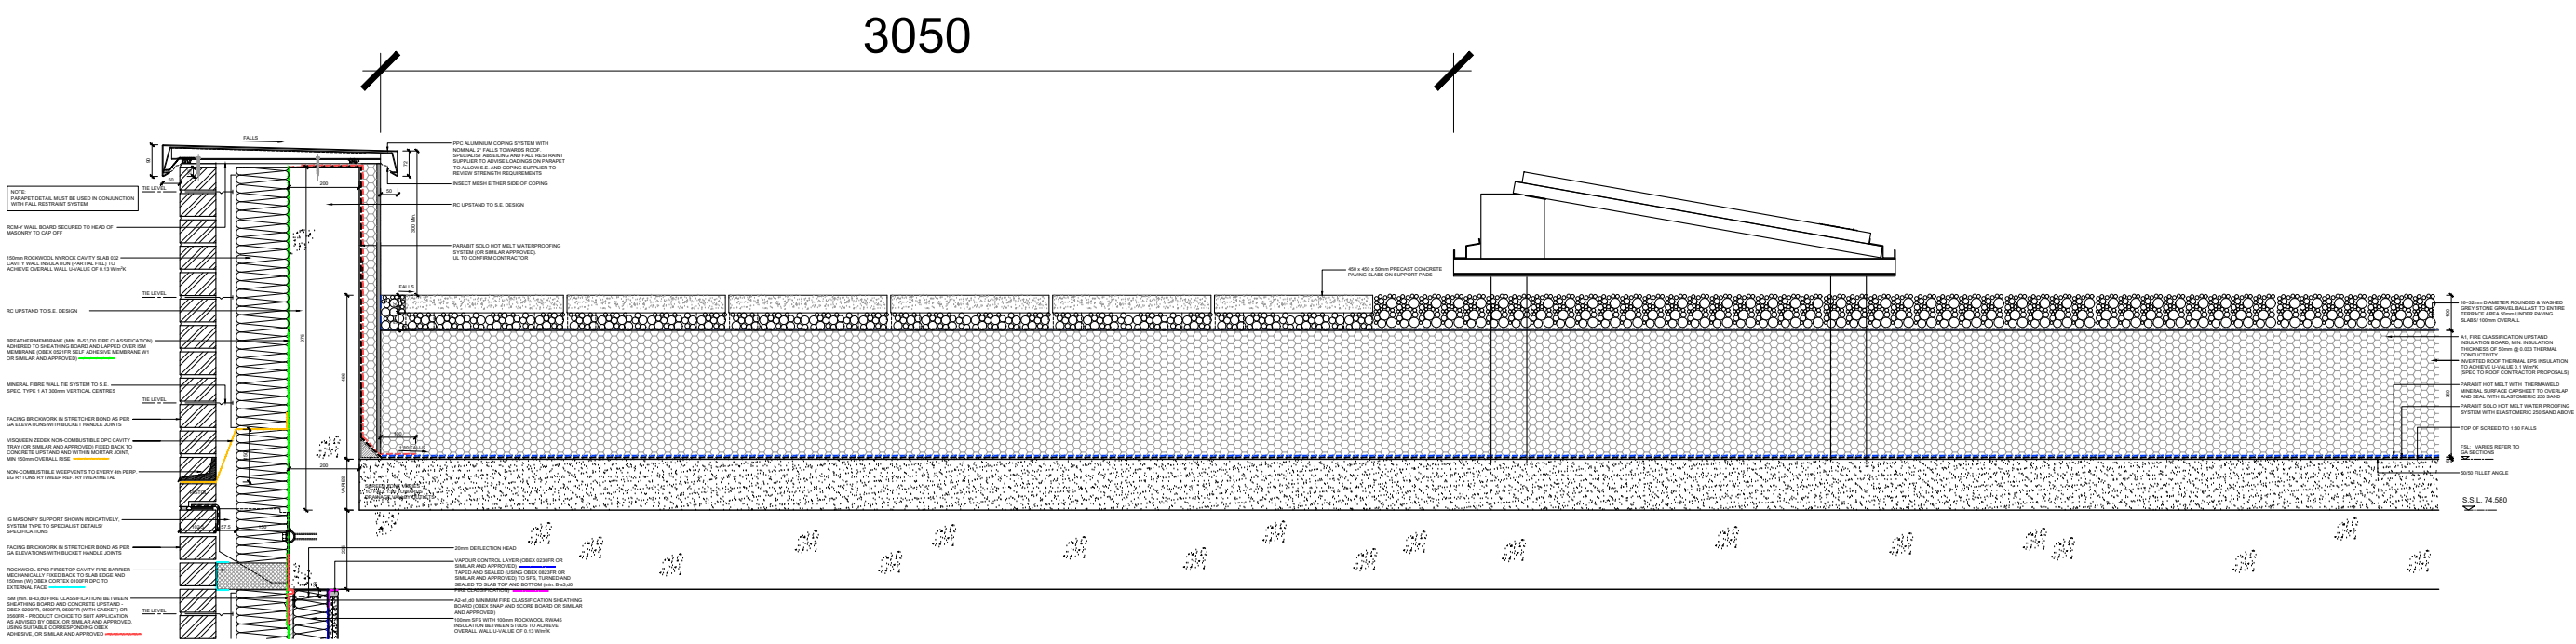


DETAIL ROOF PARAPET SECTION - CLEMENTS

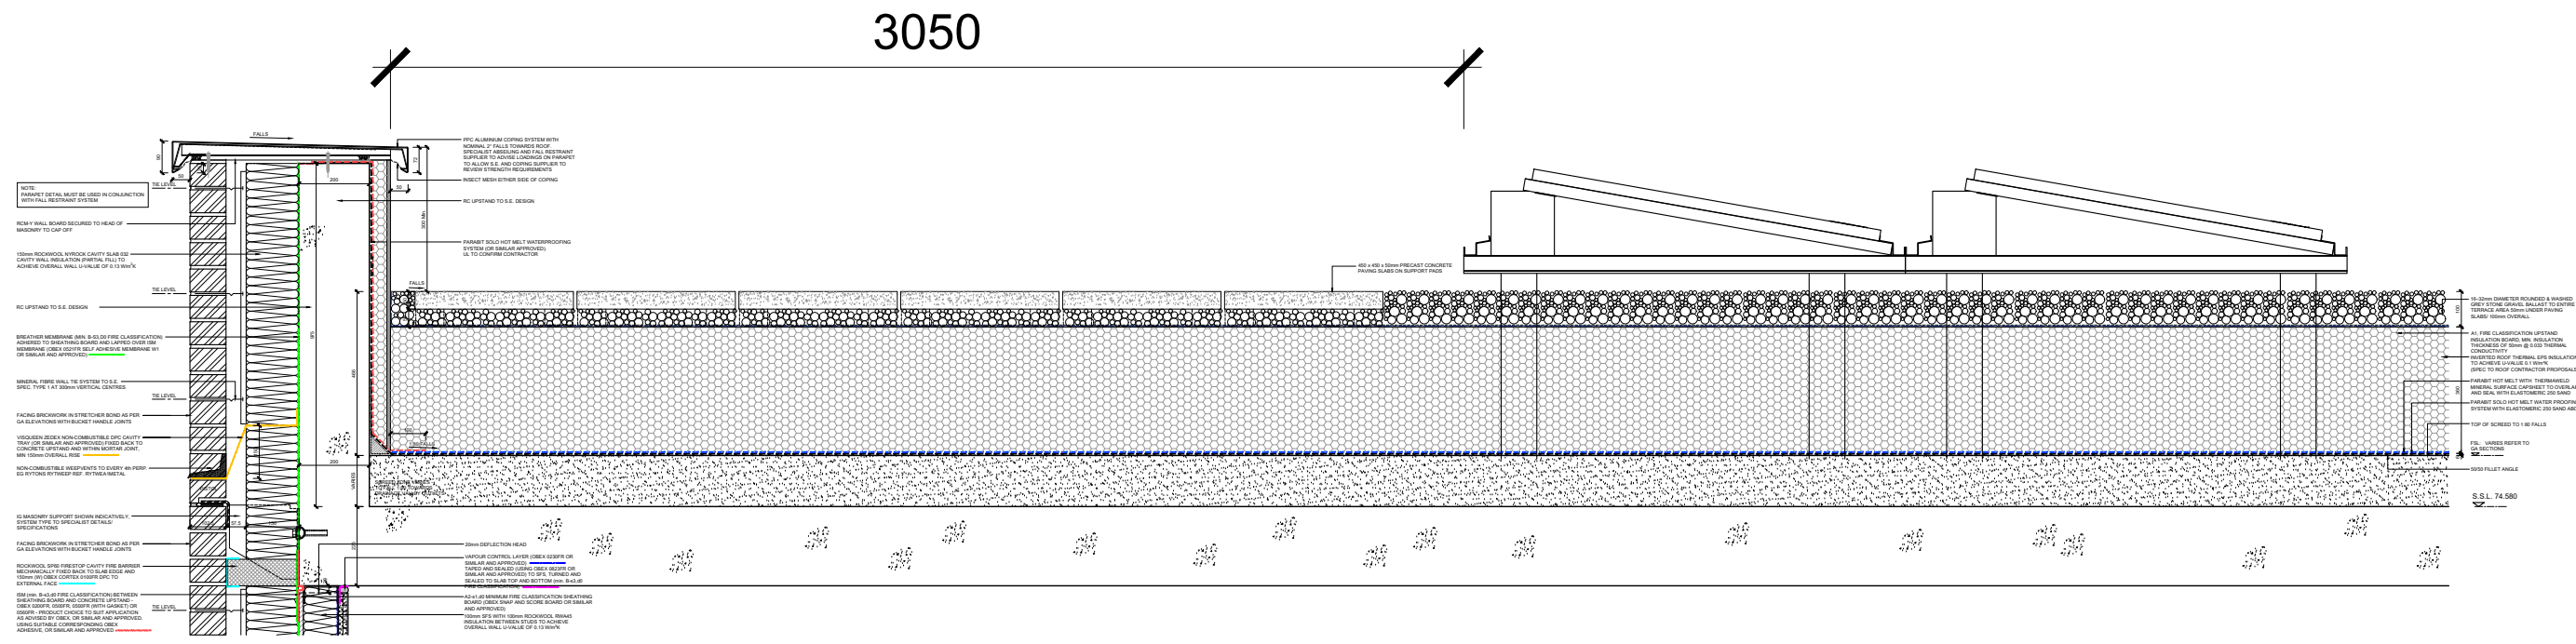


DETAIL ROOF PARAPET SECTION - 1NQ

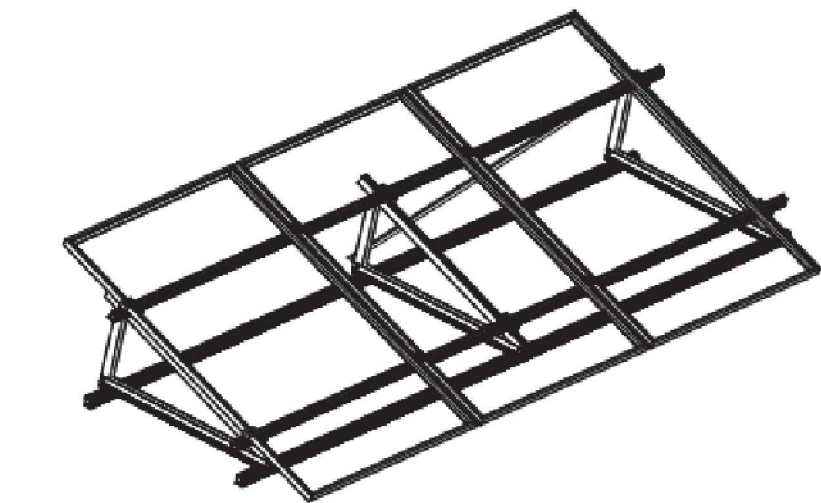


PV PANEL FRAME

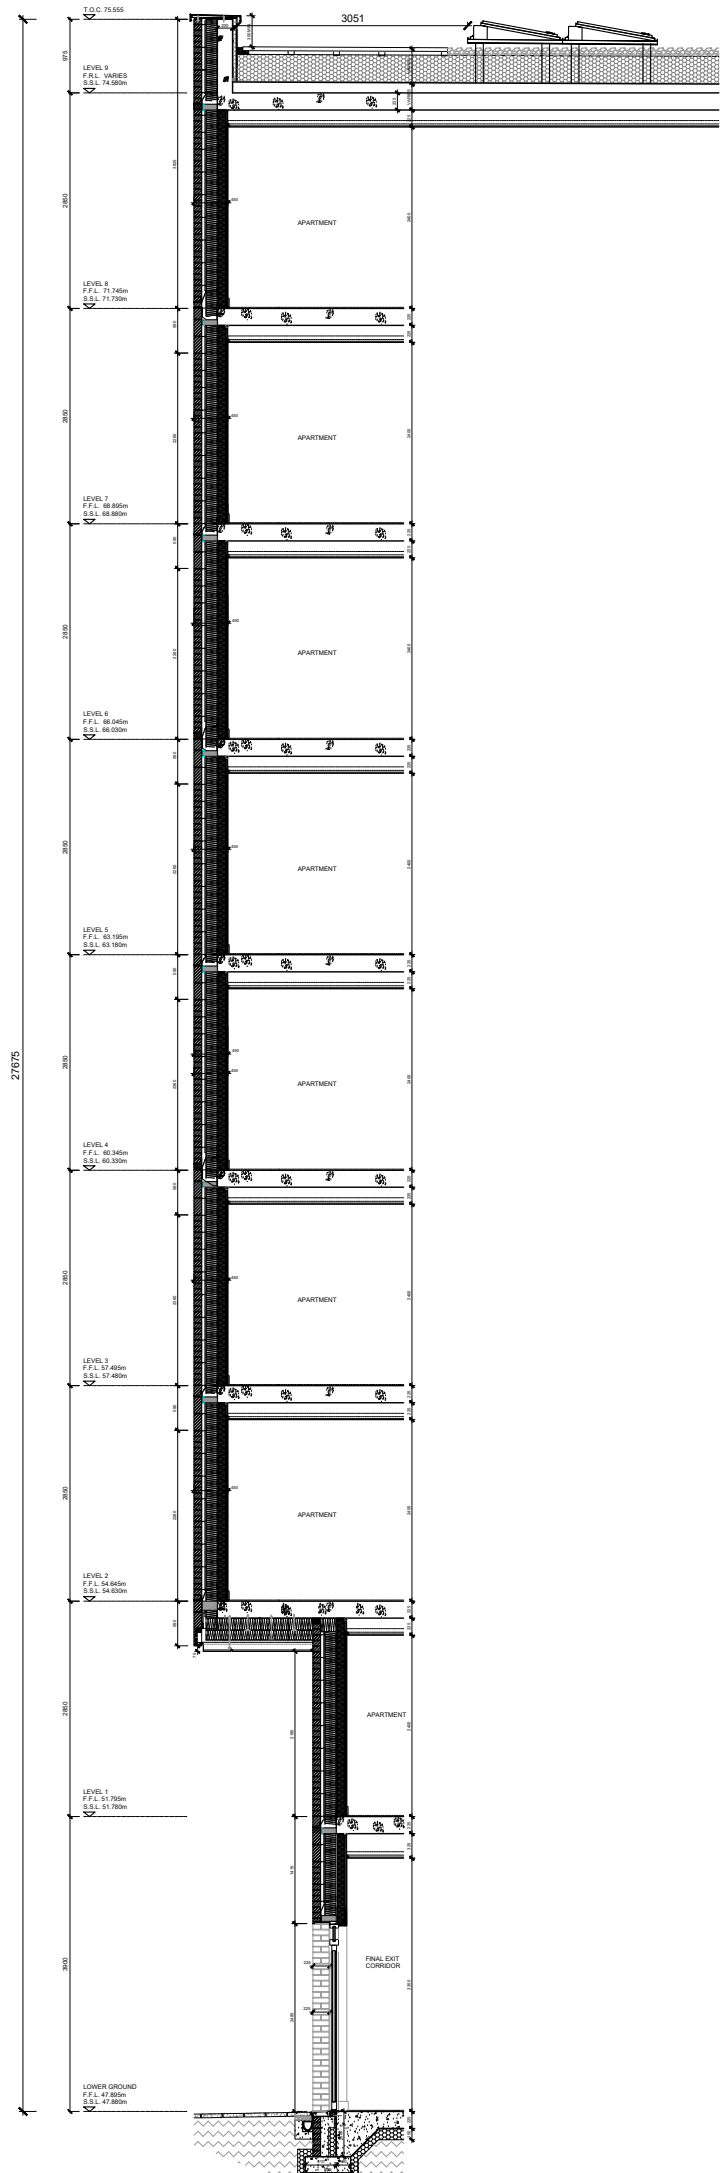


STRIP SECTION A-A -
1NQ

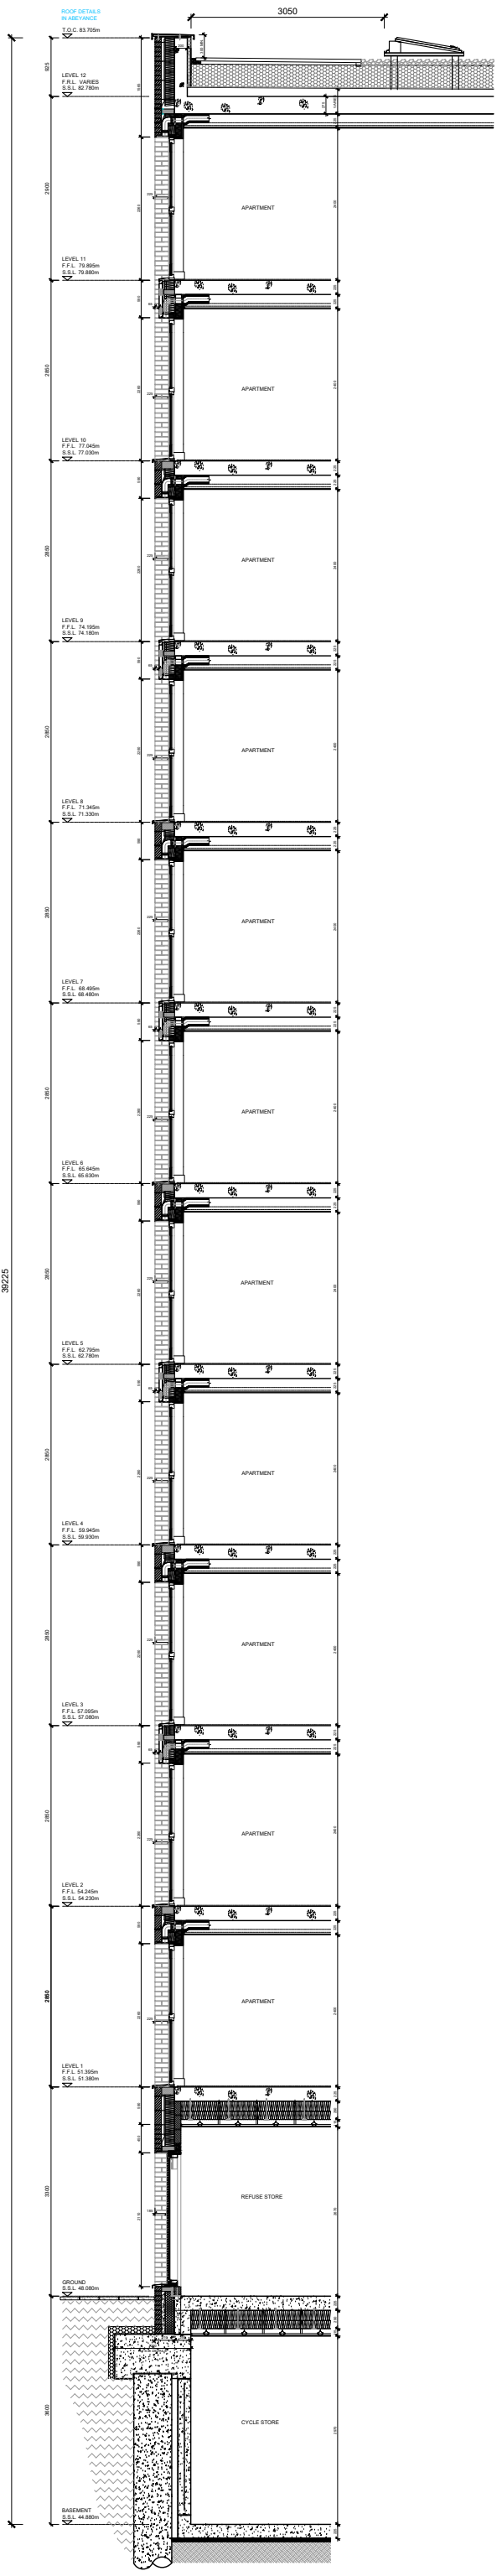

STRIP SECTION B-B -
CLEMENTS

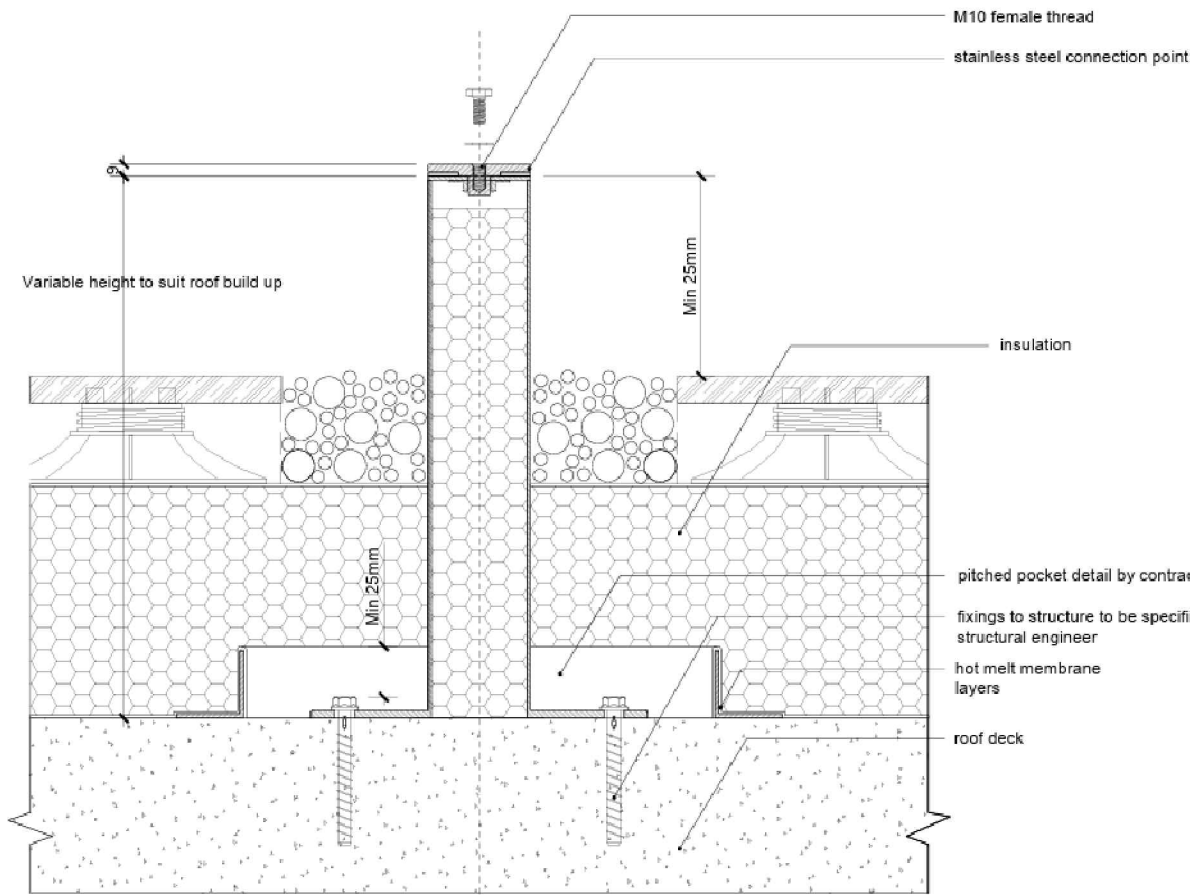

PV PANEL CONNECTION

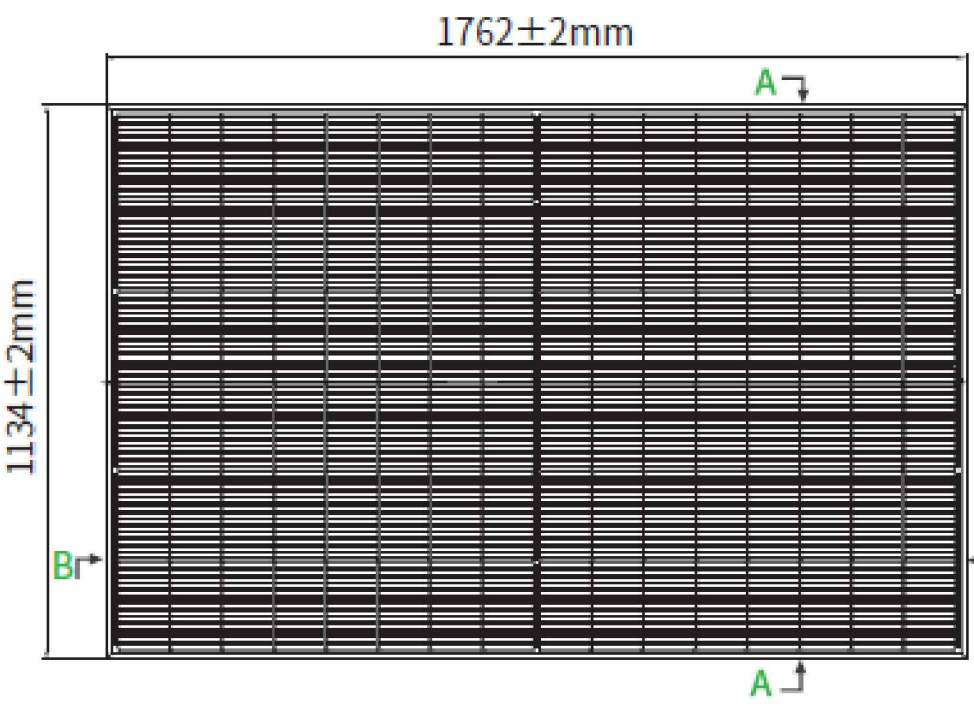

PV PANEL SIZING



PV PANEL VISUAL