

Copyright: All rights reserved. This drawing or any portion of it may not be reproduced in any way without the consent of the Architect.

This drawing is to be read in conjunction with all relevant Architect's and other Consultants' drawings and specifications.



This drawing must not be scaled. Dimensions are in millimetres unless specified. All dimensions are to be verified by the Contractor on site. All discrepancies should be reported to the C.A. immediately upon discovery and prior to the commencement of the works.

Notes




Aerial view


Not to Scale

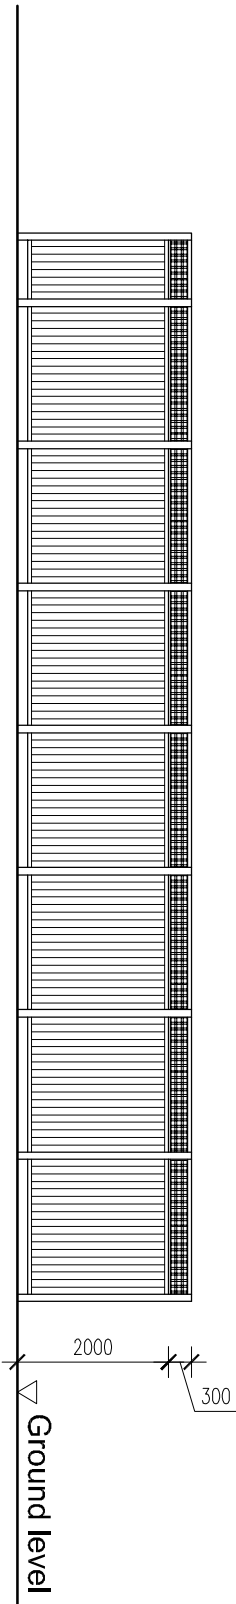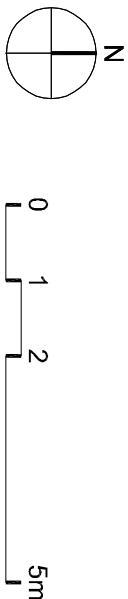

Proposed Fence Elevation

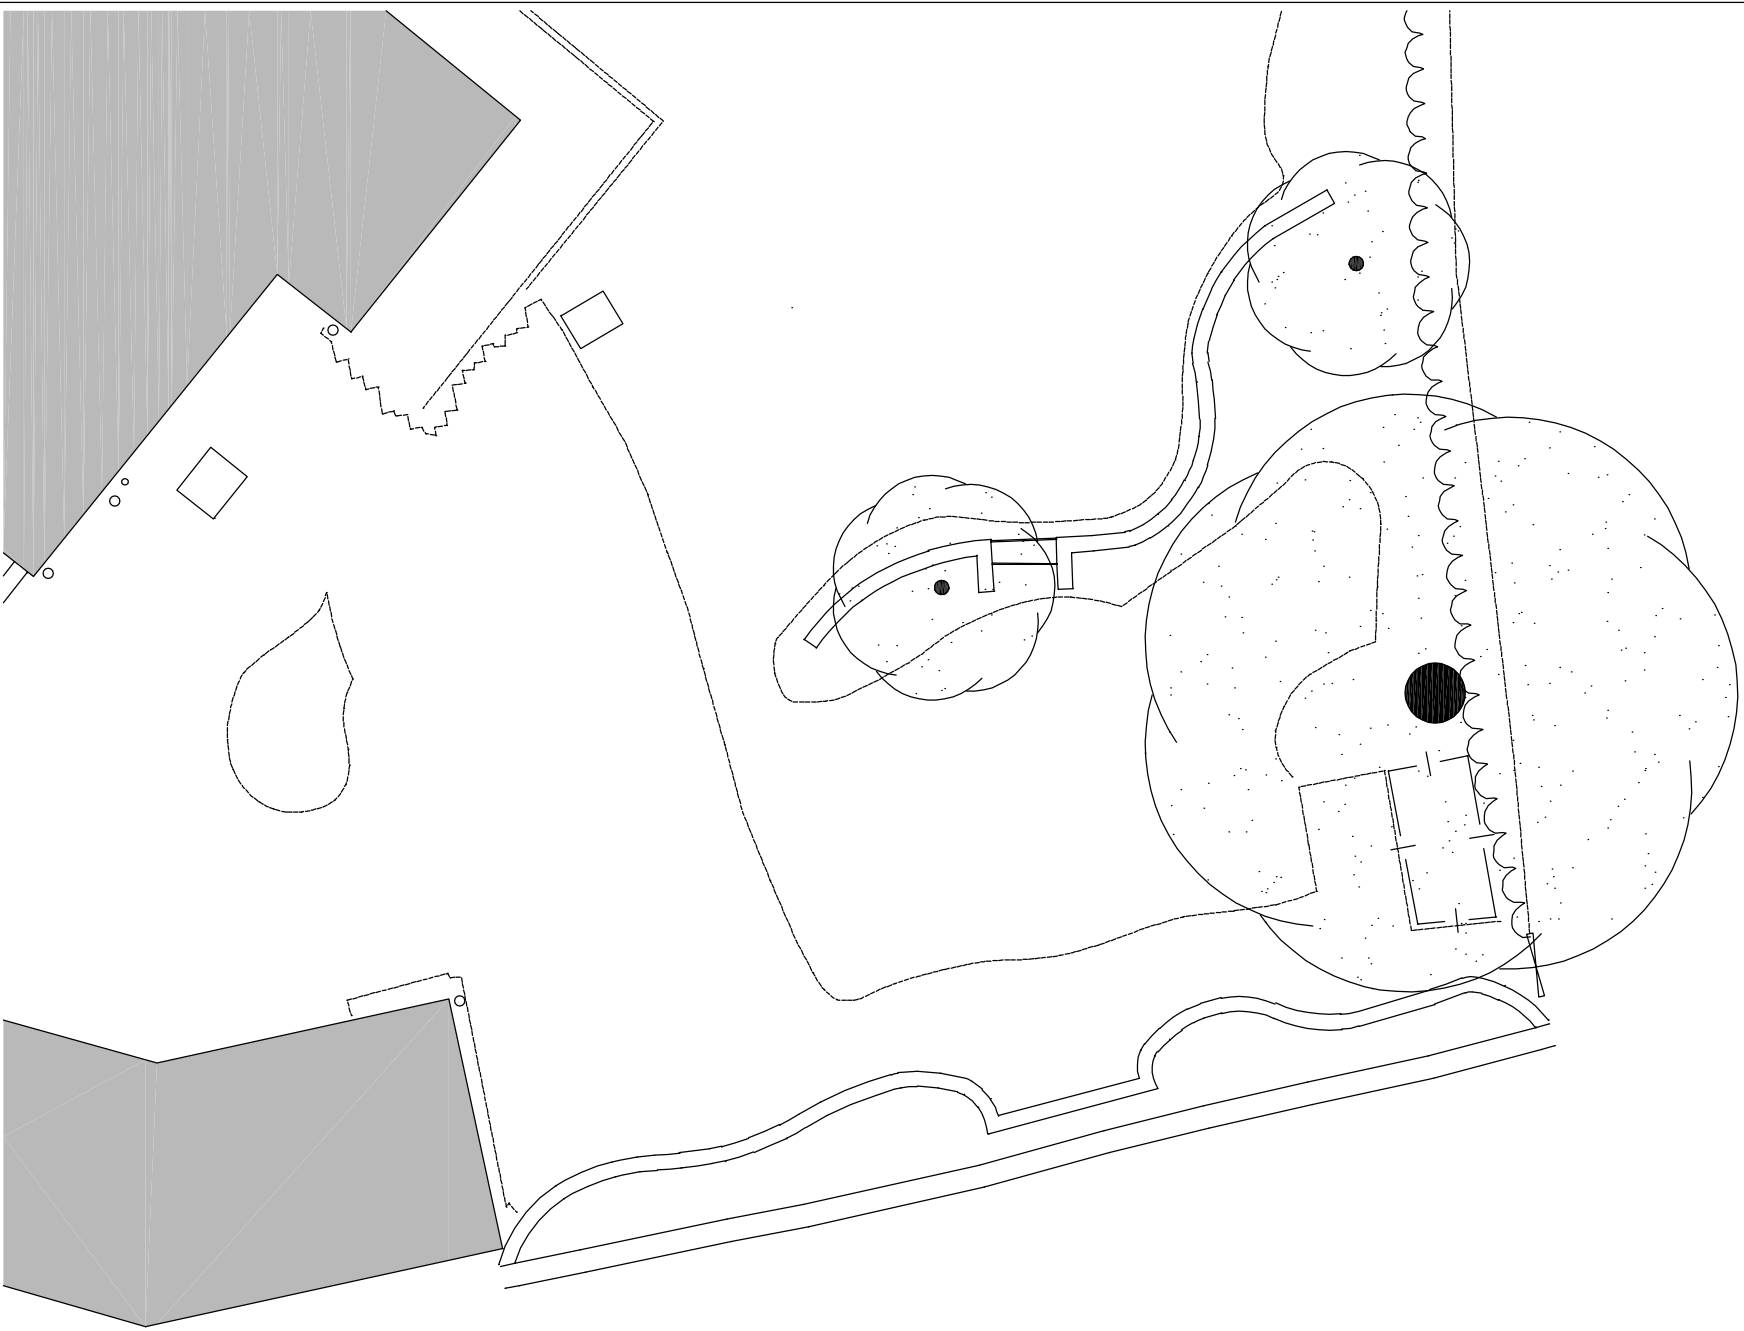

Survey Hub Topographical Survey

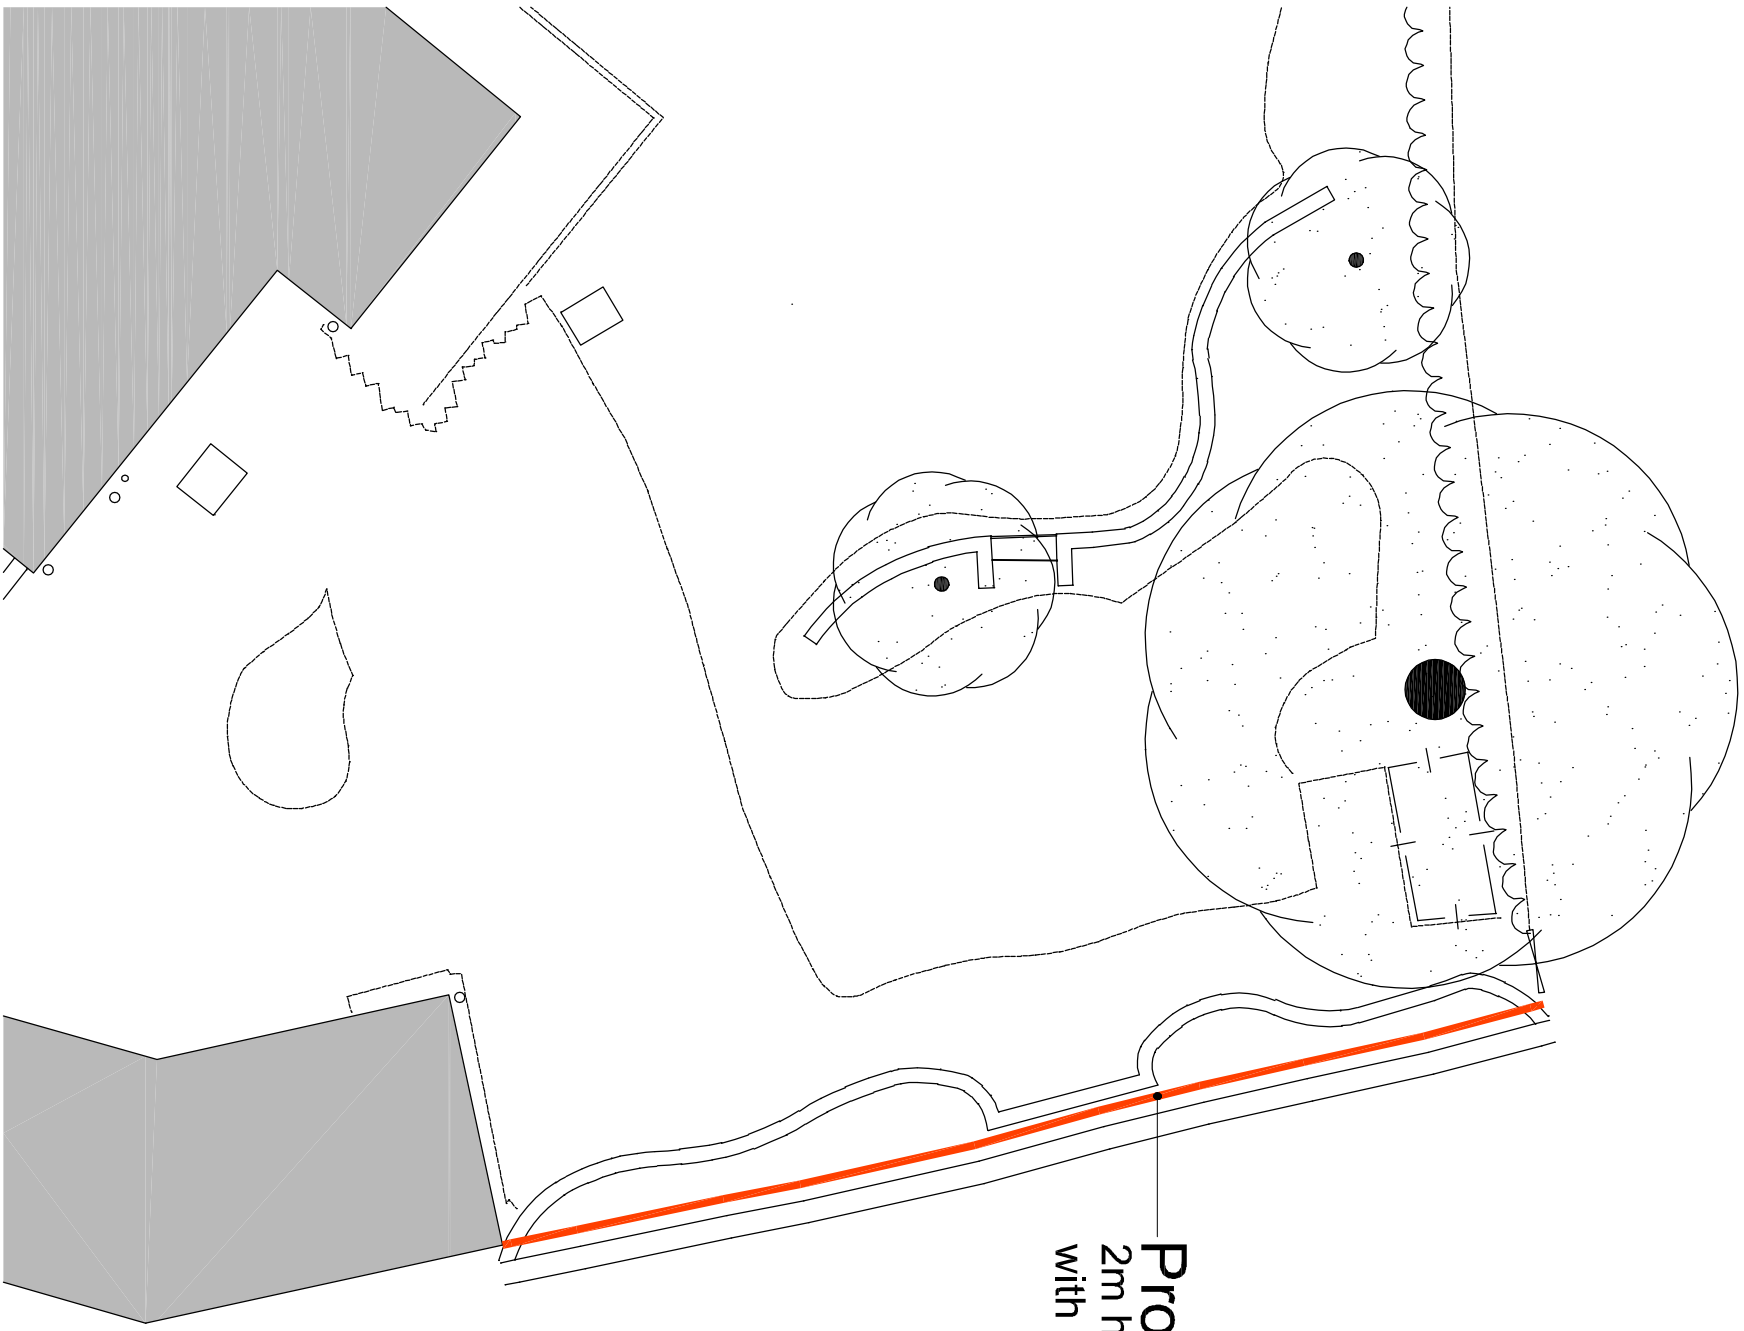

Overlay of proposed Fence into Survey Hub Topographical Survey

Proposed Fence:
2m height post and panel
with 300mm trellis panel to top of fence

P01	24.02.26	Planning Submission	BM	JW
Rev	Date	Revision Note	By	CHK

walker simpson architects
33 Piccadilly
Manchester
M1 1LQ
t: 0161 228 7406
f: 0161 228 7046
e: wsa@walkersimpson.com

Project: 6 Oakfield Road
Title: WSA Project ID: 0416
Fence: Existing and Proposed Plan and Elevation
Drawn: BM
Checked: JW
Scale: 1:100
Sheet: A2
Number: 0416-WSA-ZZ-ZZ-DR-A-1252
Status: Revision: P01