



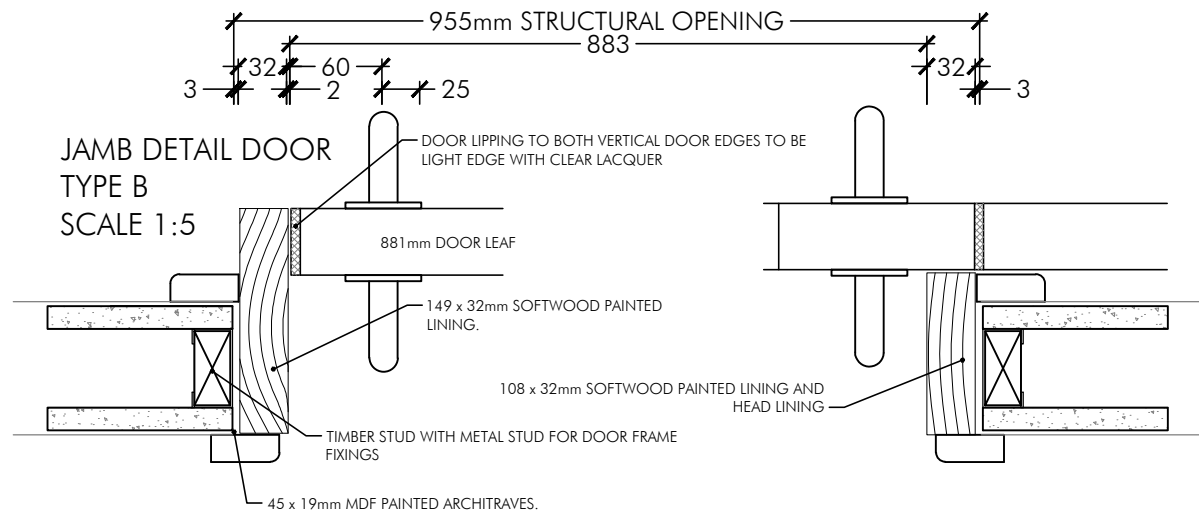


NOTE: DOOR FRAME THICKNESS BASED ON PLASTER SKIM.
SEE GENERAL ARRANGEMENT DRAWINGS FOR DOOR HINGE SIDE

DOOR TYPE B:EN-SUITE DOOR BEDROOM 101
DOOR No. 1D.02 / TOTAL No. OF DOORS = 1

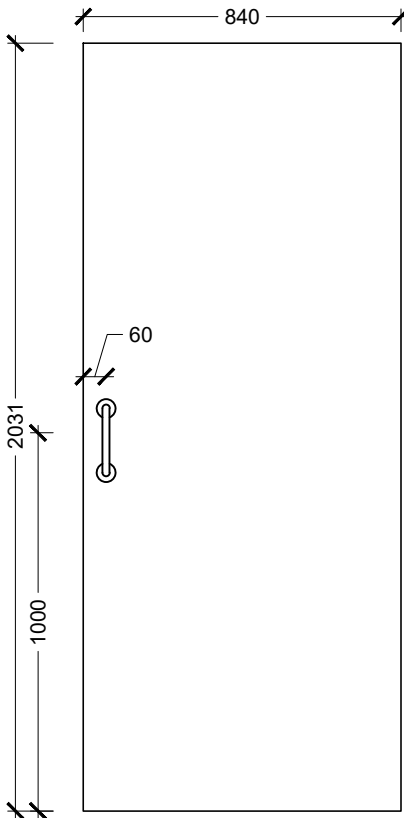


DOOR TYPE B
EN-SUITE DOOR BEDROOM SIDE
SCALE 1:20

DESCRIPTION: DOOR TYPE B
STRUCTURAL OPENING 881 x 2100mm
CLEAR OPENING 726 x 2021mm
LEAF SIZE: 840 x 2031mm
FINISH: VENEERED DOOR TO BE STAINED AND POLISHED TO MATCH INTERNAL BEDROOMS CASEGOODS. REF TBC
FIRE RATING: N/A
IRONMONGERY: PAIR OVAL PULL 120 x 40mm.
DOOR SEALS = N/A
SIGNAGE = N/A
DOOR DOES NOT REQUIRE ELECTRONIC LOCKING

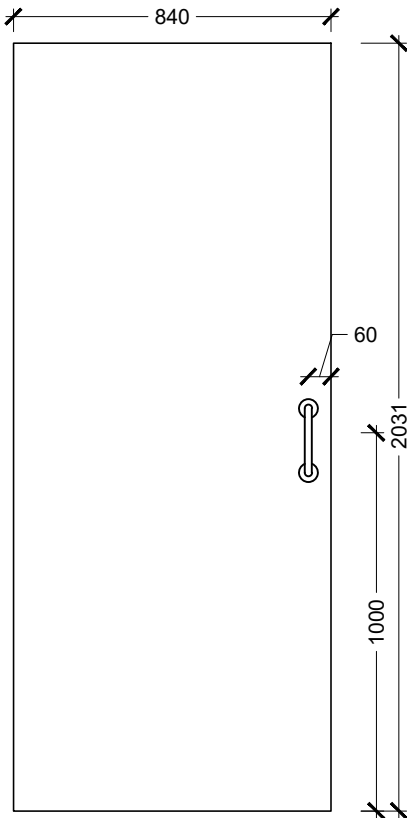

DOOR TYPE B
EN-SUITE DOOR SHOWER ROOM SIDE
SCALE 1:20

NOTE:
ALL DIMENSIONS TO BE CHECKED ON SITE AND ANY DISCREPANCIES REPORTED PRIOR TO COMMENCEMENT OF WORK.
ALL EXISTING OPENINGS TO BE MEASURED ON SITE PRIOR TO MANUFACTURING OF NEW DOORS.
DO NOT SCALE FROM THE DRAWING. IF IN DOUBT ASK.

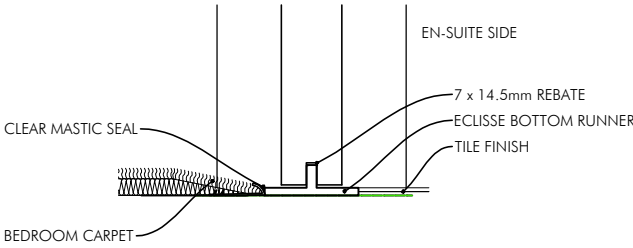

DOOR TYPE B
THRESHOLD DETAIL

TENDER ISSUE	RSB DRAWN	DRAWN REVISION	DEC 25 DATE	PC VER
	<div><p>ALLISON PIKE ARCHITECTS & DESIGNERS</p></div>			
	<div><div><p>7 Buxton Road West, Disley, Stockport, Cheshire, SK12 2AE. Website: www.allisonpike.com</p></div><div><p>Telephone: 01663 763000 Facsimile: 01663 766772 Email: studio@allisonpike.com</p></div></div>			
	© Allison Pike Partnership Limited.			
	PROJECT INNKEEPERS COLLECTION 1-3 YORK STREET (BROWNS) MANCHESTER			
	TITLE DOOR TYPE B SCHEDULE AND DETAILS			
	SCALE 1:20, AND 1:5 @ A3			
	JOB No MAB46	DRAWING No AZ62		REV /