

PROJECT:

Ladbrokes
Unit 2, Gateway House,
Unit 2 Piccadilly,
Manchester
M1 2GH
Planning Documents

PRODUCT ID:

Block Plan
1:500

DRAWING:

30719_1-BB-R00

CHECKED:

28-JAN-26 - SR

REVISION - DATE - DRAWN BY:

R00 - 28-JAN-26 - JW
Initial engineering drawing.

PRODUCTION:

CAD	CNC	METAL
PAINT	FILM	DTM
ASSEMBLY		


NOT FOR MANUFACTURE

This brand book outlines recommendations for sign content, layout and placement for approval. Engineering drawings and artwork files are to be produced based on the approved brand book. Dimensions are in millimetres (mm) unless specified. Sizes are shown as width (w) x height (h) x depth (d) and scaled @A3.

© This drawing is the property of Pearce Signs Ltd.

SHEET:

1 of 4

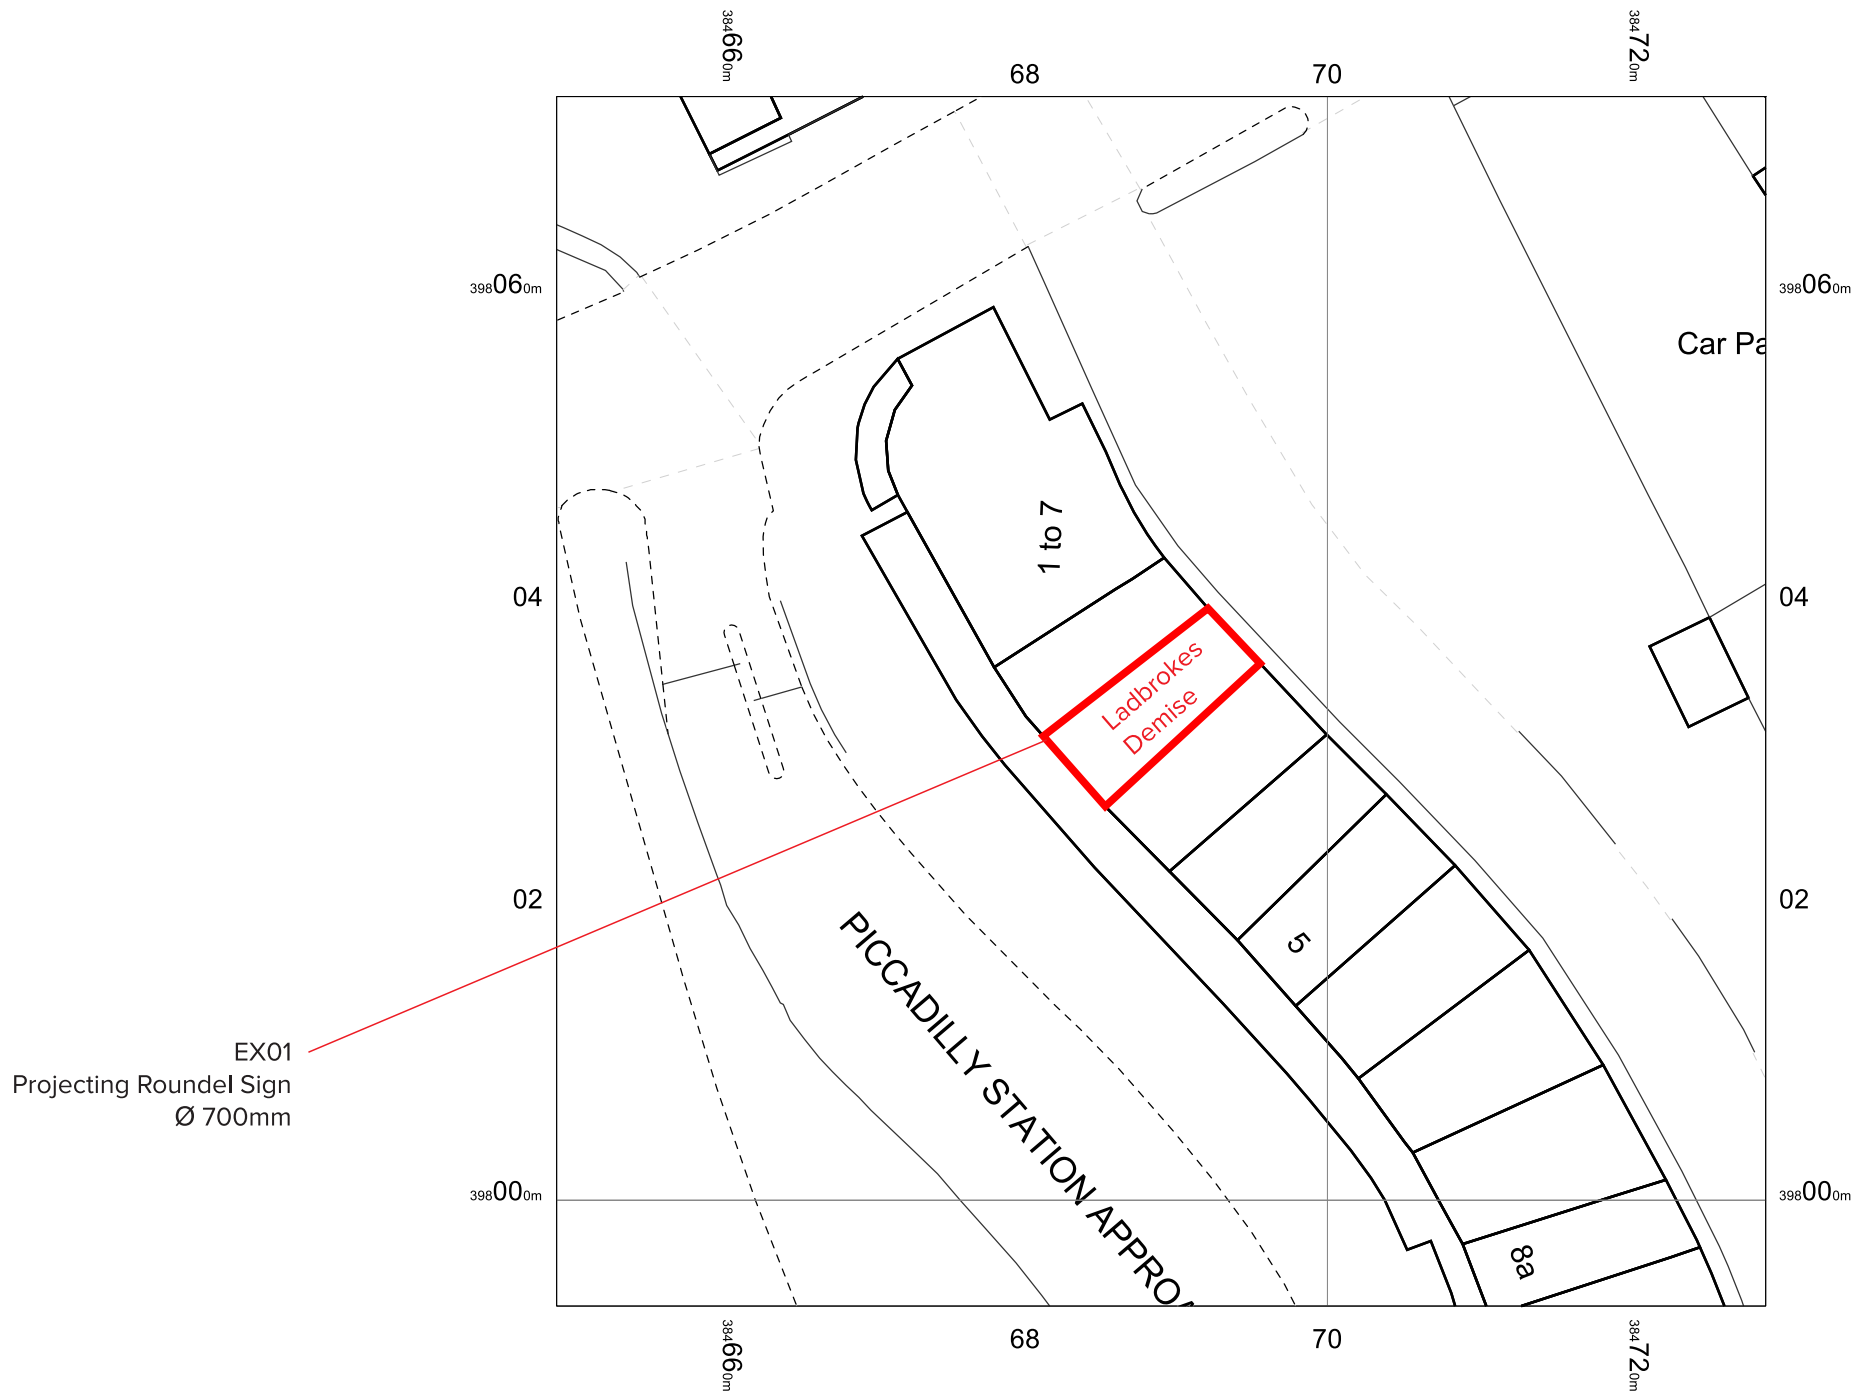

PROJECT:
Ladbrokes
Unit 2, Gateway House,
Unit 2 Piccadilly,
Manchester
M1 2GH
Planning Documents

PRODUCT ID:
Location Plan
1:1250

DRAWING:
30719_1-BB-R00

CHECKED:
28-JAN-26 - SR



REVISION - DATE - DRAWN BY:
R00 - 28-JAN-26 - JW
Initial engineering drawing.

PRODUCTION:

CAD	CNC	METAL
PAINT	FILM	DTM
ASSEMBLY		

NOT FOR MANUFACTURE
This brand book outlines recommendations for sign content, layout and placement for approval. Engineering drawings and artwork files are to be produced based on the approved brand book. Dimensions are in millimetres (mm) unless specified. Sizes are shown as width (w) x height (h) x depth (d) and scaled @A3.
© This drawing is the property of Pearce Signs Ltd..

SHEET:
2 of 4

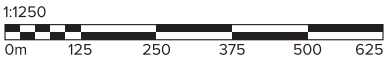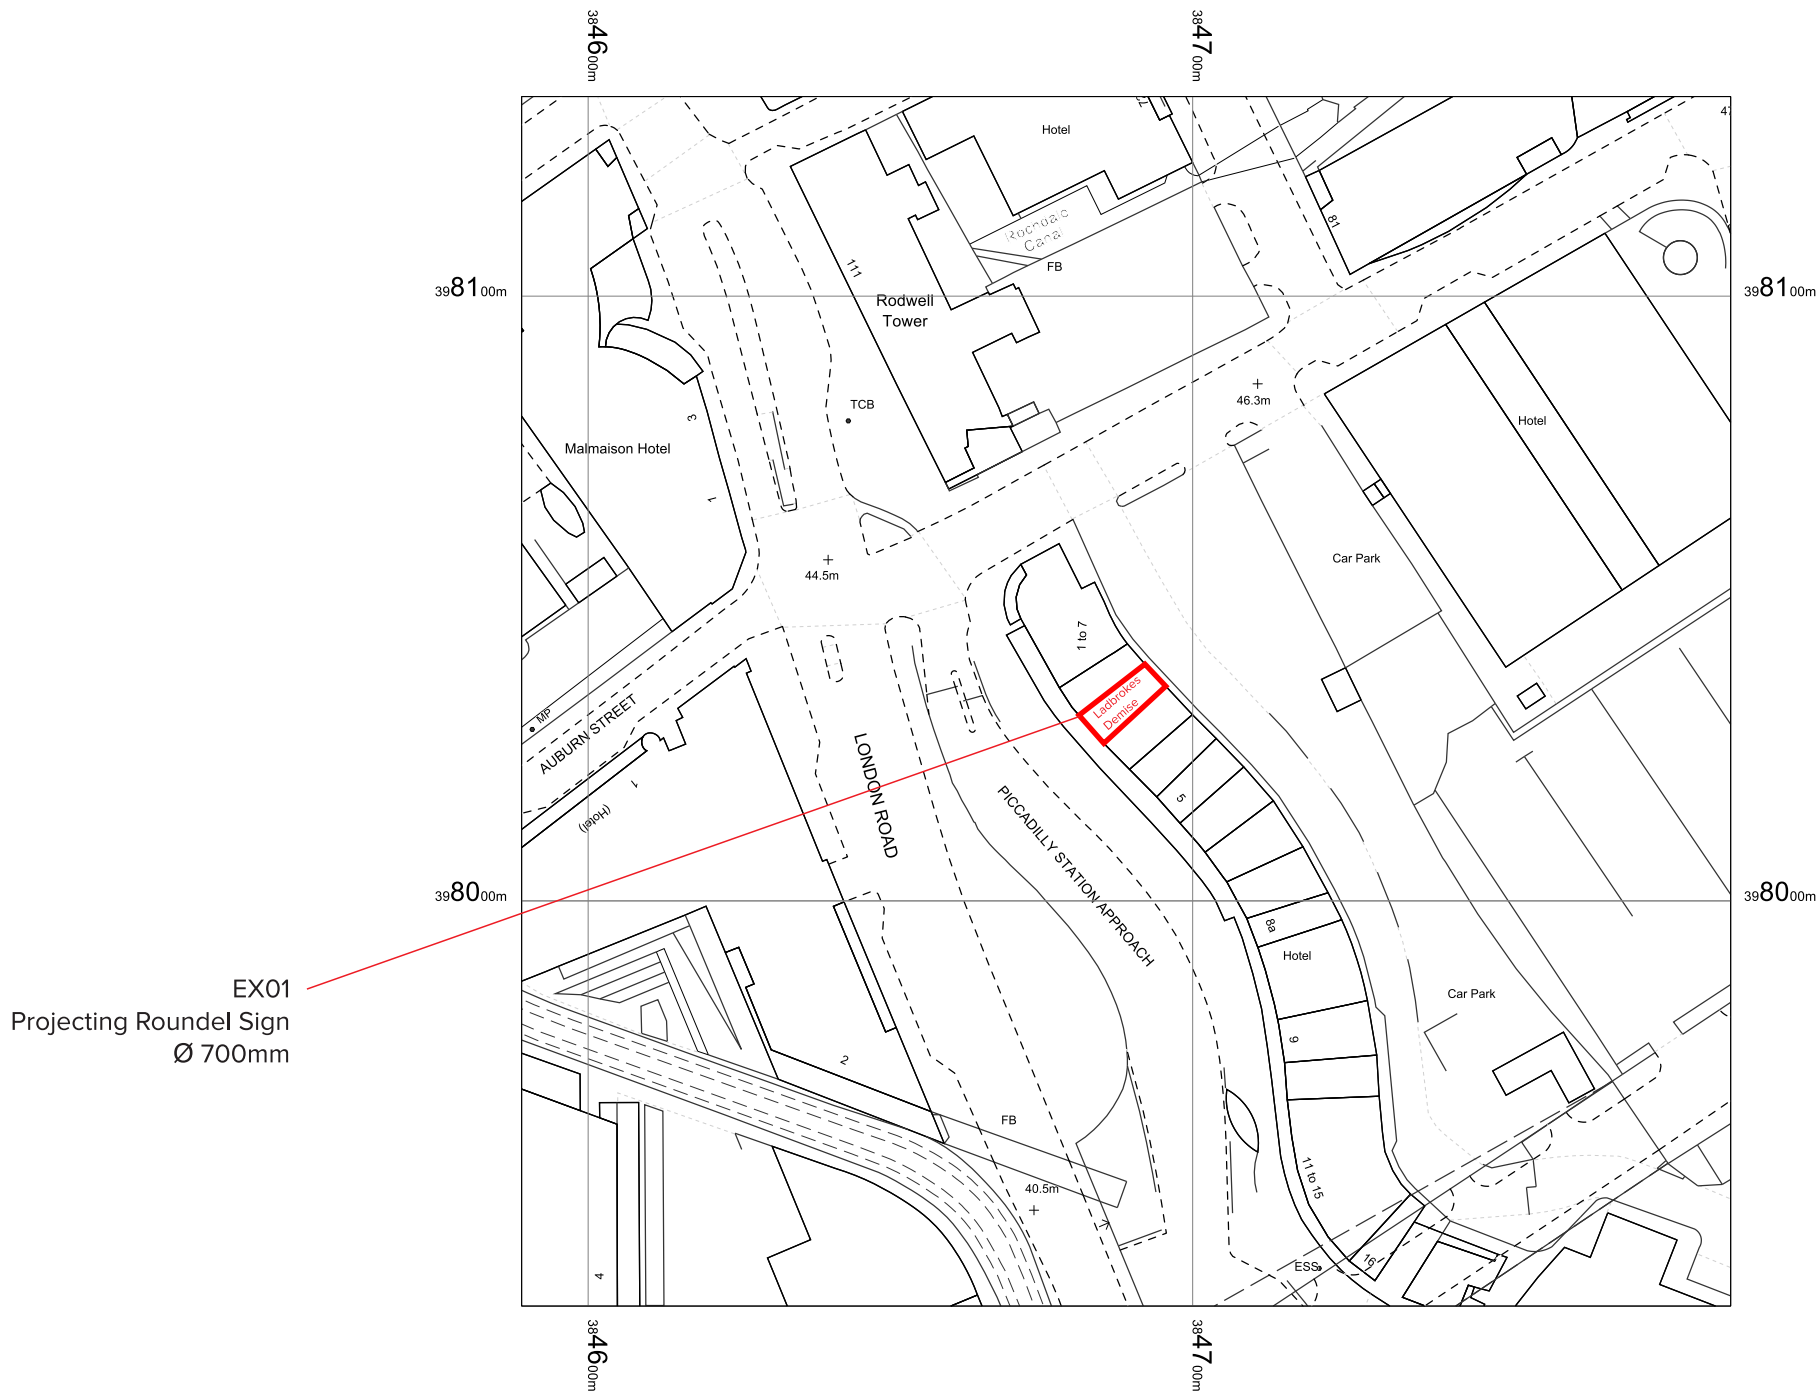

PROJECT:

Ladbrokes
Unit 2, Gateway House,
Unit 2 Piccadilly,
Manchester
M1 2GH
Planning Documents

PRODUCT ID:

Elevations
Existing/Proposed

DRAWING:

30719_1-BB-R00

CHECKED:

28-JAN-26 - SR

REVISION - DATE - DRAWN BY:

R00 - 28-JAN-26 - JW
Initial engineering drawing.

PRODUCTION:

☐ CAD ☐ CNC ☐ METAL

☐ PAINT ☐ FILM ☐ DTM

☐ ASSEMBLY


NOT FOR MANUFACTURE

This brand book outlines recommendations for sign content, layout and placement for approval. Engineering drawings and artwork files are to be produced based on the approved brand book. Dimensions are in millimetres (mm) unless specified. Sizes are shown as width (w) x height (h) x depth (d) and scaled @A3.

© This drawing is the property of Pearce Signs Ltd..


SHEET:

3 of 4

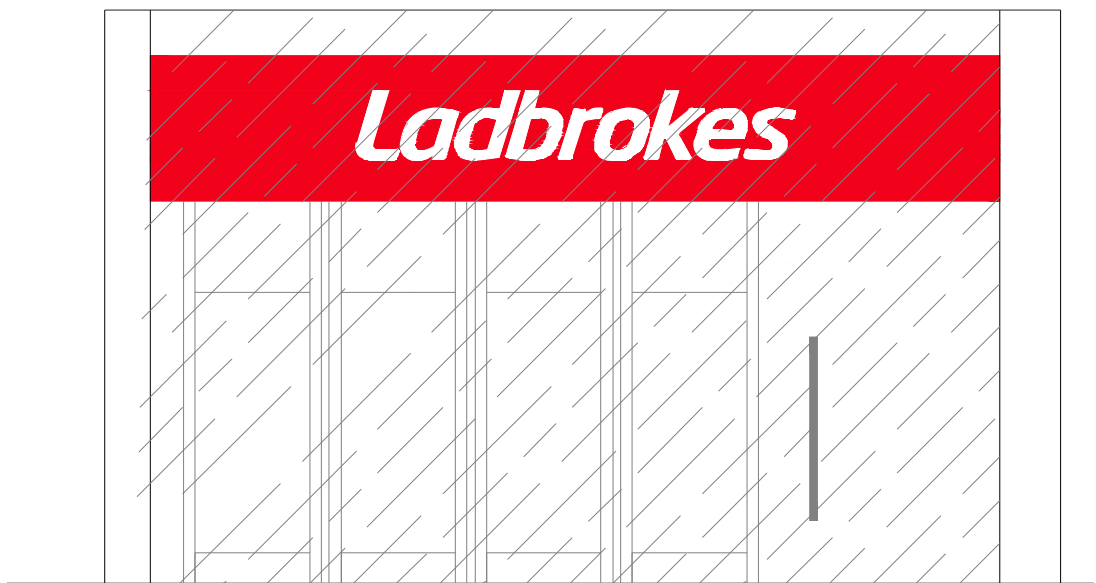

EXISTING ELV

@1:50

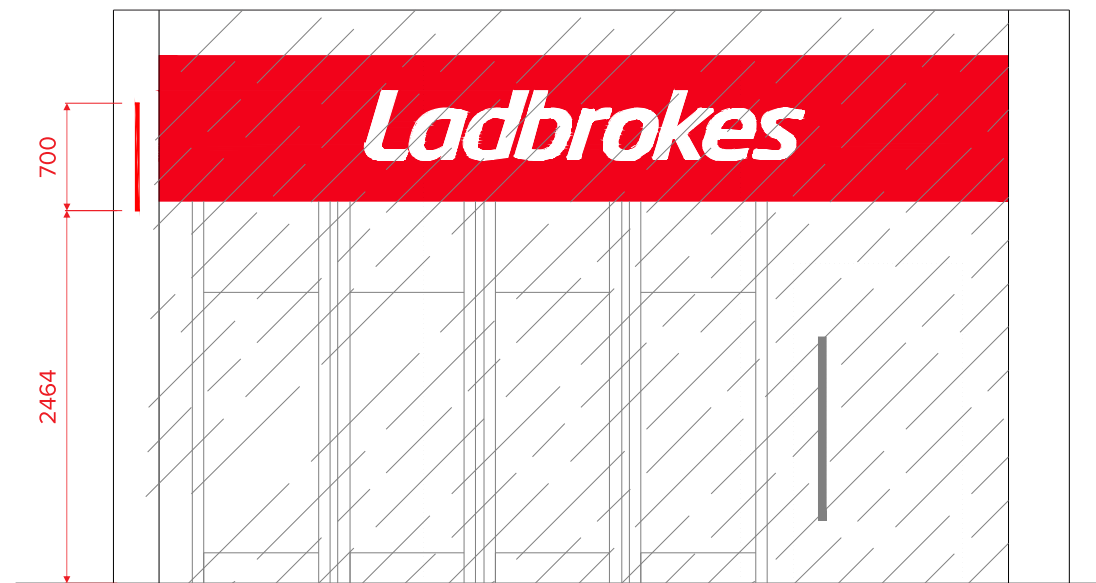

PROPOSED ELV

@1:50



PROJECT:

Ladbrokes

Unit 2, Gateway House,
Unit 2 Piccadilly,
Manchester
M1 2GH
Planning Documents

PRODUCT ID:

EX01

**Illuminated Projecting
sign**

DRAWING:

30719_1-BB-R00

CHECKED:

28-JAN-26 - SR

REVISION - DATE - DRAWN BY:

R00 - 28-JAN-26 - JW
Initial engineering drawing.

PRODUCTION:

CAD	CNC	METAL
PAINT	FILM	DTM
ASSEMBLY		

NOT FOR MANUFACTURE

This brand book outlines recommendations for sign content, layout and placement for approval. Engineering drawings and artwork files are to be produced based on the approved brand book. Dimensions are in millimetres (mm) unless specified. Sizes are shown as width (w) x height (h) x depth (d) and scaled @A3.


© This drawing is the property of Pearce Signs Ltd.

SHEET:

4 of 4

3mm (A005) Opal acrylic roundel bonded into rim/return faces c/w Red translucent vinyl applied to face with the letter "L" cut out.

2mm aluminium shroud
Traffic White RAL 9016 satin

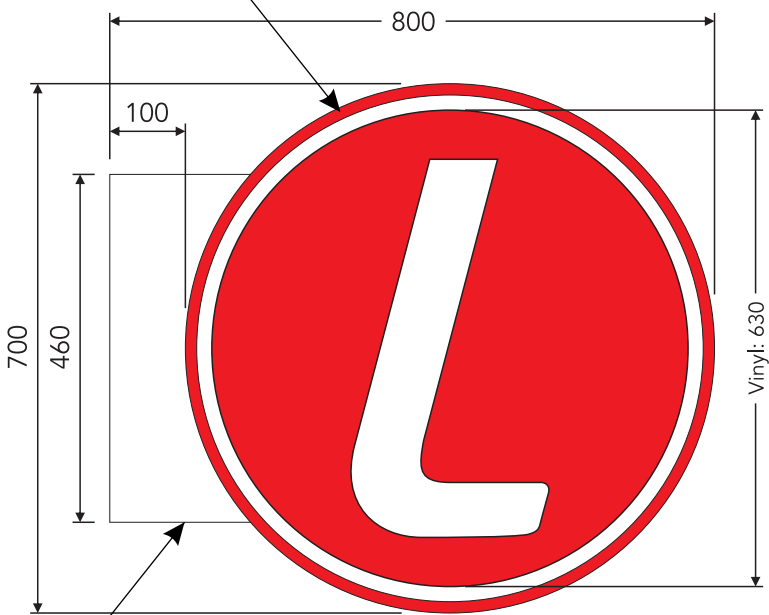

Projecting Sign Set-out
1:10

30

2.5mm aluminium rims

Profile
1:10