


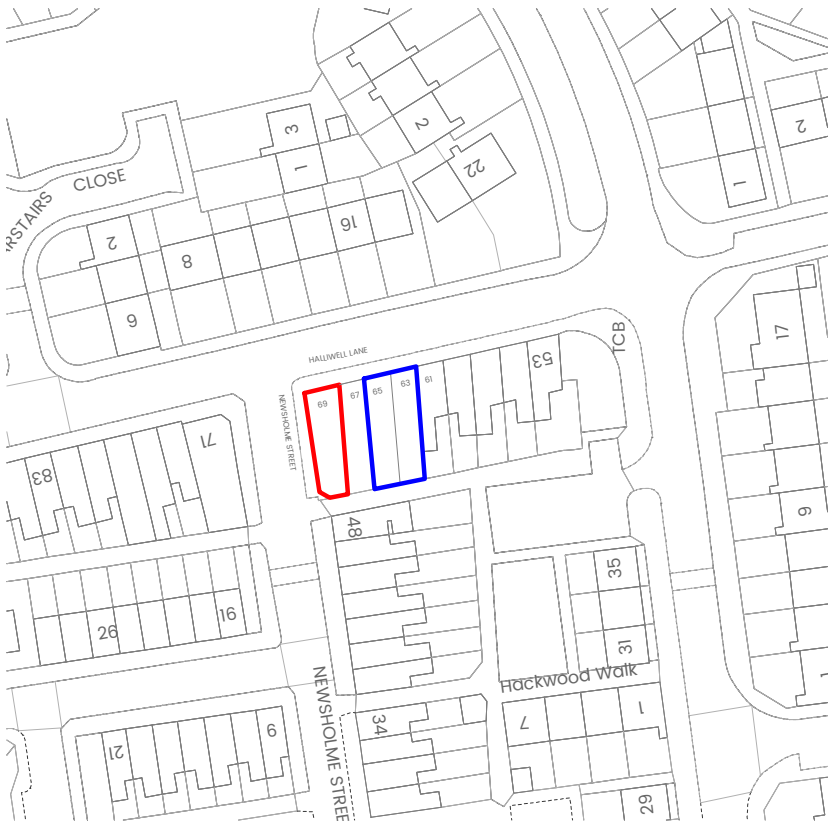

Location Plan
Scale 1:1250 @ A3

Element Key

Site Boundary

Client Ownership

N

0

25

50

75

SCALE BAR 1:1250

General Notes:


All site dimensions shall be verified by the Contractor on site prior to commencing any works.

Design intent drawing only. Construction to comply with latest building regulation requirements.

All statutory approvals must be sought prior to development.

This drawing is the property of "Studio Tashkeel Architecture Ltd." and copyright is reserved by them. The drawing is not to be copied or disclosed by or to any unauthorised persons without the prior written consent of Studio Tashkeel Architecture Ltd.

/	First Issue	14/11/25	TA	MS
Rev	Description	Date	Dr by	App by

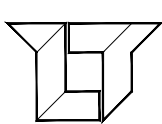

STUDIO TASHKEEL ARCHITECTURE LTD.
1-3 Ashton Lane,
Sale M33 6WT
United Kingdom

T +44(0)1615465395
E info@StudioTashkeel.com
www.studiotashkeel.com

client name		
MS Property		
project		
69 Halliwell Lane		
drawing		
Location Plan		
project number		scale
23_137		1:1250 @ A3
drawing number	rev	issue status
PL001	-	Planning
This drawing is to be read in conjunction with all related drawings. All dimensions must be checked and verified on site before commencing any work or producing shop drawings.The originator should be notified immediately of any discrepancy. This drawing is copyright and remains the property of Studio Tashkeel Architecture Ltd.		