


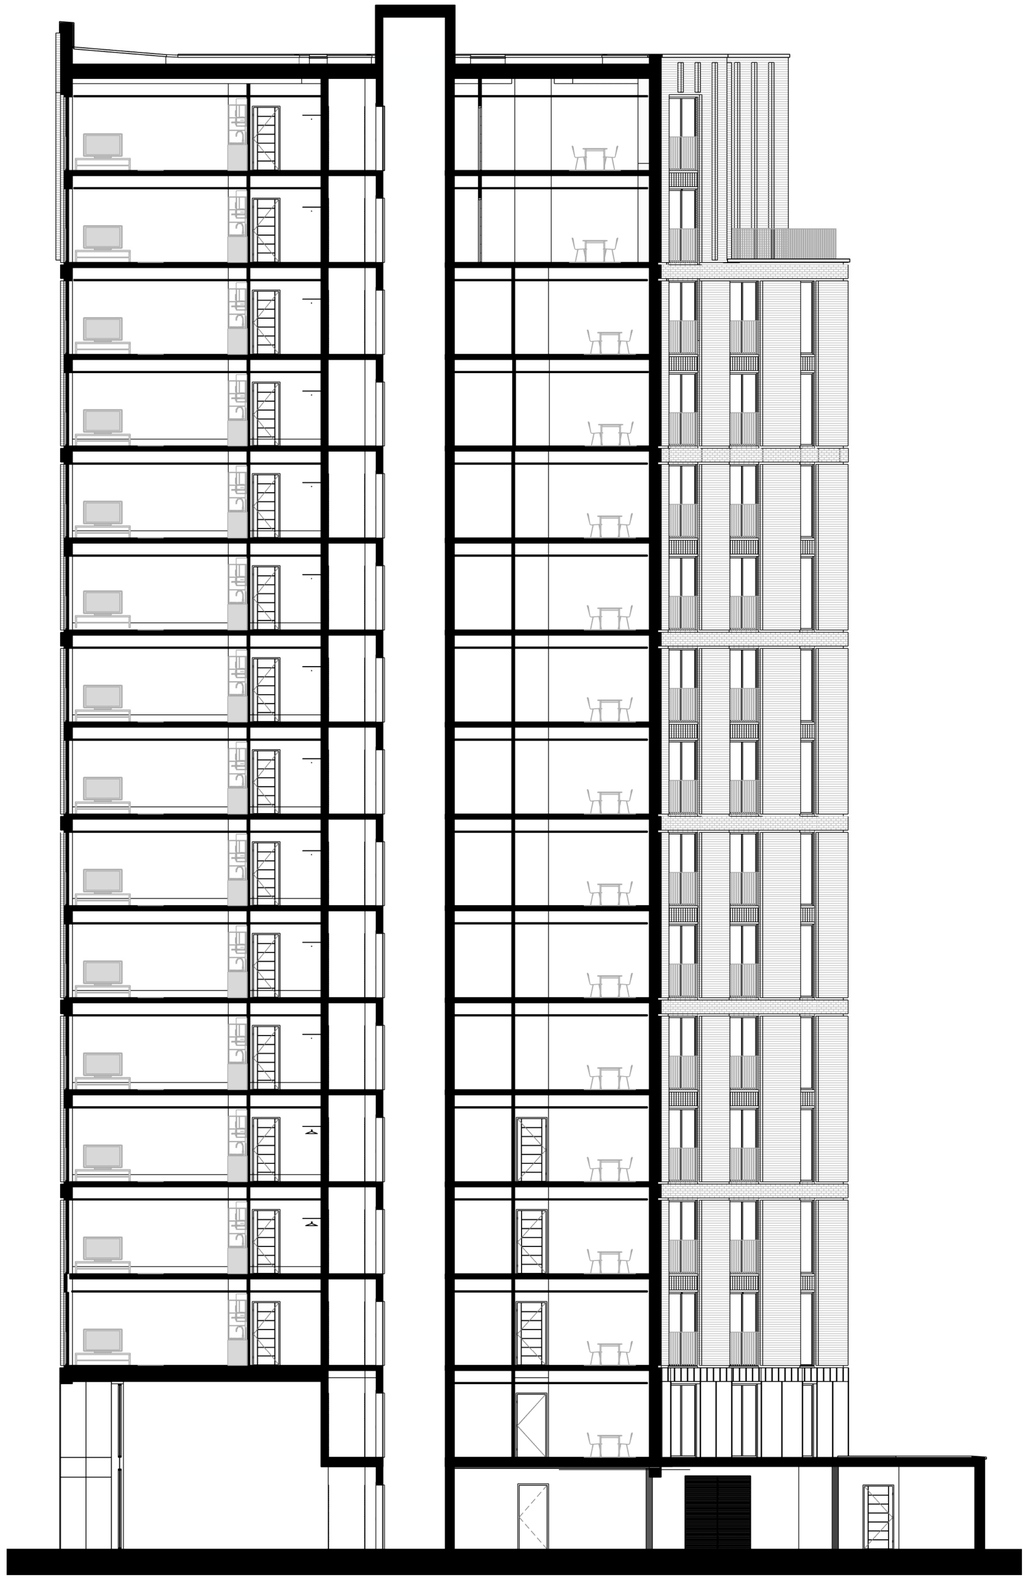


AA GA Section - AA
1 : 100

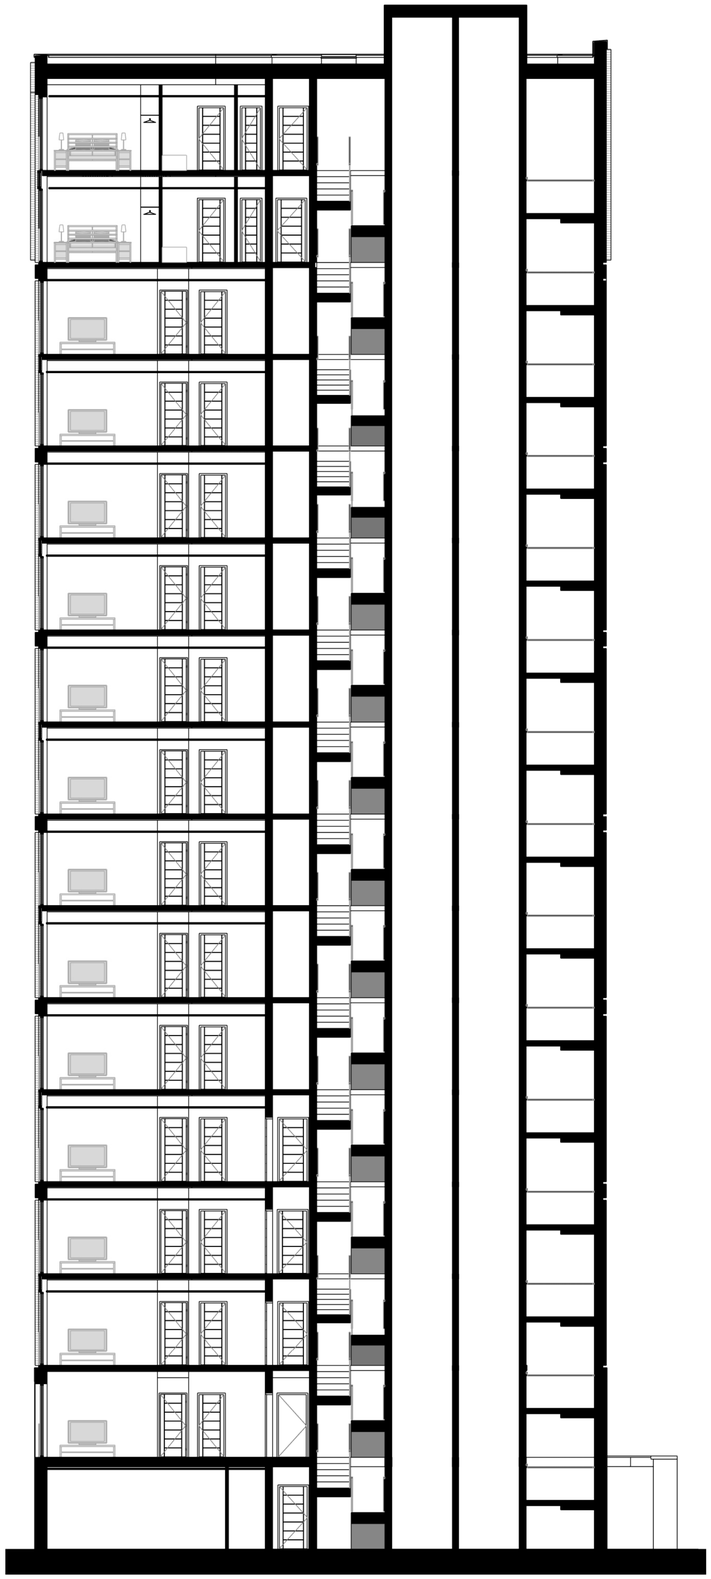

BB GA Section - BB
1 : 100

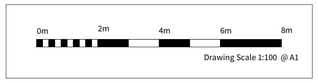

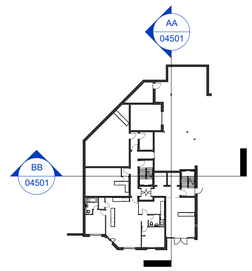

Four Architects Limited (1161389)

This drawing is copyright.
Do not scale dimensions from drawings.
All dimensions must be checked on site by contractor or suitable qualified individual.
Contractor to report any discrepancies, errors or omissions prior to commencing work.

Notes:

Rev	Description	By	Checked	Date
P01	Final prelim version for confirmation before planning issue	CJ		20/11/2025

Project Title: Store Street
Status: Planning
Location: Manchester City Centre
Scale: As indicated @A1
Date: 20/11/2025
Drawing title: Proposed Sections - Sheet 1 (AA & BB)
Drawing Number: 25-008-FA-XX-XX-DR-A-04501
Revision: P01

Four Architects
113 Portland Street, Manchester, M1 6DW
T: 01614707969 E: info@fourarchitects.co.uk