





1 Existing Front Elevation

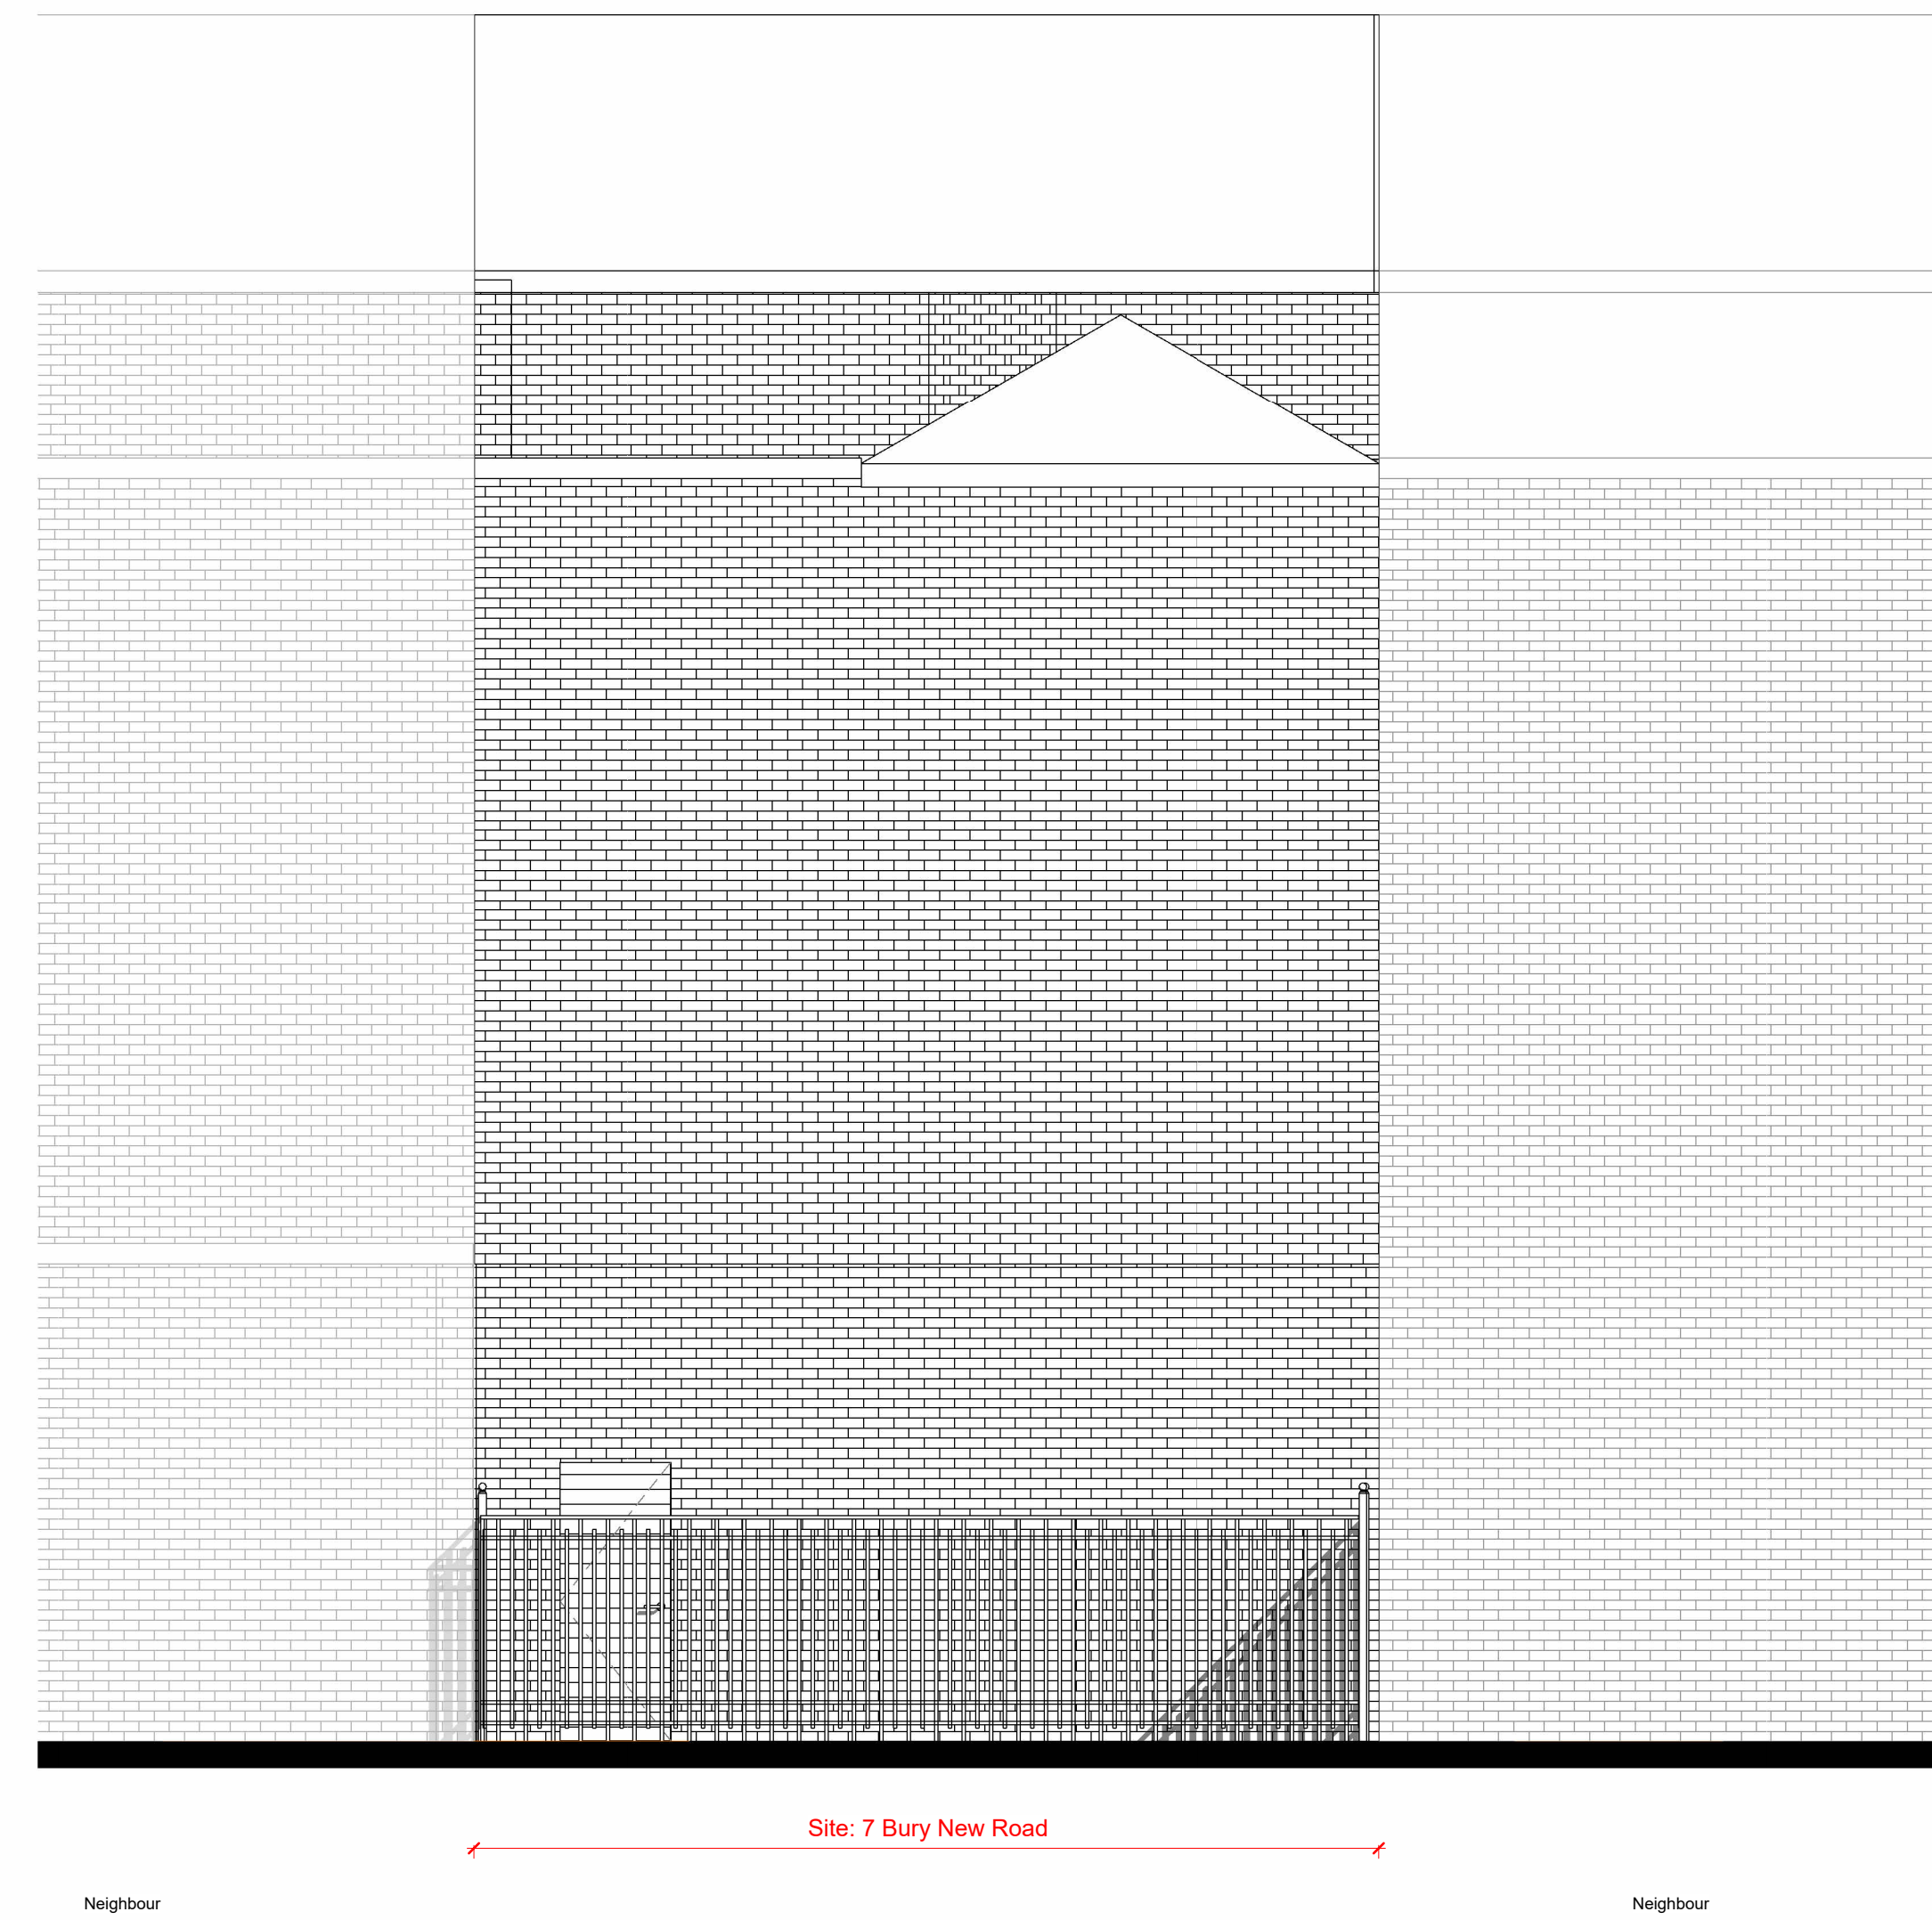

2 Existing Rear Elevation

Key:
Site Boundary

Scale bar 1:50

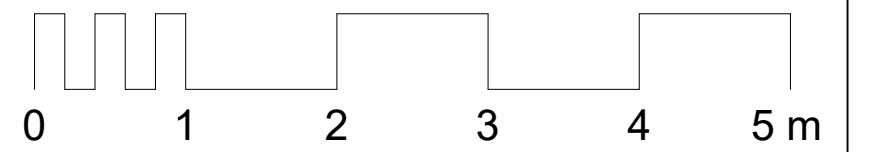

PLANNING

[illegible]

Client
Subhash Chabra

Project
7 Bury New Road
M8 8FW

Drawing

Existing Elevations 1

Scale	Date		
1 : 50@A1	12.09.25	AP	US



Virtual Property Solutions
London, 128 City Road, EC1V 2NX
Email: admin@vps360.co.uk
Tel:

NH005	03	03	Rev. No.
-------	----	----	----------