



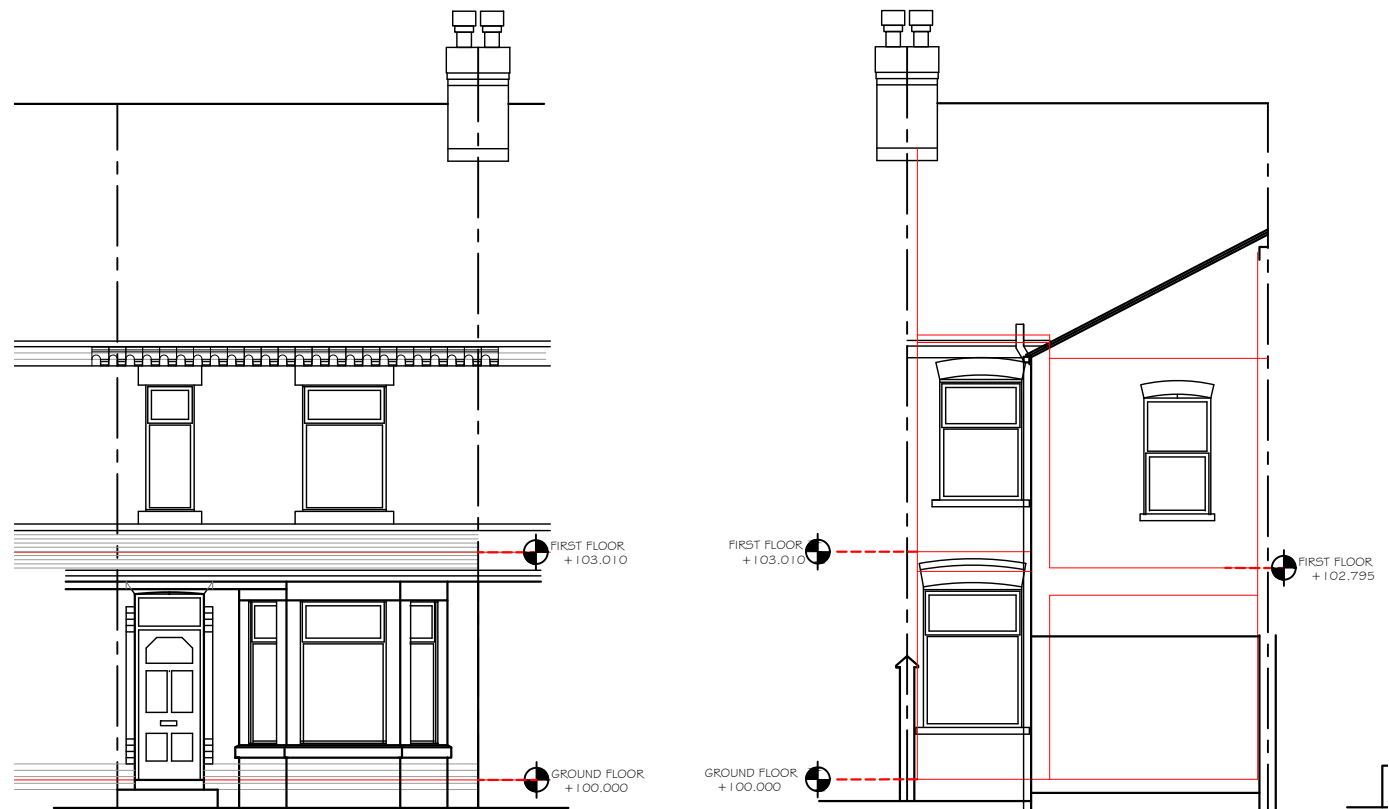

FRONT ELEVATION

REAR ELEVATION

existing external finishes:  
upper roof - natural grey slate  
front lower roof clay tiles  
smooth red facing brick to front elevation with  
stone lintols/cills  
common brick to rear elevations with  
red smooth brick voussoirs to window heads/stone cills  
white upvc framed d/g windows  
black fascias and rainwater goods

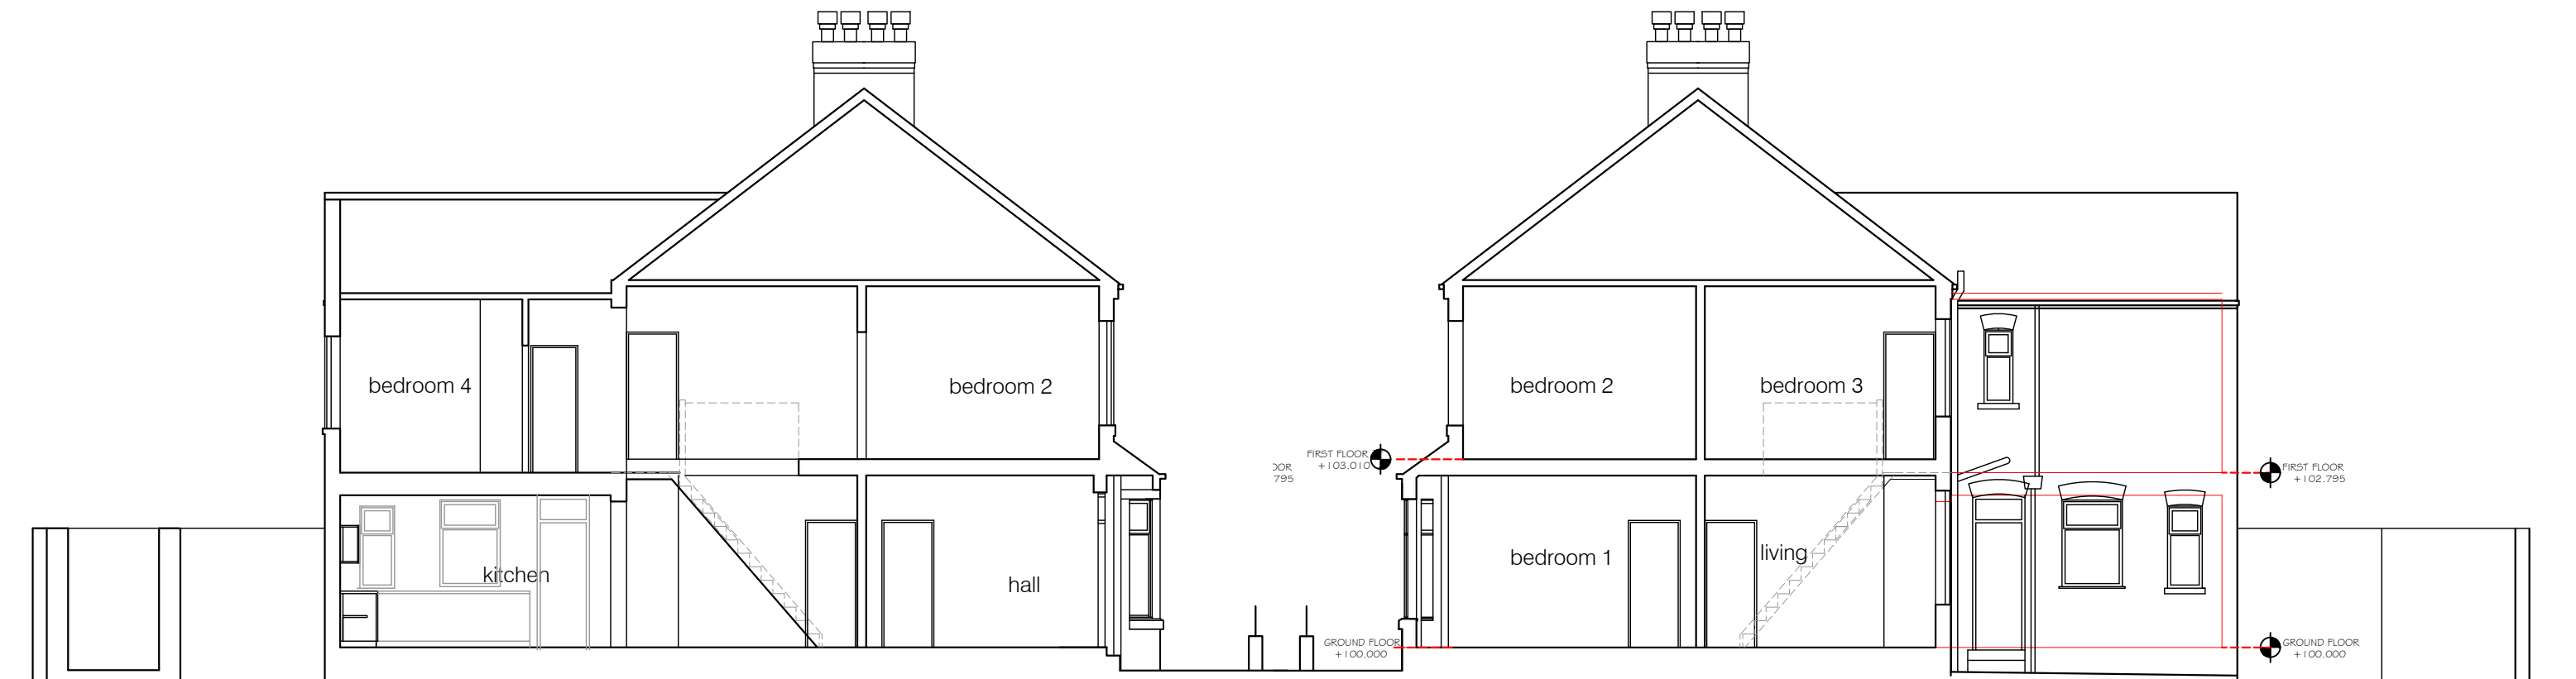

SIDE ELEVATION/SECTION

SIDE ELEVATION/SECTION