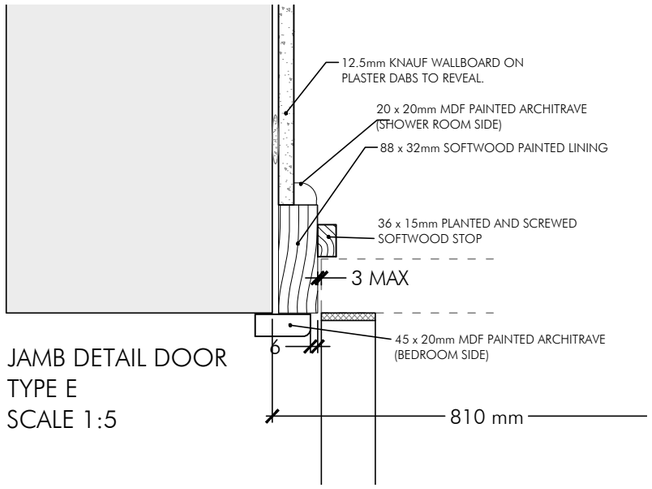

JAMB DETAIL DOOR
TYPE E
SCALE 1:5

NOTE:
ALL DIMENSIONS TO BE CHECKED ON SITE AND ANY DISCREPANCIES REPORTED PRIOR TO COMMENCEMENT OF WORK.

ALL EXISTING OPENINGS TO BE MEASURED ON SITE PRIOR TO MANUFACTURING OF NEW DOORS.

DO NOT SCALE FROM THE DRAWING. IF IN DOUBT ASK.

DOOR TYPE E: BEDROOM 102 EN SUITE & BEDROOM 203 EN-SUITE
DOOR No. 1D.06, 2D.11 / TOTAL No. OF DOORS = 2

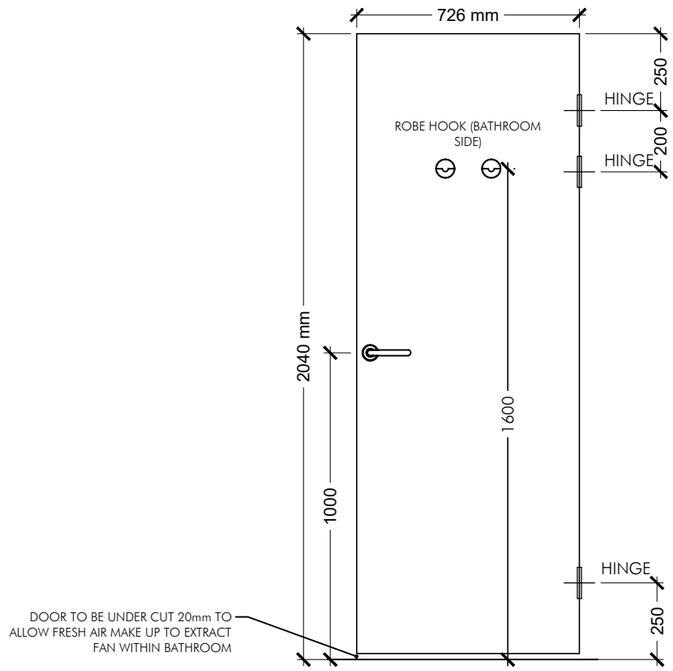

DESCRIPTION: DOOR TYPE E (BEDROOM 102 & 203 EN-SUITE)

STRUCTURAL OPENING:810mm x 2100mm
LEAF SIZE: 726 mm x 2040 mm
FINISH: VENEERED DOOR TO BE STAINED AND POLISHED TO MATCH INTERNAL BEDROOMS CASEGOODS. REF TBC

FIRE RATING: N/A

IRONMONGERY:
1.5 x PAIR BALL BEARING BUTT HINGES.
1 x 60mm BACKSET MORTICE BATHROOM LOCK
1 x SAFETY LEVER HANDLE.
1 x WALL MOUNTED DOOR STOP.
2 x ROBE HOOK

LOCKING SYSTEM: NONE

DOOR SEALS = N/A

SIGNAGE = N/A

DOOR TYPE E
STANDARD EN-SUITE DOOR EN-SUITE SIDE
SCALE 1:20

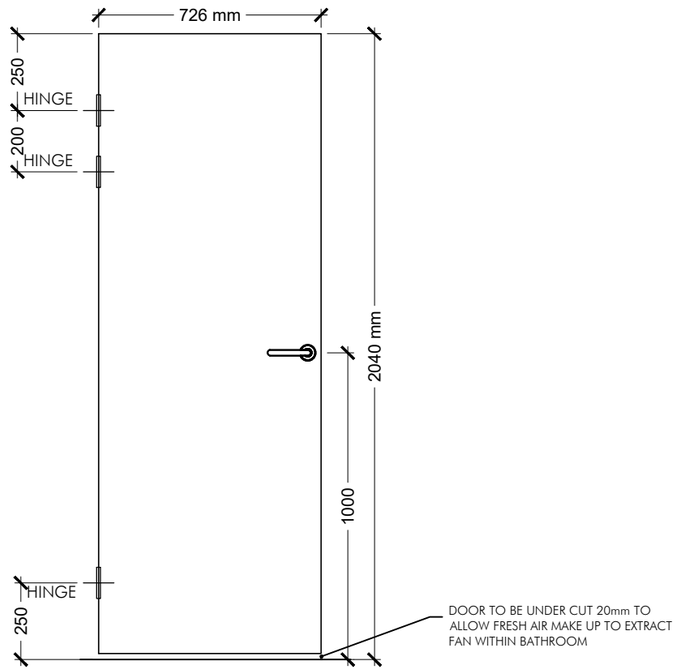

RSB DRAWN | DRAWN REVISION | DEC 25 DATE | PC VER

TENDER ISSUE

ALLISON PIKE
ARCHITECTS & DESIGNERS

7 Buxton Road West, Disley, Stockport, Cheshire, SK12 2AE.
Website: www.allisonpike.com
Telephone: 01663 763000
Facsimile: 01663 766772
Email: studio@allisonpike.com

© Allison Pike Partnership Limited.

PROJECT
INNKEEPERS COLLECTION
1-3 YORK STREET (BROWNS)
MANCHESTER

TITLE
DOOR TYPE E
SCHEDULE AND DETAILS

SCALE
1:20, AND 1:5 @ A3

JOB No	DRAWING No	REV
MAB46	AZ65	/