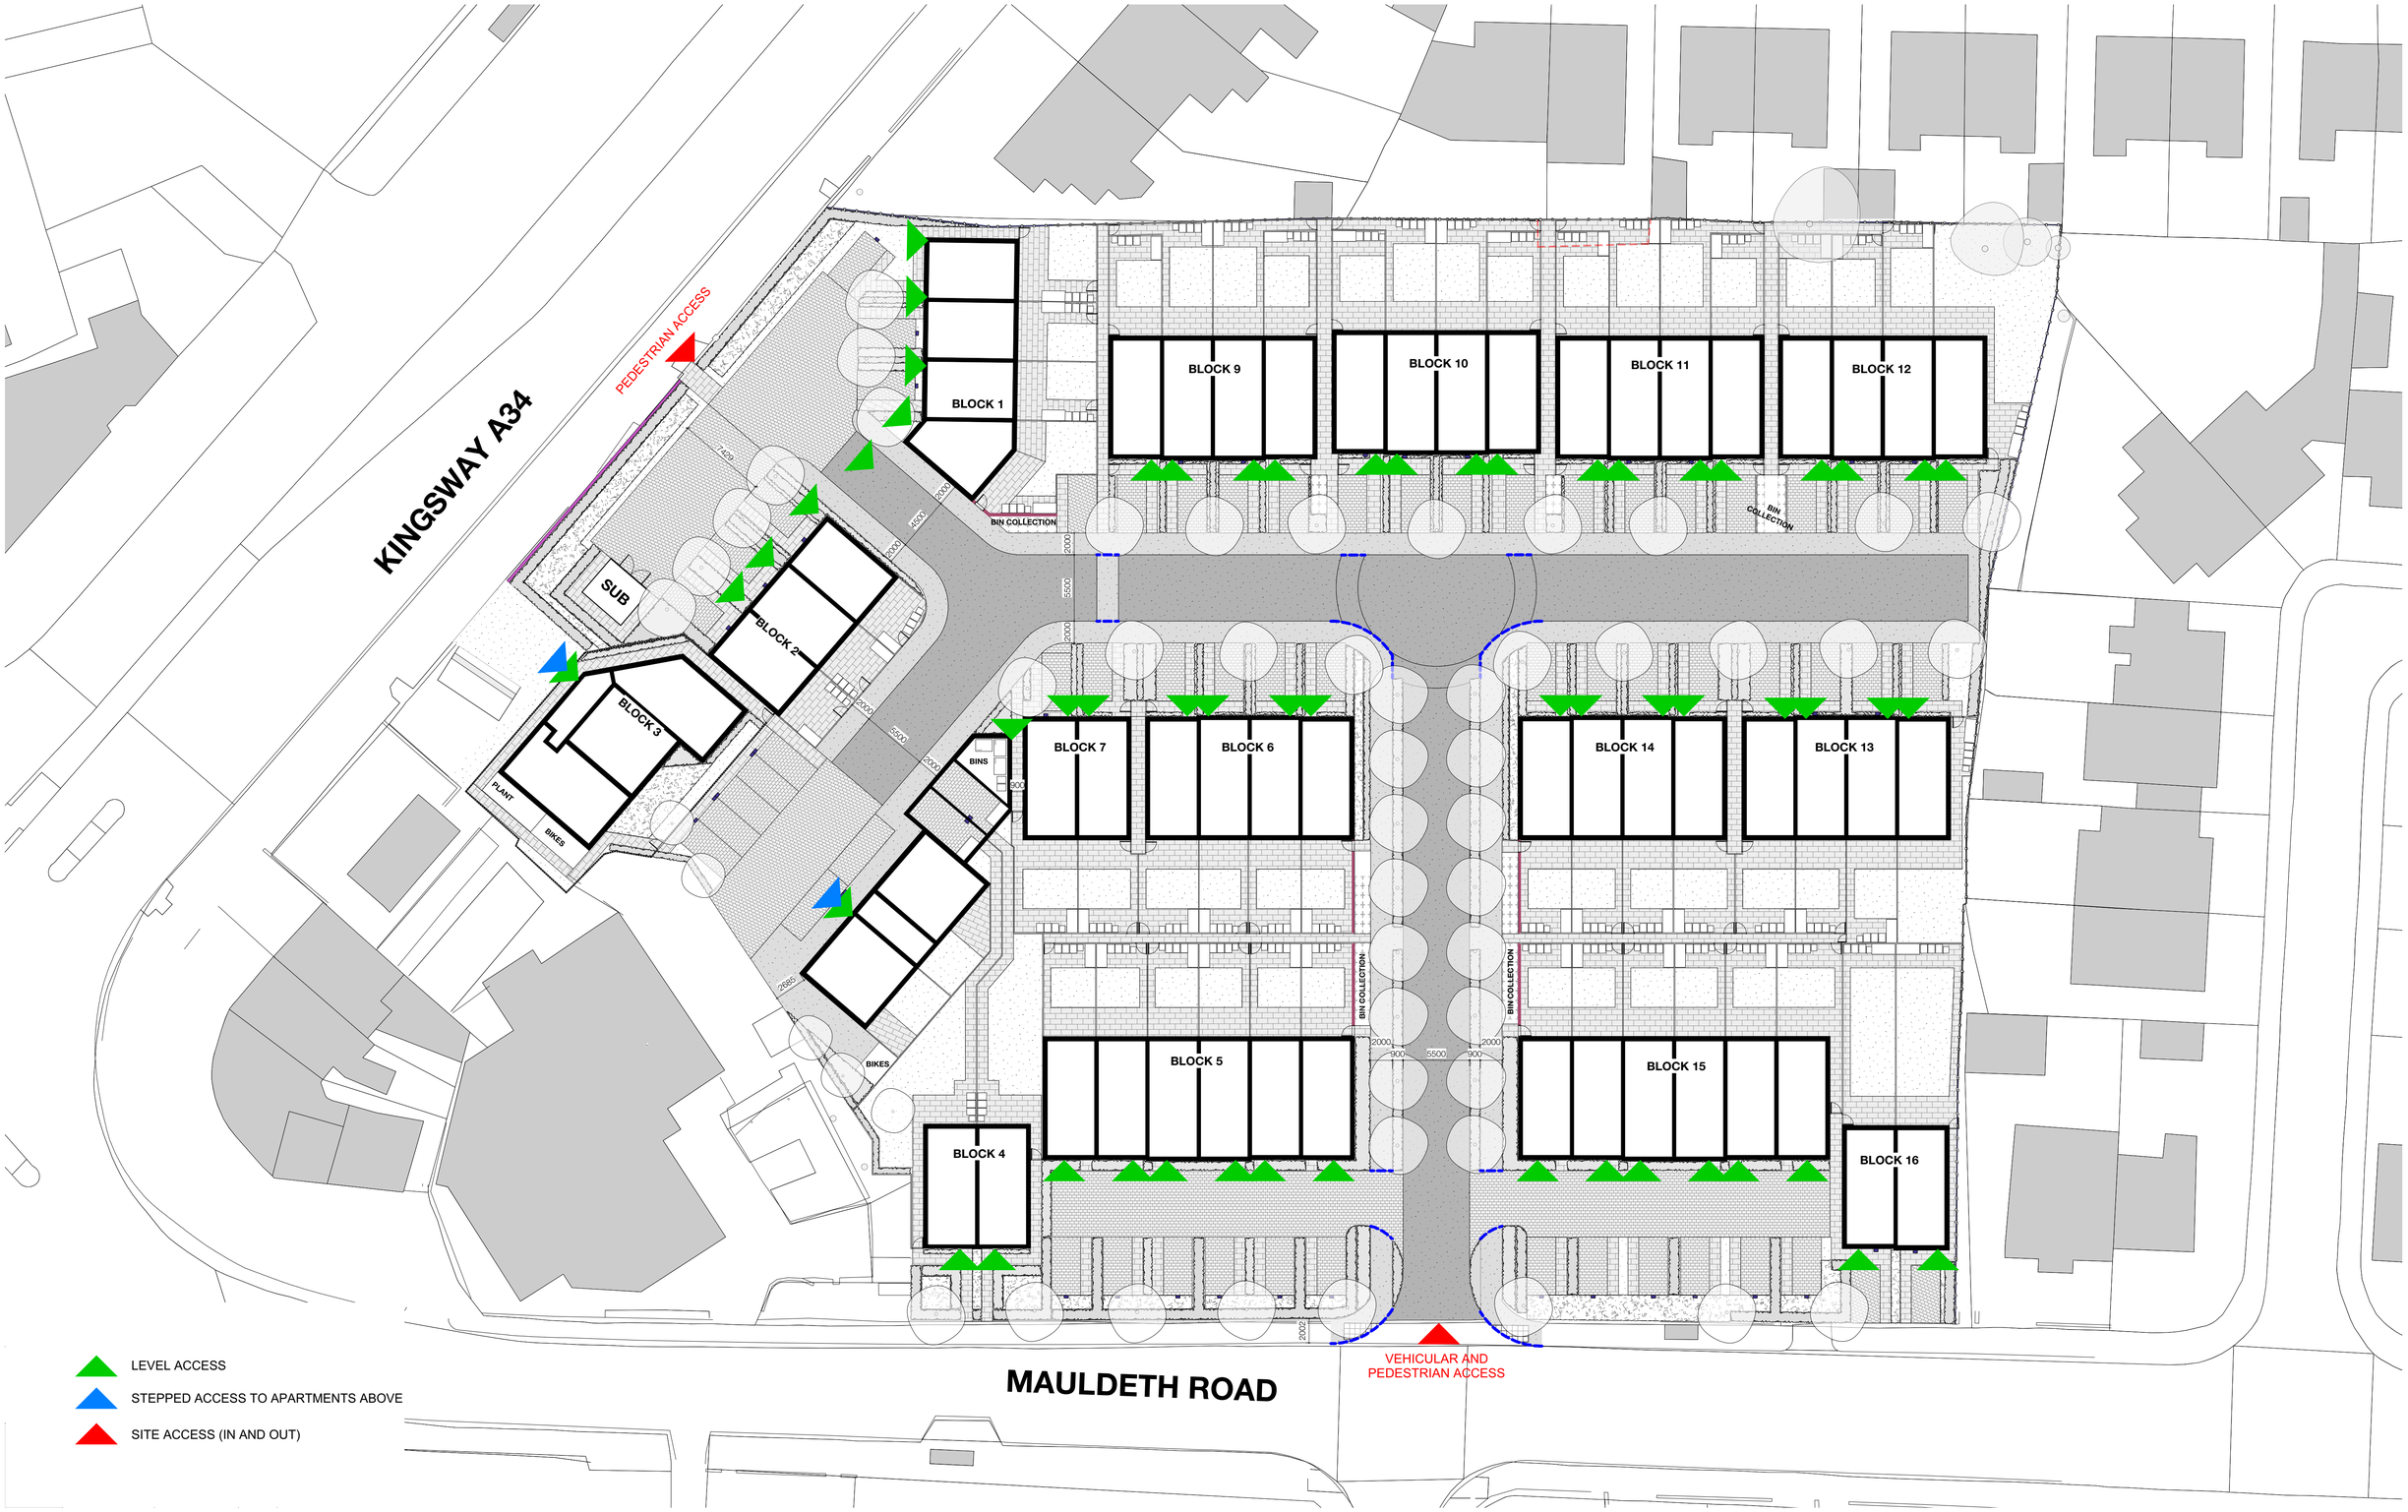


PROPOSED ACCESS PLAN
1:250@A1

0 5 10 15 20 25 M

© Copyright Ollier Smurthwaite Architects

IMPORTANT NOTES:

REVISION	DATE	DESCRIPTION
D	05/02/26	REINSTATED GARAGES TO BLOCK 4
C	03/10/25	AMENDED PAVEMENTS TO 2M WIDTH. BLOCK 10 MOVED CLOSER TO STREET.
B	25/09/25	AMENDED ROAD LAYOUT
A	24/02/25	AMENDED SITE BOUNDARY

CLIENT: VIEWS
PROJECT: PROPOSED RESIDENTIAL DEVELOPMENT
ADDRESS: BURNAGE CRICKET CLUB, M19 1AX
DRAWING TITLE: PROPOSED ACCESS PLAN
SCALE: 1:250@A1 **DATE:** AUGUST 2024
DRAWING NO: A815_P_103D

OLLIER SMURTHWAITE ARCHITECTS
40 King Street, Manchester, M2 6BA
T 0161 883 0838
F 0161 883 0839
E mail@olliersmurthwaite.com