


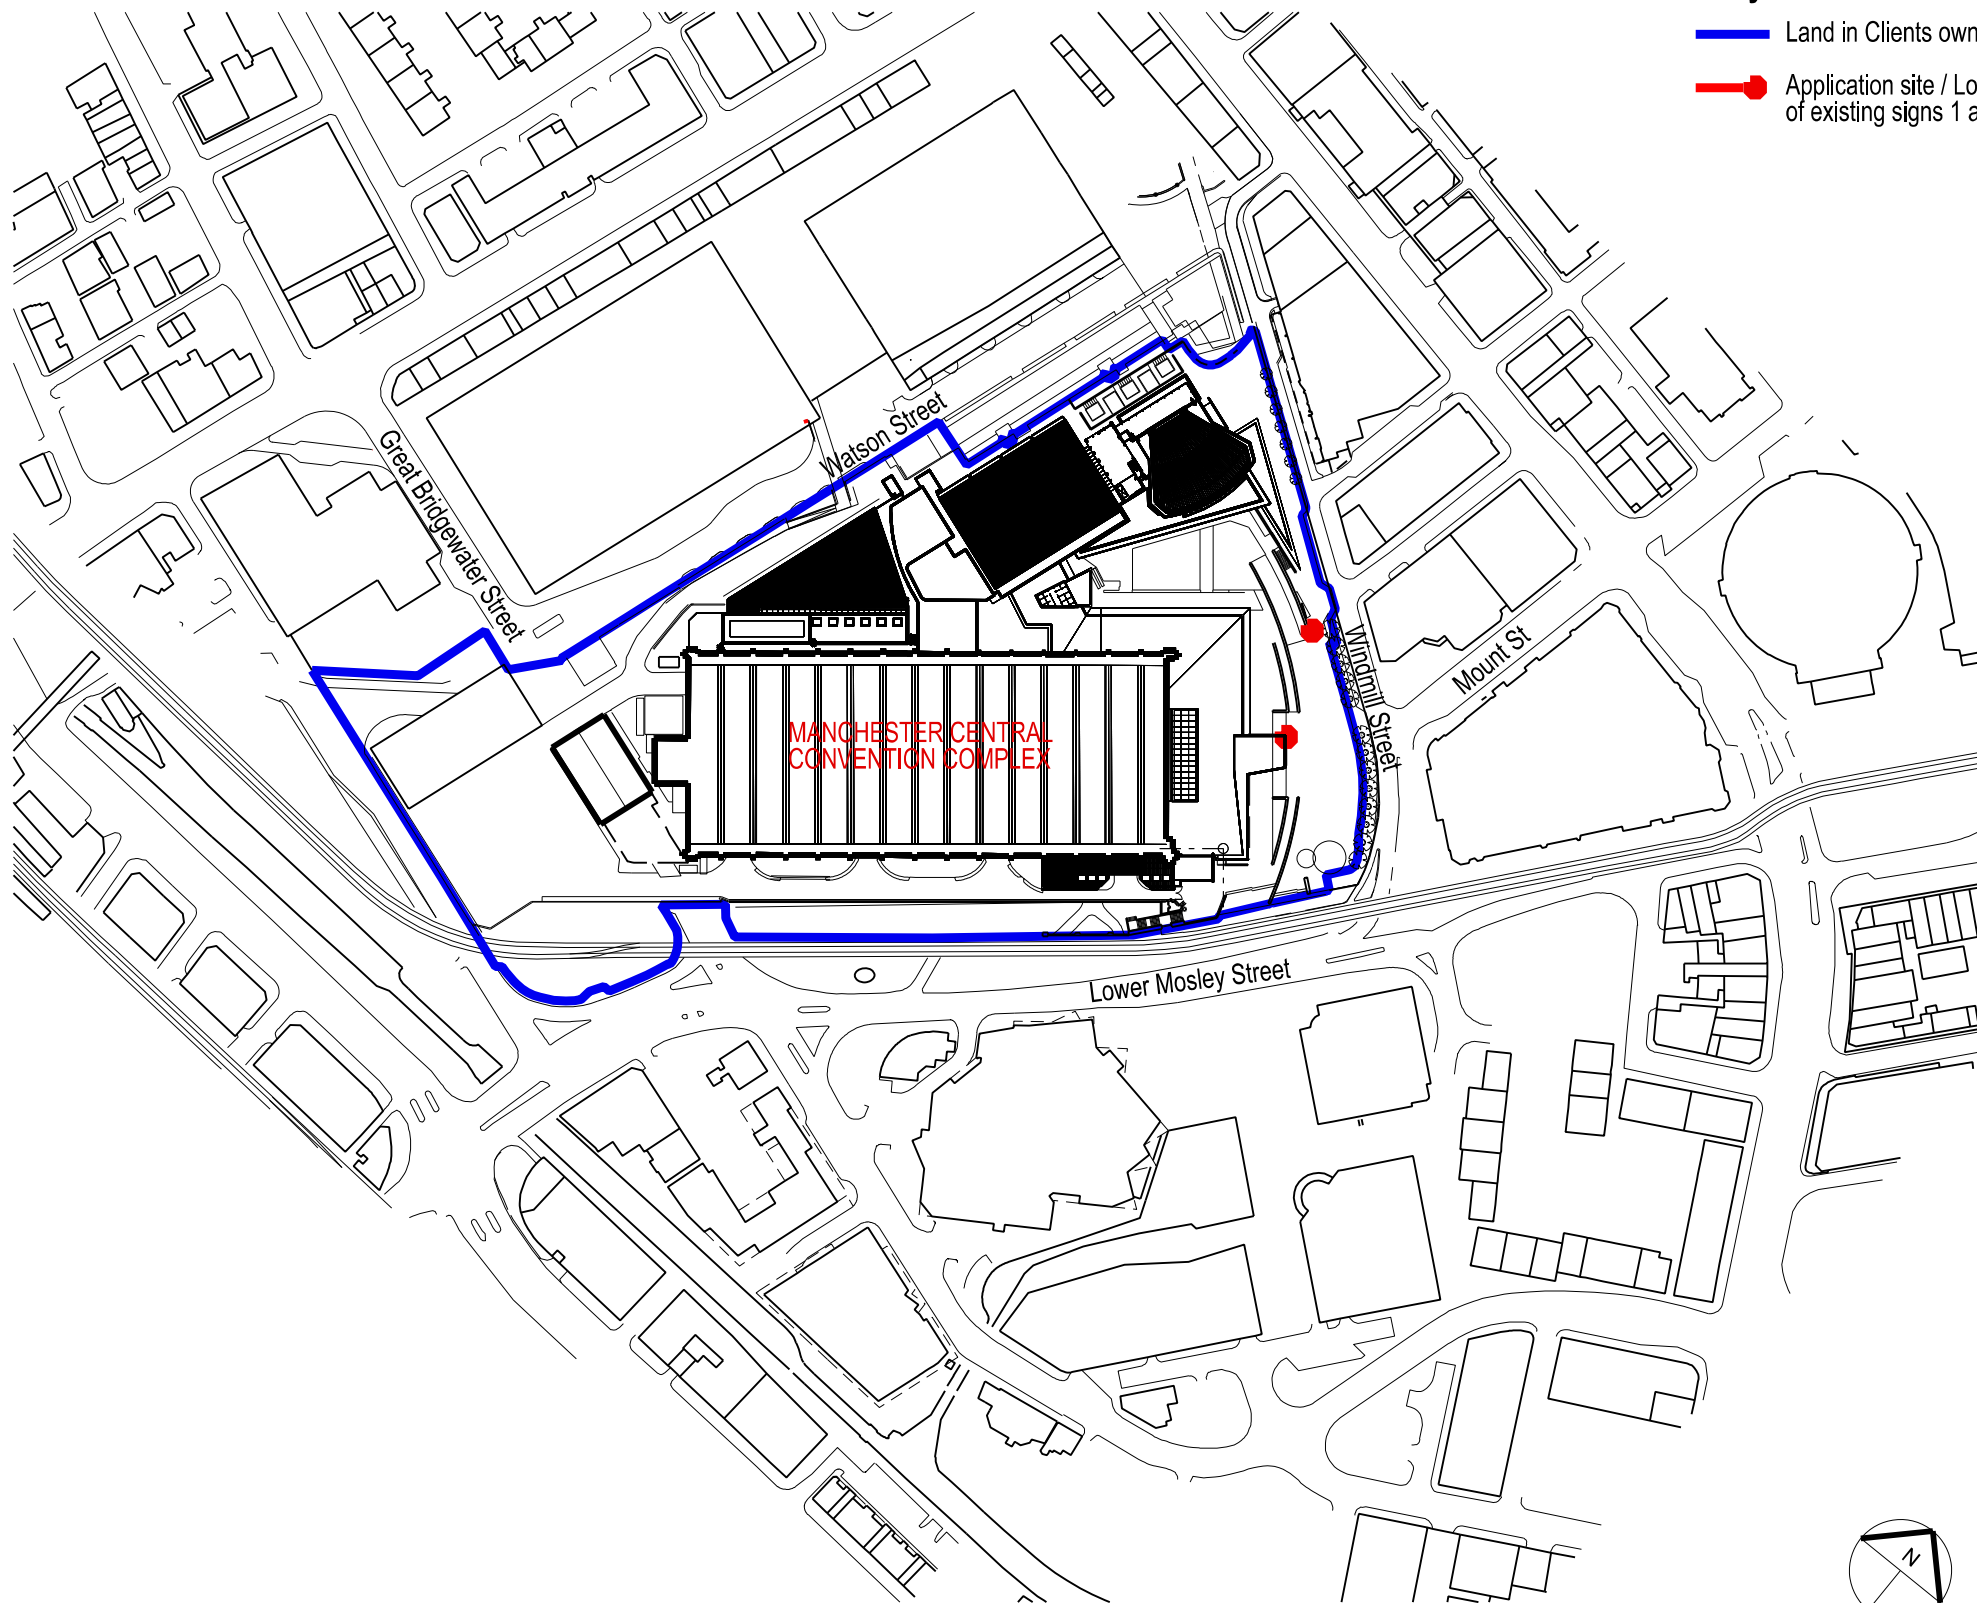

Key

- Land in Clients ownership
- Application site / Location of existing signs 1 and 2

Do not scale this drawing
All given dimensions are in millimetres
Architect to be notified of discrepancies in figured dimensions
Contractors must check all dimensions from site

This drawing is copyright and is for use on this site only

Amendments

No	Prep	Date

Project

Manchester Central

Title

Location Plan

Job No.
6688

Drawing No.
001

Amendment:

Scale @A3, 1:2500

Status

INFORMATION

Auth MJB

Date January 2026

TAYLORDESIGN
architects

www.taylor-design.co.uk

Nordlife House, Station Road, Wilmslow, Cheshire SK9 1BU
t 01625 528181 e office@taylor-design.co.uk

© Taylor Design 2025