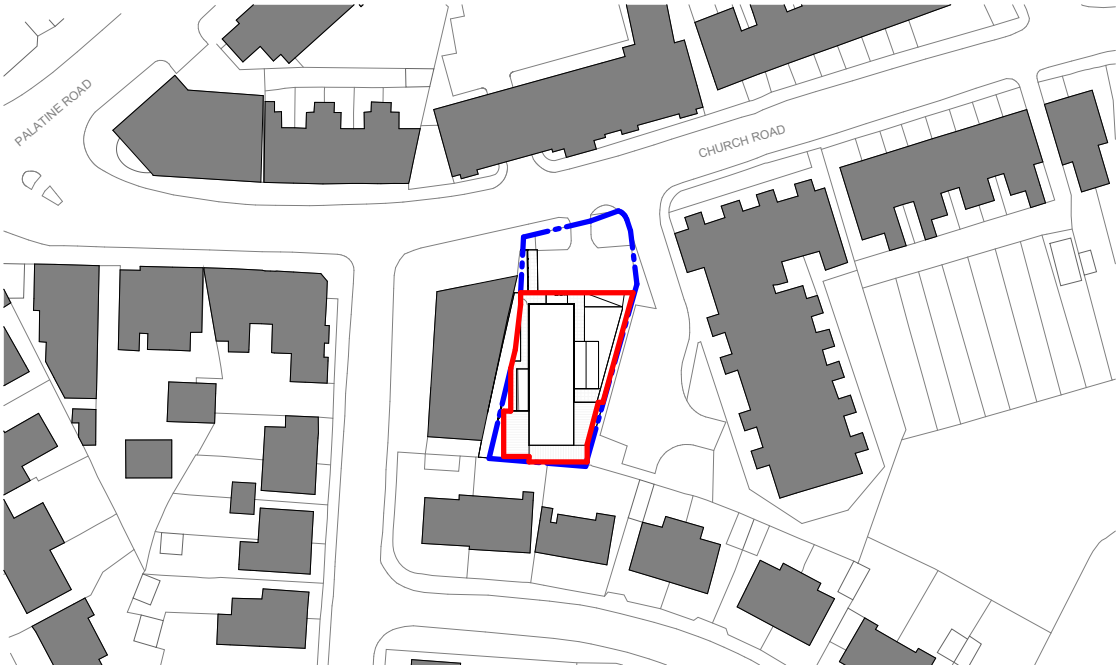


0 25 50 75

SCALE 1 : 1250

N

Architecture Unknown?

The Shed, Manchester, M1 5GD
architectureunknown.co.uk
info@architectureunknown.co.uk

This drawing is © Architecture Unknown Limited and is not to be copied, reproduced or redistributed either in whole or in part without the prior written permission of the originator. The originator shall have no responsibility for any liability, loss, cost, damage or expense arising from or relating to any use of this document other than for its intended purpose on this project.

Client:
NORTHENDEN PLAYERS THEATRE CLUB

Project:
NPTC EXTENSION

Sheet:
LOCATION PLAN

Drawing no.
24.172.201

Date:	Drawn by:	Scale:	Size:
AUG 2024	PS	1 : 1250	A4

Ref	Revision	By	Date
P1	PLANNING	CSB	08.05.2025

Rev:
P1