


RevNo	Revision note	Date	Signature	Checked
-------	---------------	------	-----------	---------

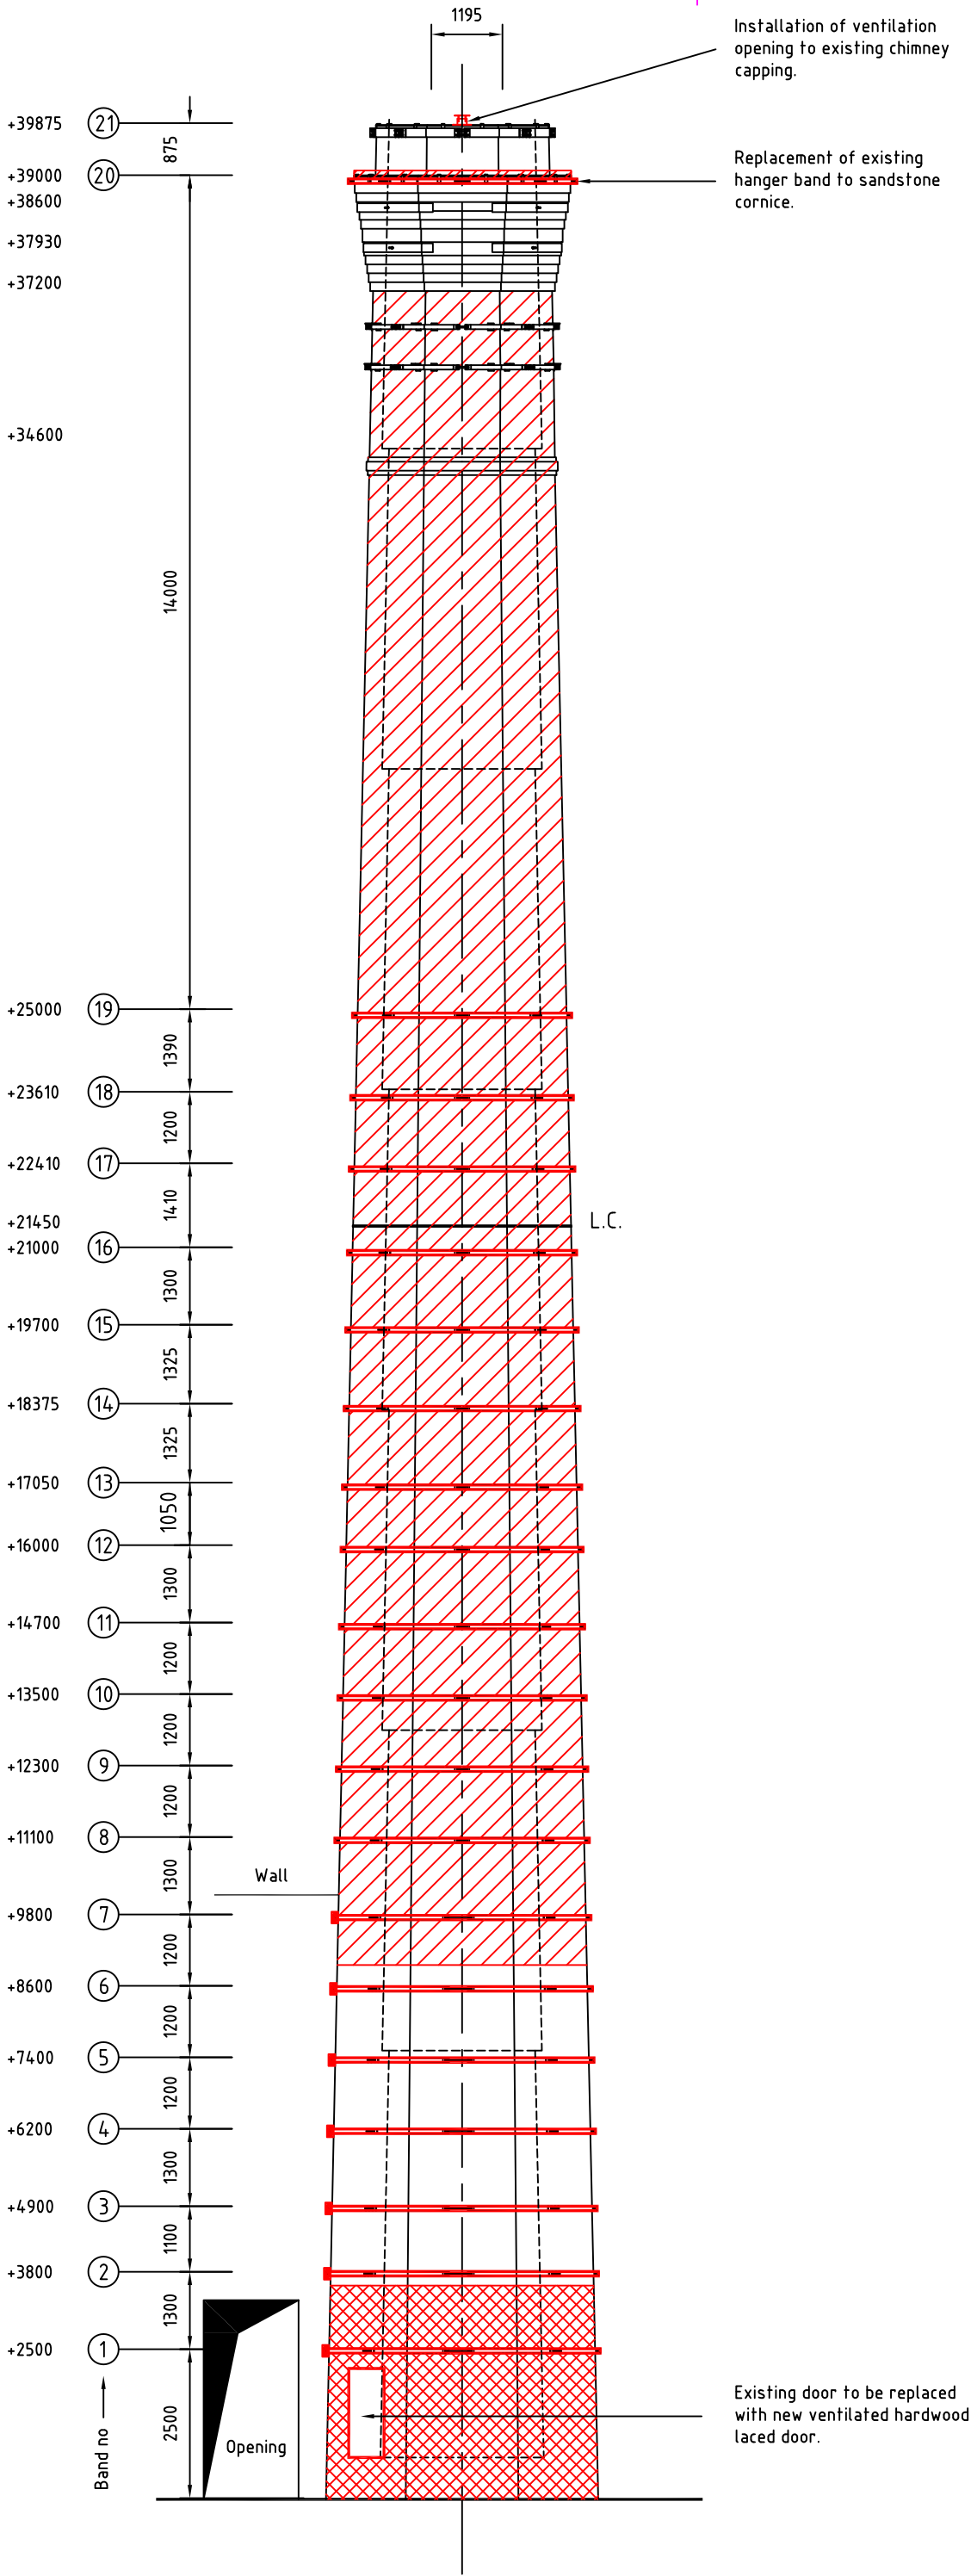

Localised patch pointing.



Removal of loose surface exfoliation to random brickwork



Replacement chimney bands.
Bands 1-20



Devegetation to cornice.



Temporary opening to wall to permit
penetration of new chimney bands.

Drawing Status:		SS = Sketch scheme	P = Proposal	C = Construction	F = Fabrication	AS = As-built	S = Survey
Print size A3	Designed by Nigel Matthews	Checked by Paul Bentley	Approved by - date P.B. - 24.10.2025	File name RT-DWG-009-P	03.10.2025		Date of issue do not scale
RIGG TECH		RIGG TECH Ltd Unit E3 Springfield Industrial Estate Samuel Street, Manchester, M35 0GA Tel: 0161 684 7800, E-mail: info@rigg-tech.com		Proposed 2025 remedial works to Murrays Mill chimney.			
		Murrays Mill, Manchester		Rev A	Sheet 1/1		