

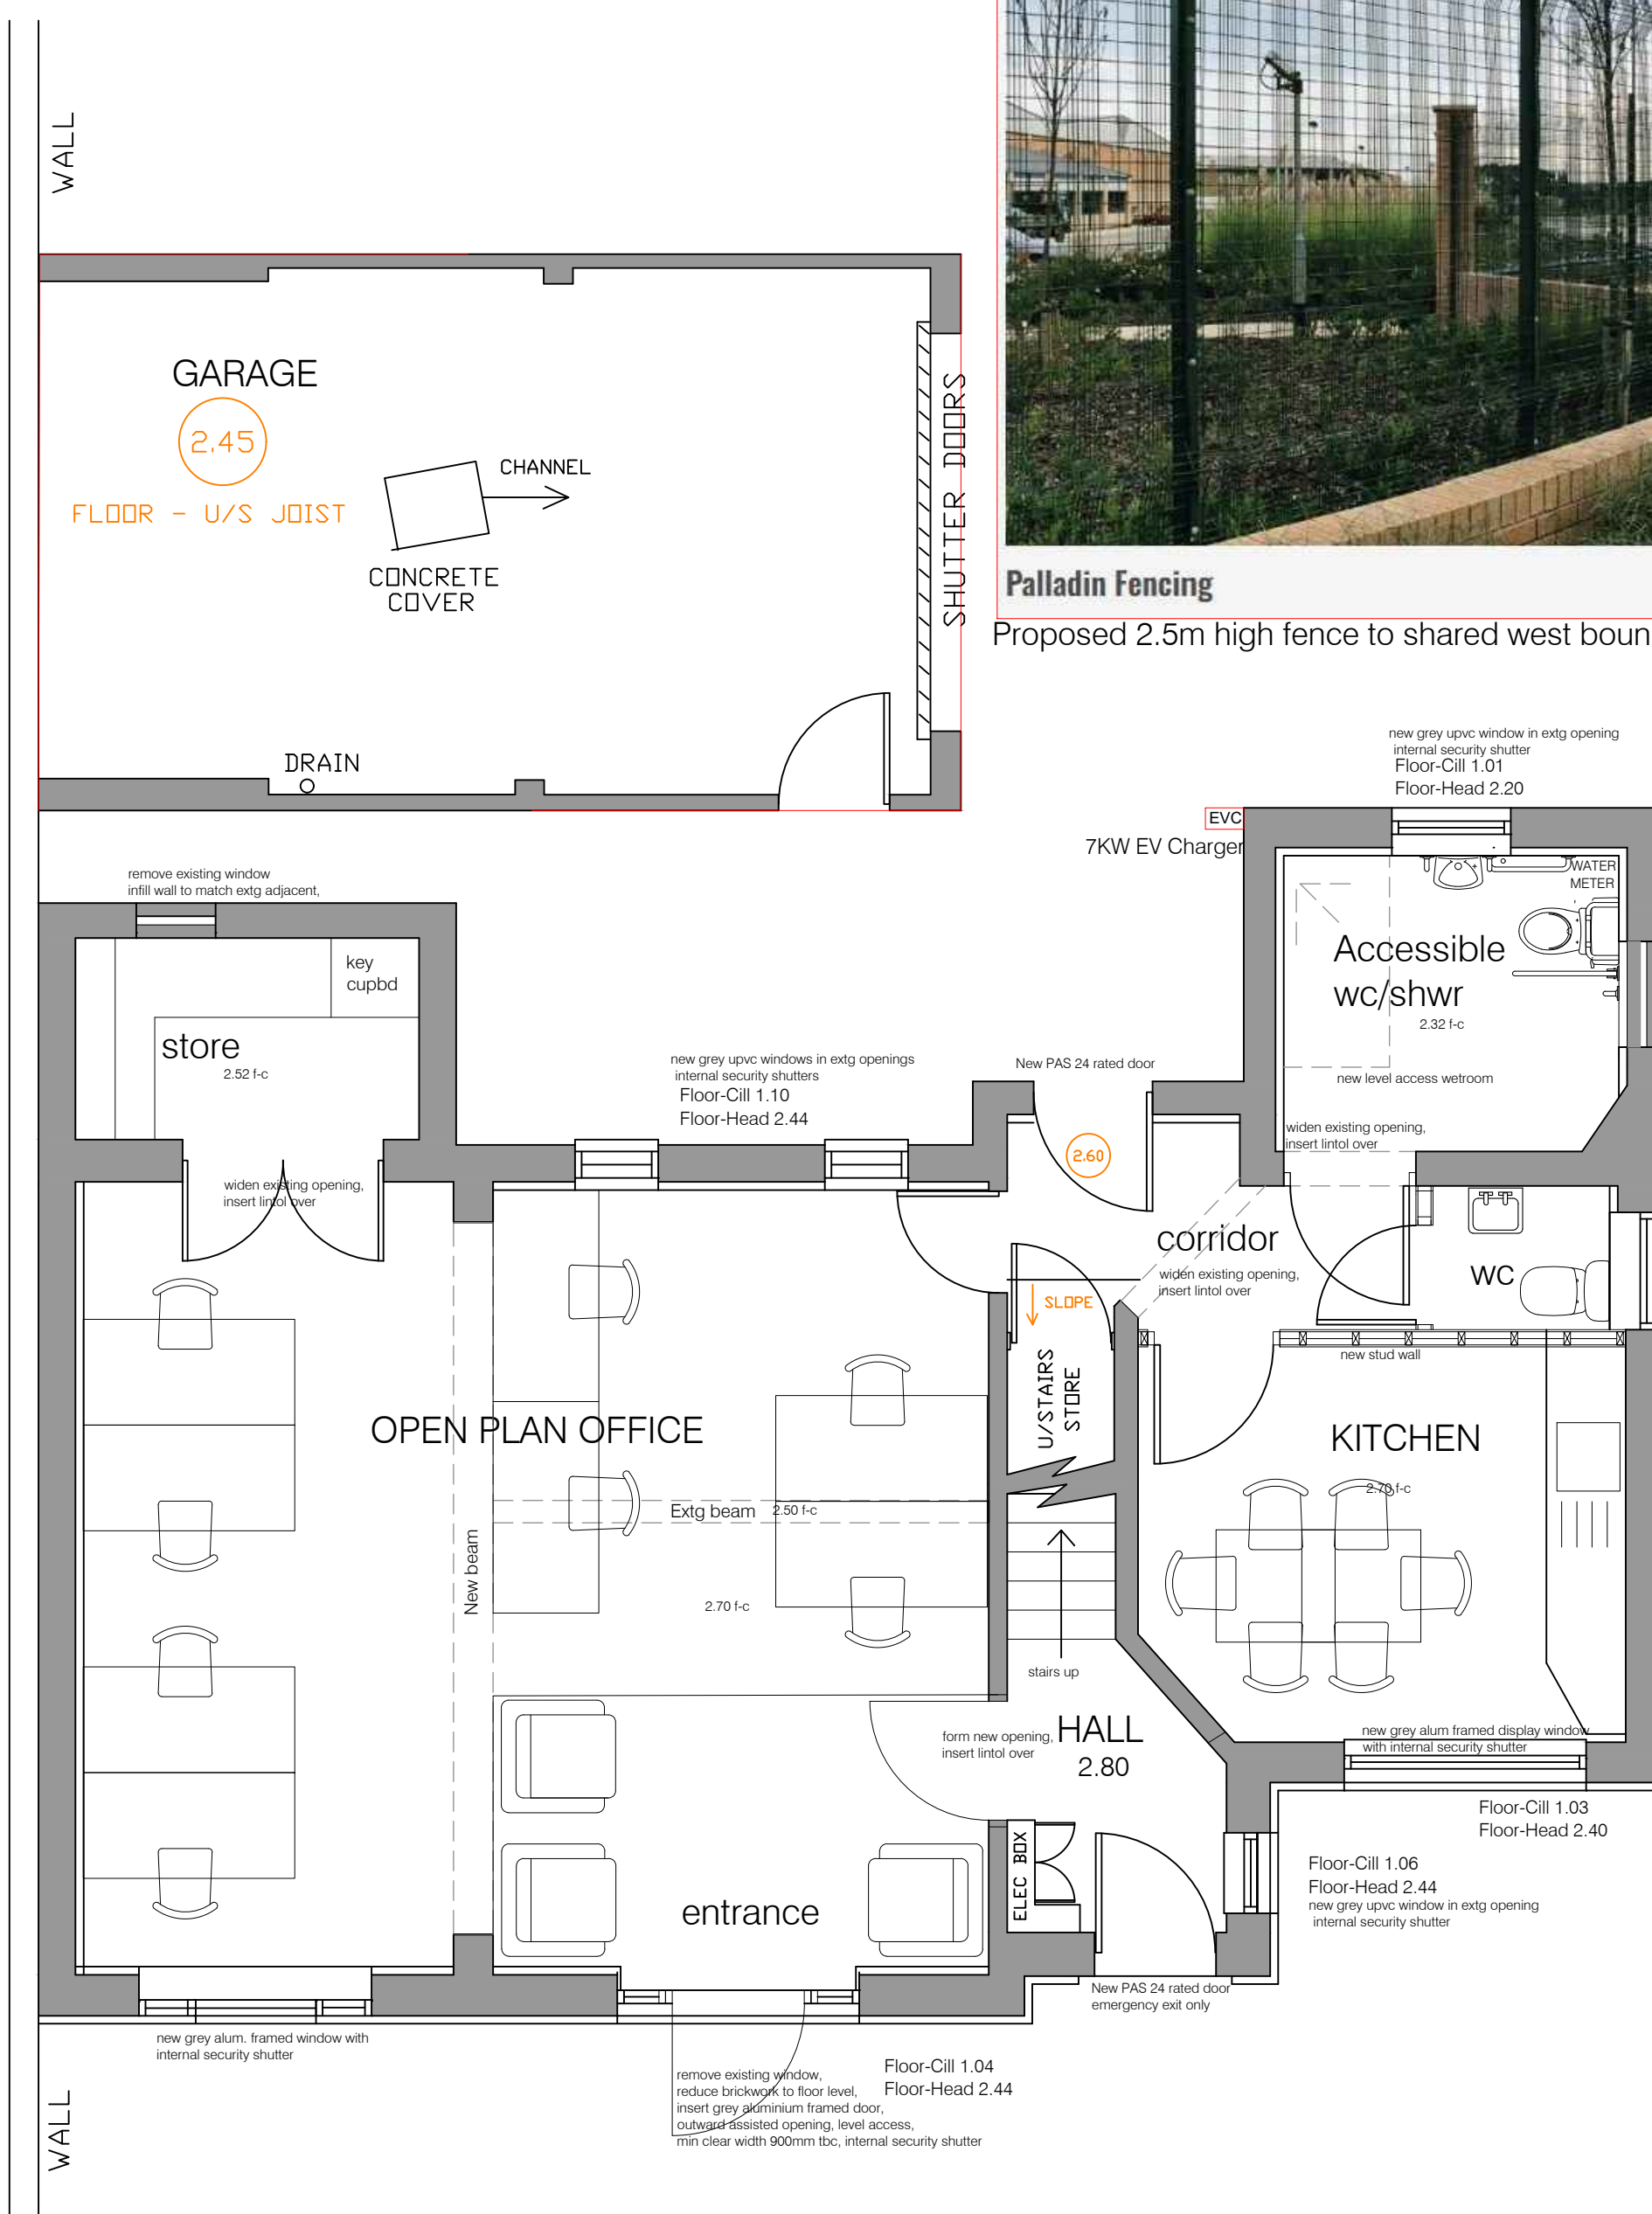
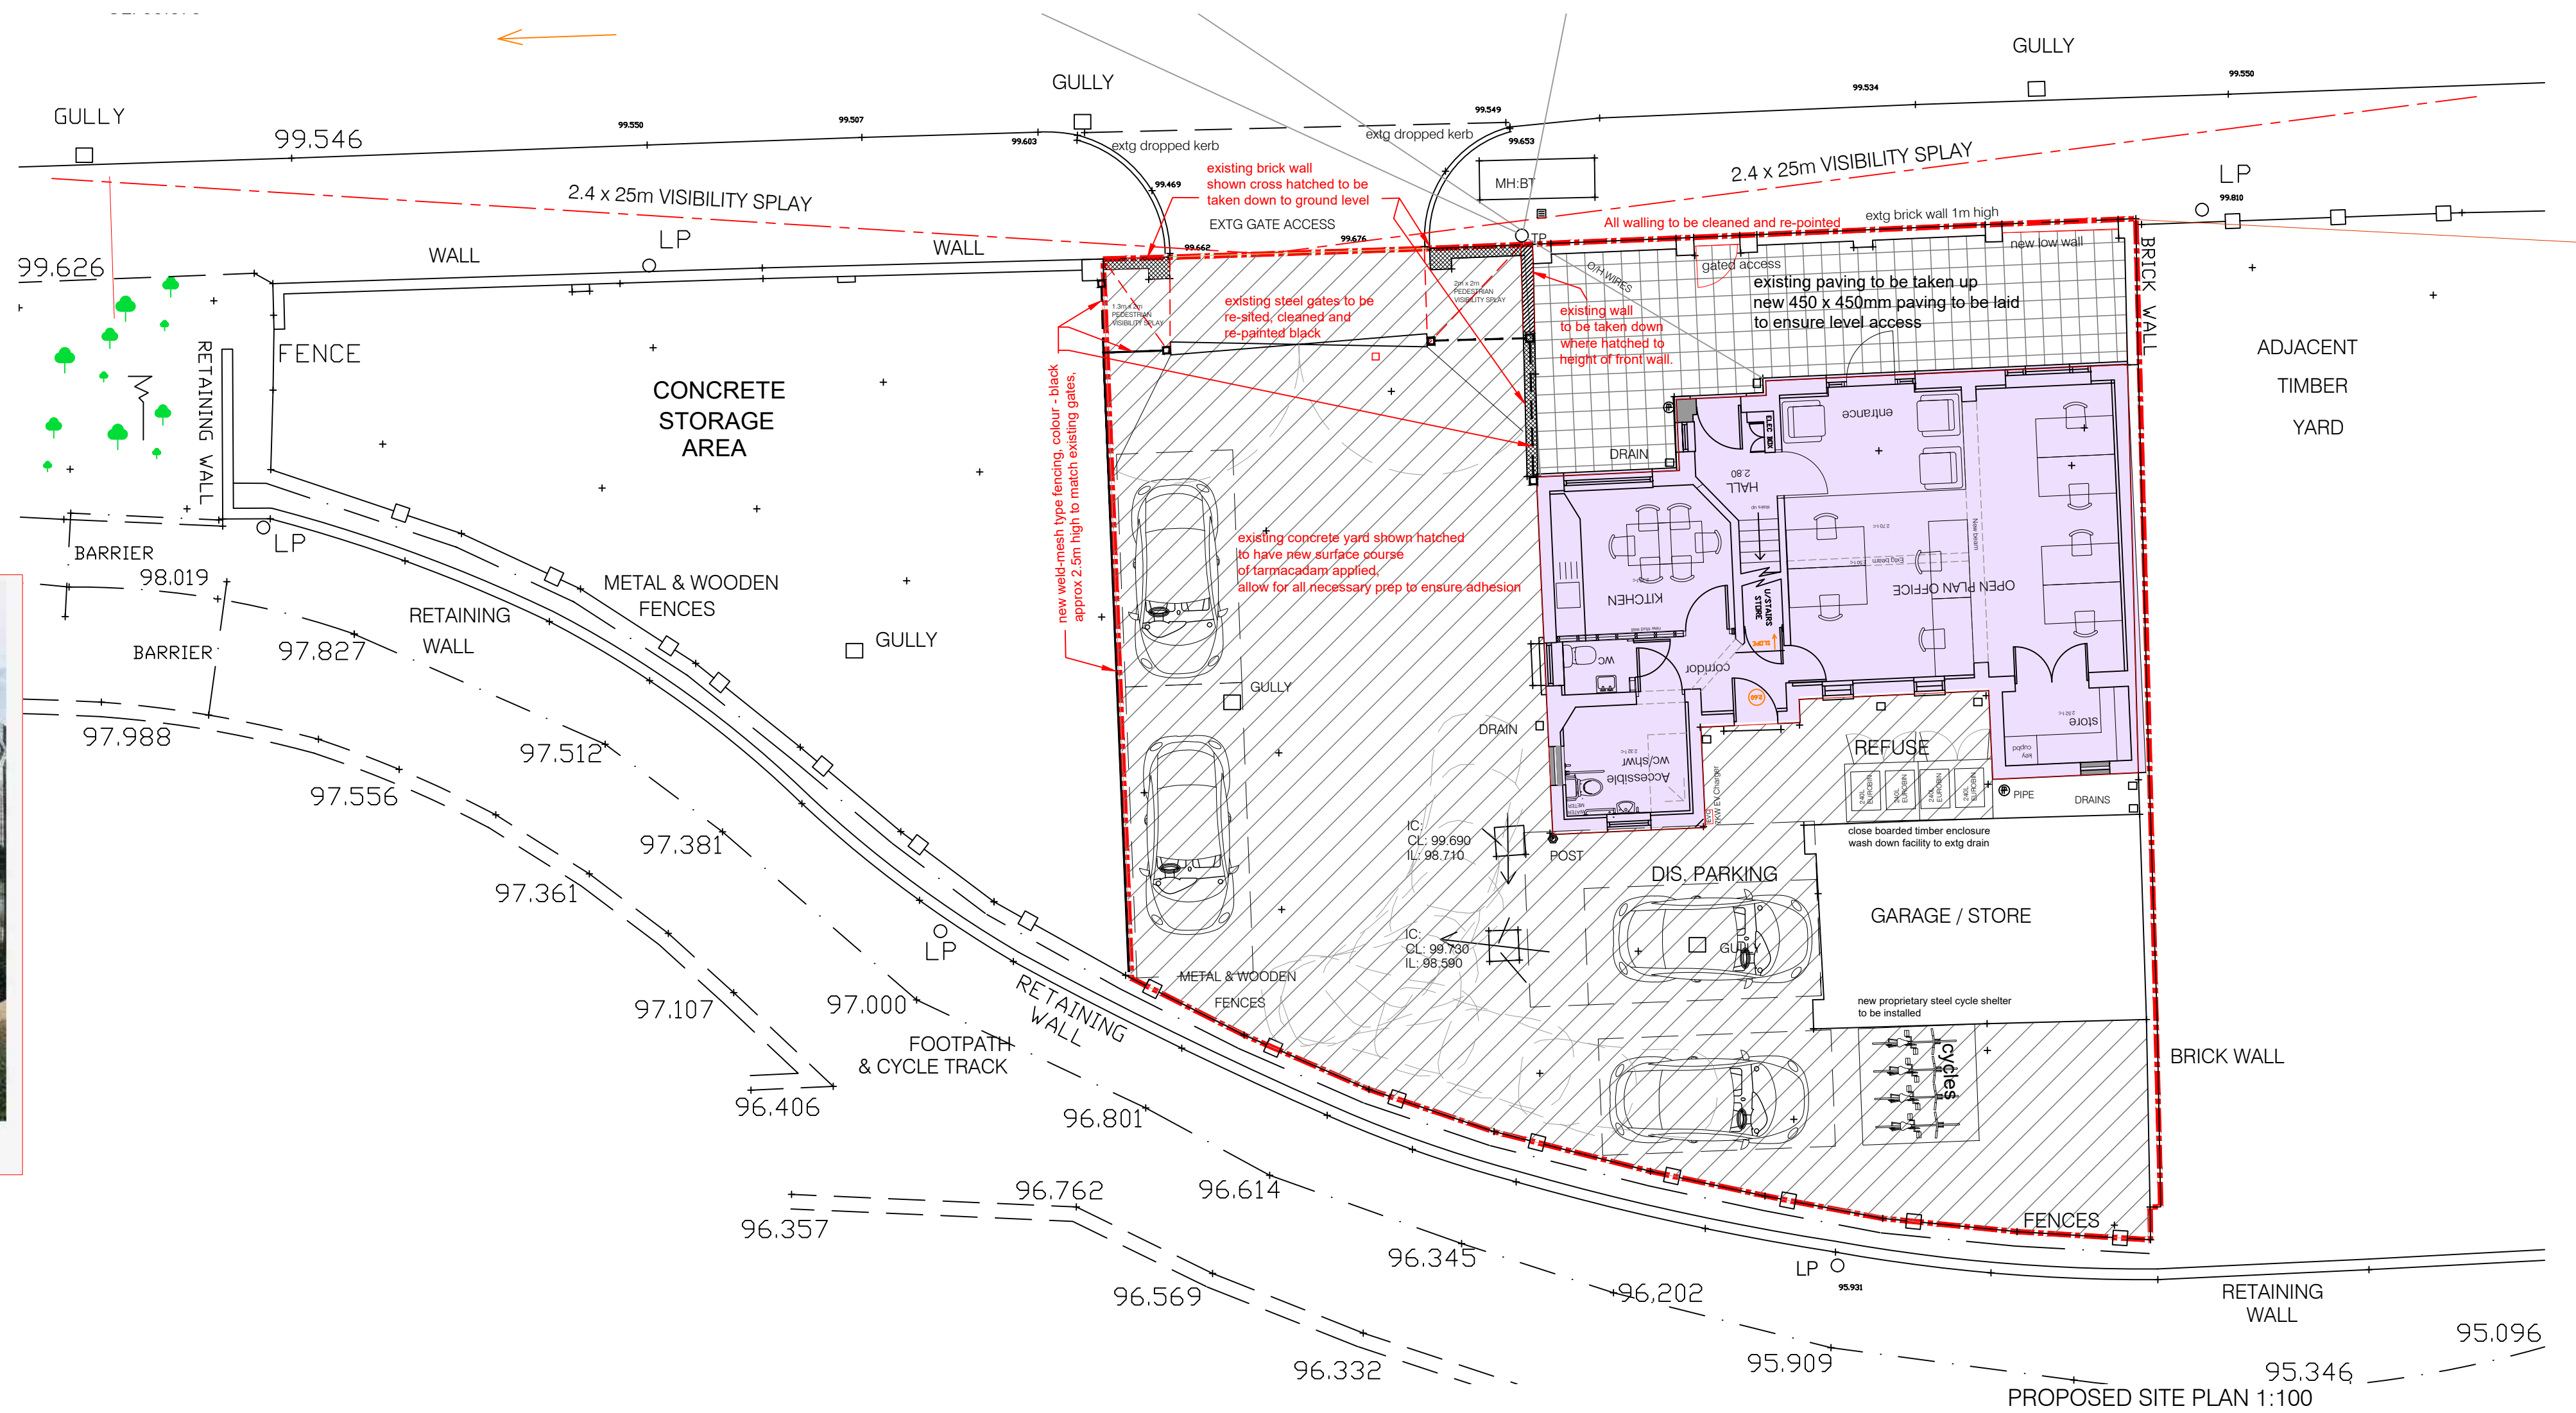
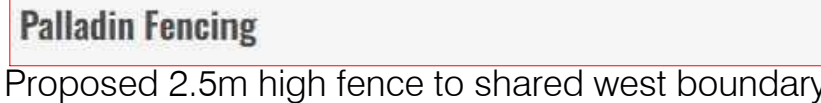
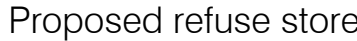


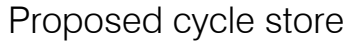

GROUND FLOOR LAYOUT

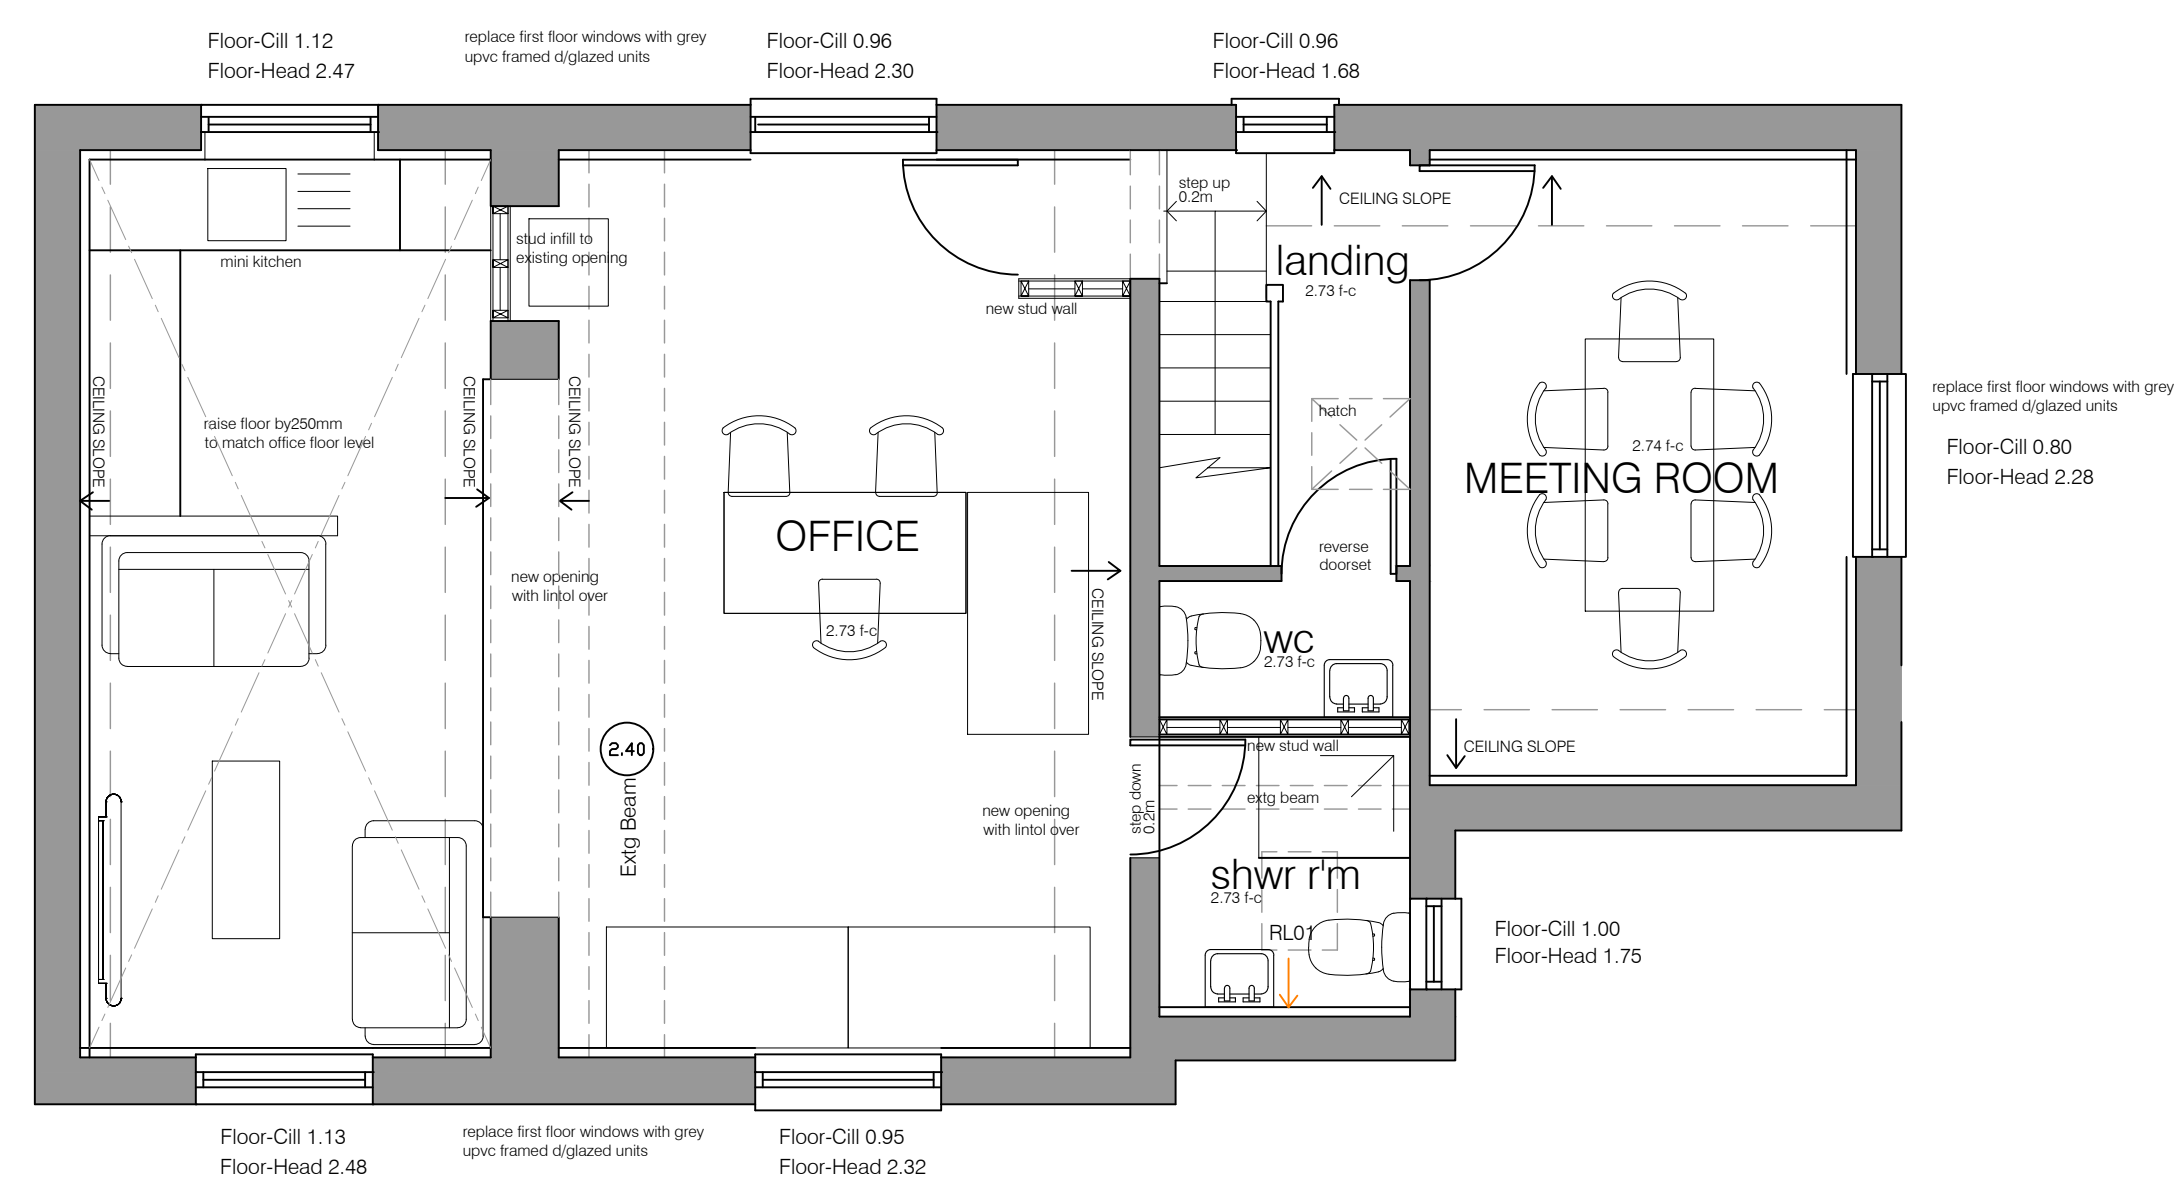

FIRST FLOOR LAYOUT

Do not scale. Contractors must check all dimensions on site before preparing production drawings or commencing any work. This drawing and its design is the copyright of S.R.Miles Ltd and may not be reproduced in any form whatsoever without their prior express written consent.

Revision note

Notes
to be read as part of full planning submission drawings

25 510 EX01	- Floor plans as Existing
25 510 EX02	- Elevations as Existing
25 510 EX03	- Site Plan as Existing
25 510 PL100 P3	- Site and floor plan as proposed
25 510 PL101 P2	- Elevations as proposed
25 510 PL102 P2	- Streetscene Elevations as existing and proposed

Project :

Scale :

SRM

Simon R Miles BA Hons Dip Arch RIBA
Chartered Architect