



This drawing is the property of Solus Solutions Ltd. Copyright is reserved by them and the drawing is issued on the condition that it is not copied, reproduced, retained or disclosed to any unauthorised person, either wholly or in part, without the consent in writing of Solus Solutions Ltd.

N.B. any variations between stated dimensions and site dimensions should be reported to the surveyor prior to work being executed.

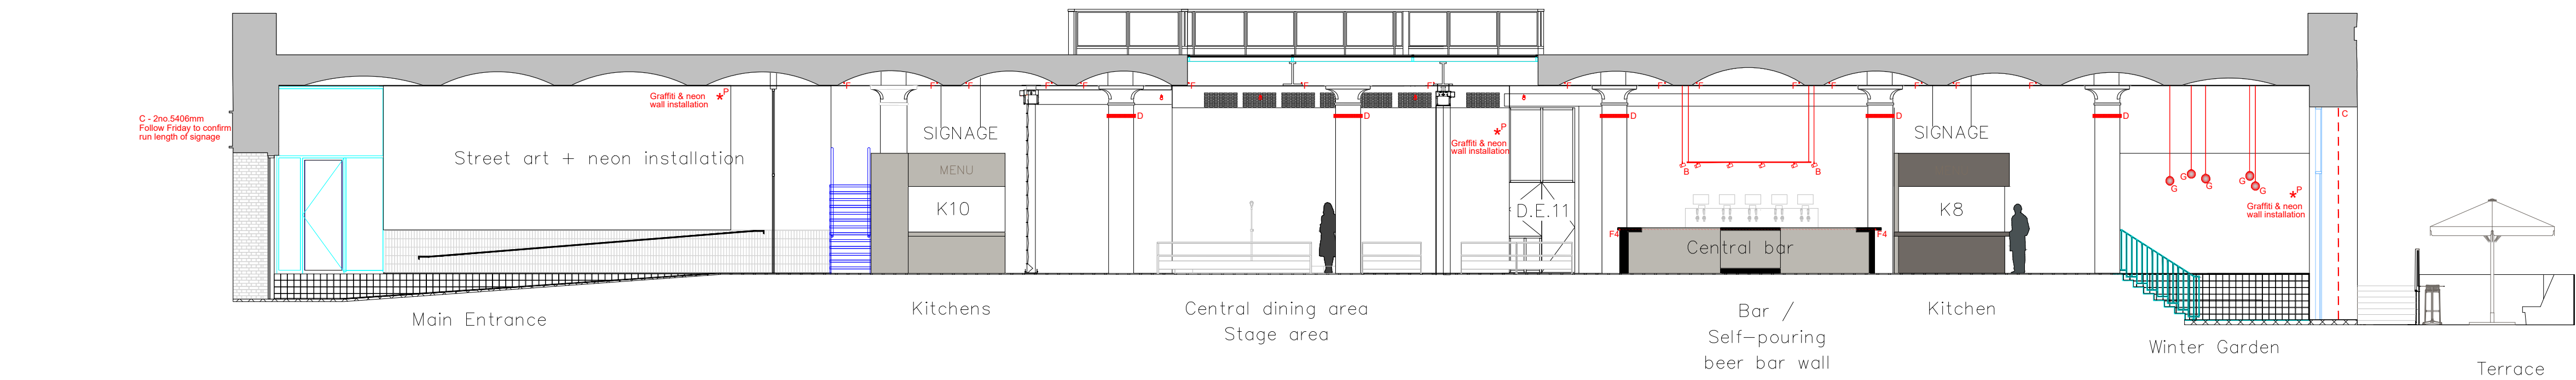


SECTION AA – PROPOSED


PLEASE REFER TO SOLUS DRAWING "S-01437-00" FOR LIGHTING PRODUCT SPECIFICATIONS

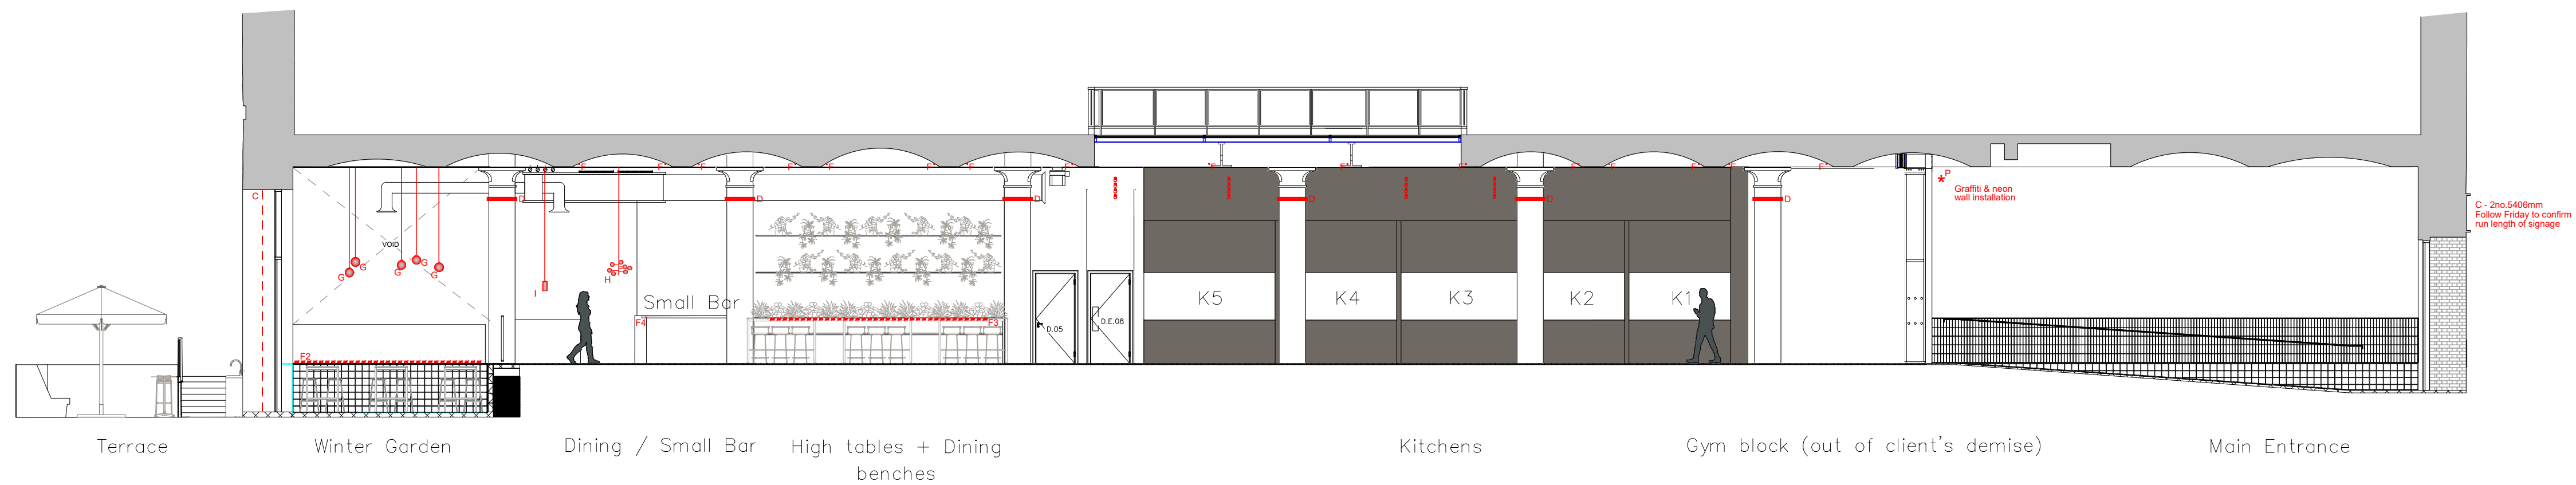


SECTION BB – PROPOSED

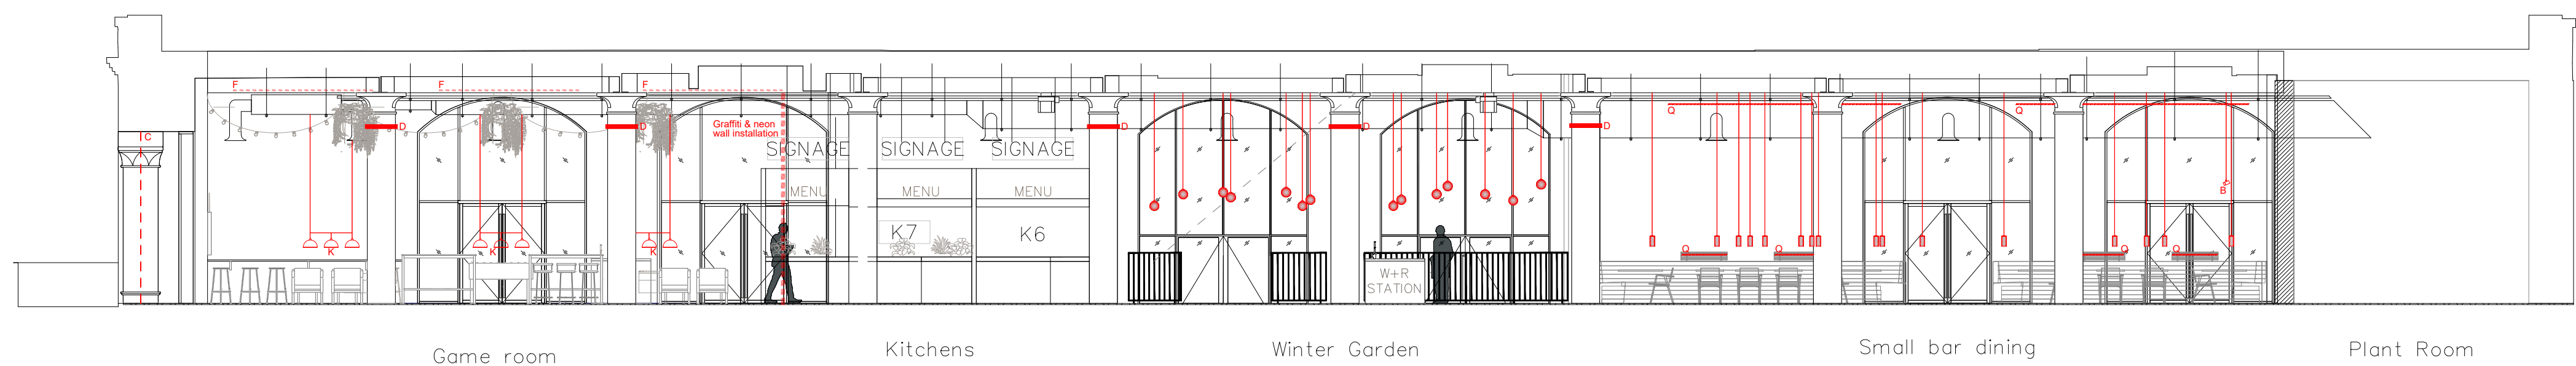

SECTION CC – PROPOSED

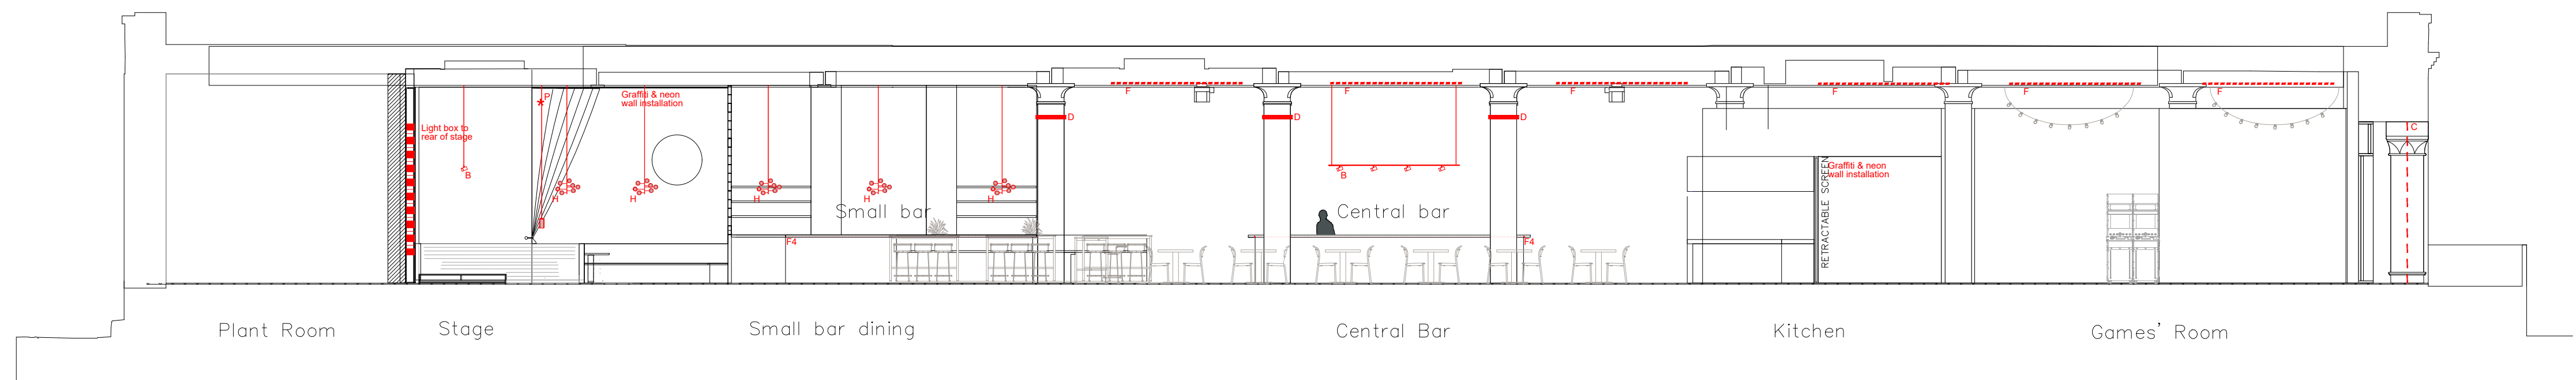

SECTION DD – PROPOSED

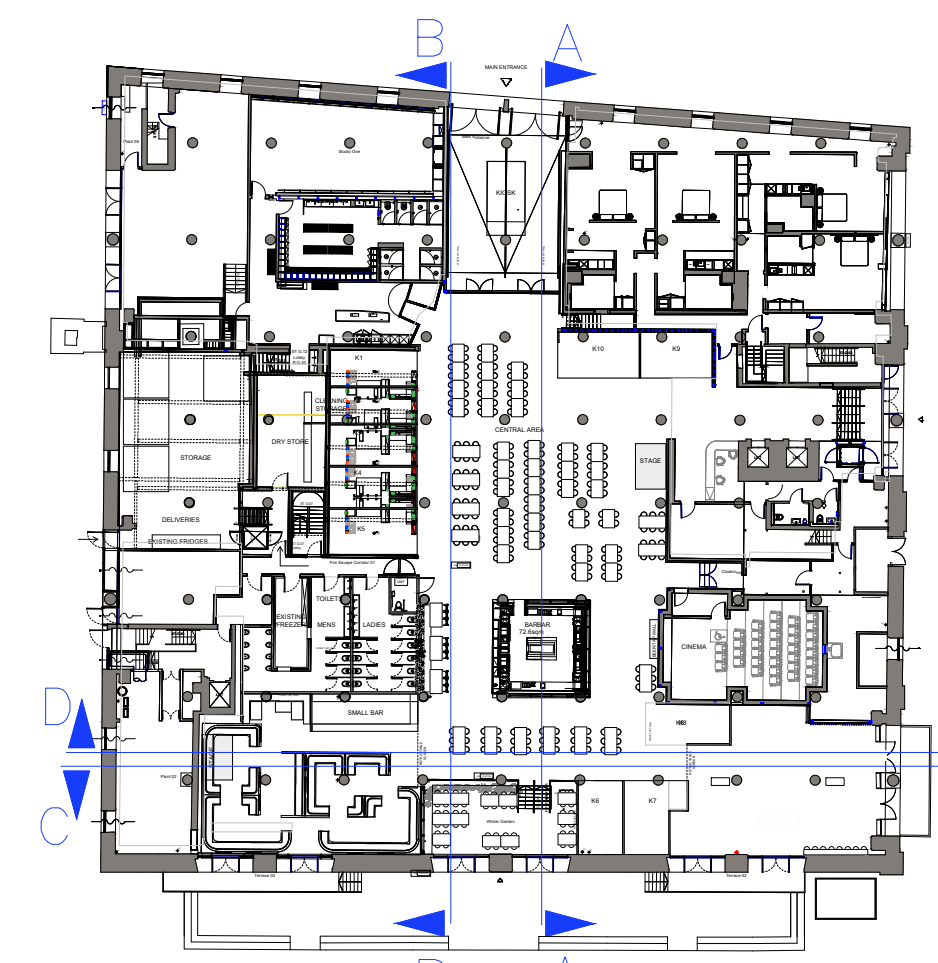

REFERENCE PLAN – NOT TO SCALE

Ref	Date	Revision	By
Client : Follow Friday 27 Trenchard Street Bristol, BS1 5AN			
Project : Manchester Street Food			
Title : Proposed Sections with Lighting			
Drawing No : S-01437-10		Rev : -	Scale : 1:100/A1
Date : September 2025		Drawn by: KM	Checked by : KC
SOLUS LIGHTING SOLUTIONS SOLUS SOLUTIONS LTD UNIT 25E, ANNIESLAND BUSINESS PARK NETHERTON ROAD, ANNIESLAND GLASGOW, G13 1EU T 0141 954 2771 F 0141 954 2772 OFFICE@SOLUSGB.COM WWW.SOLUSGB.COM			