



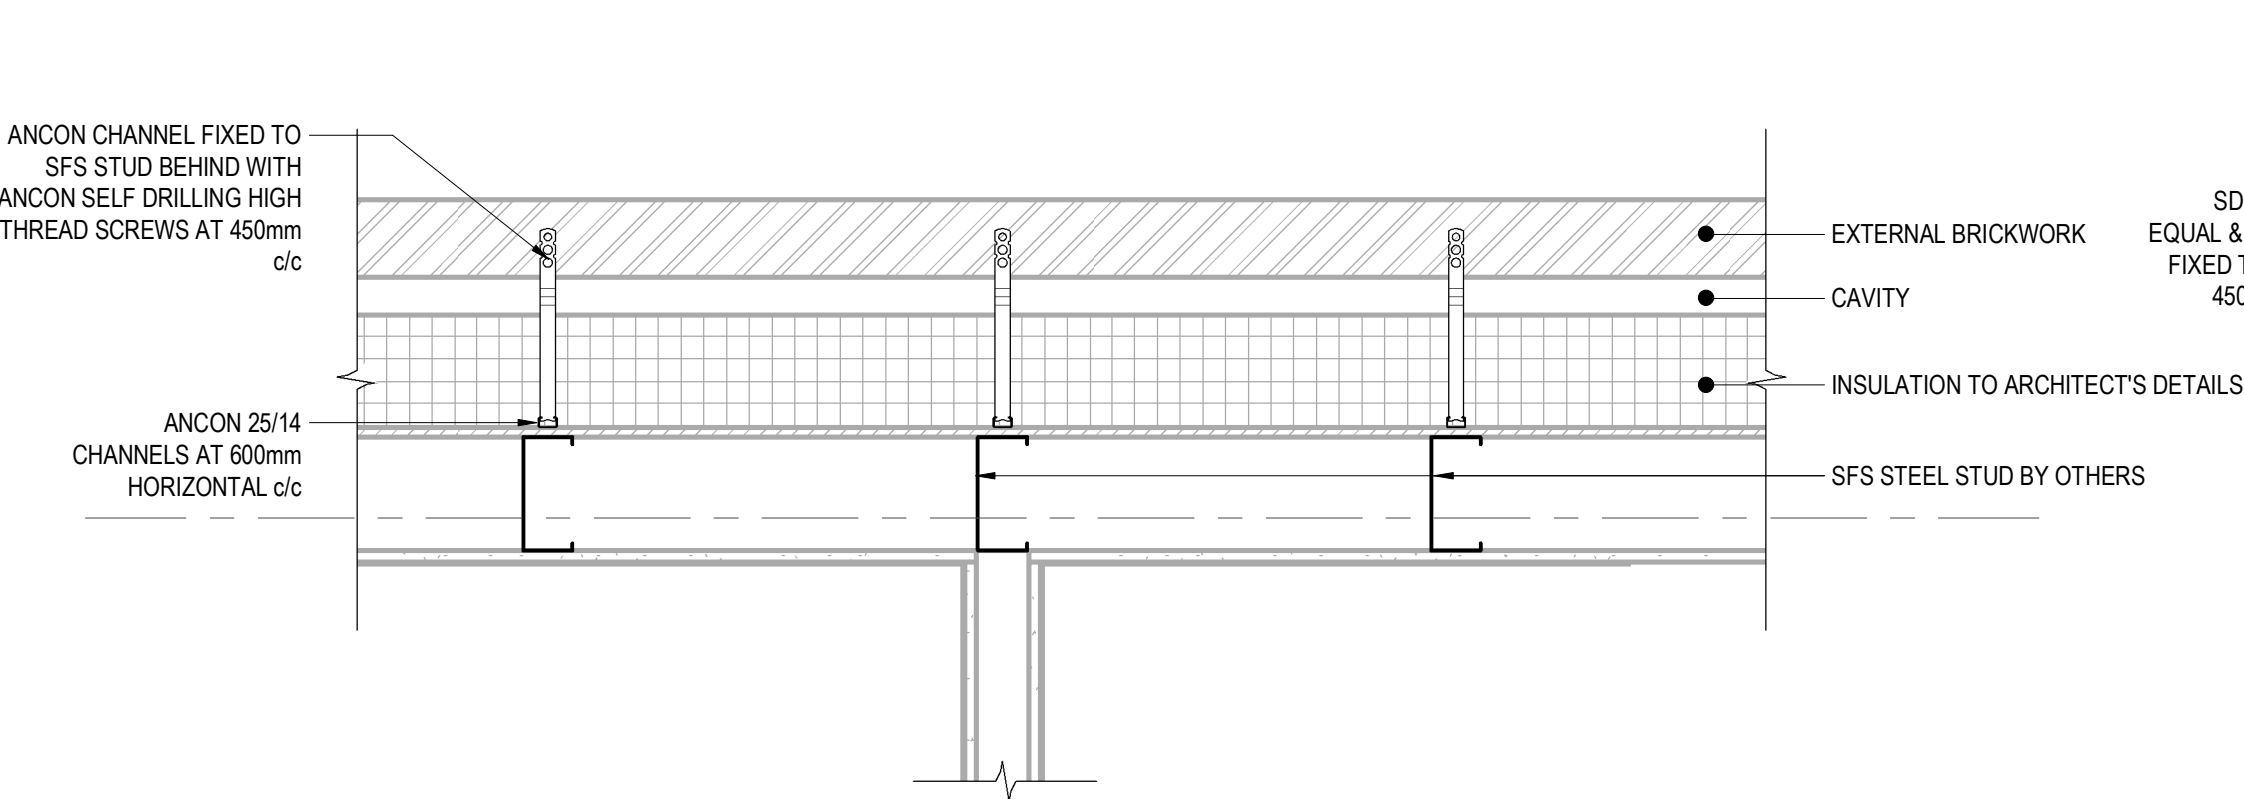


DETAIL 1 - TYPICAL MASONRY TO SFS TIE DETAIL

SCALE: 1 : 10

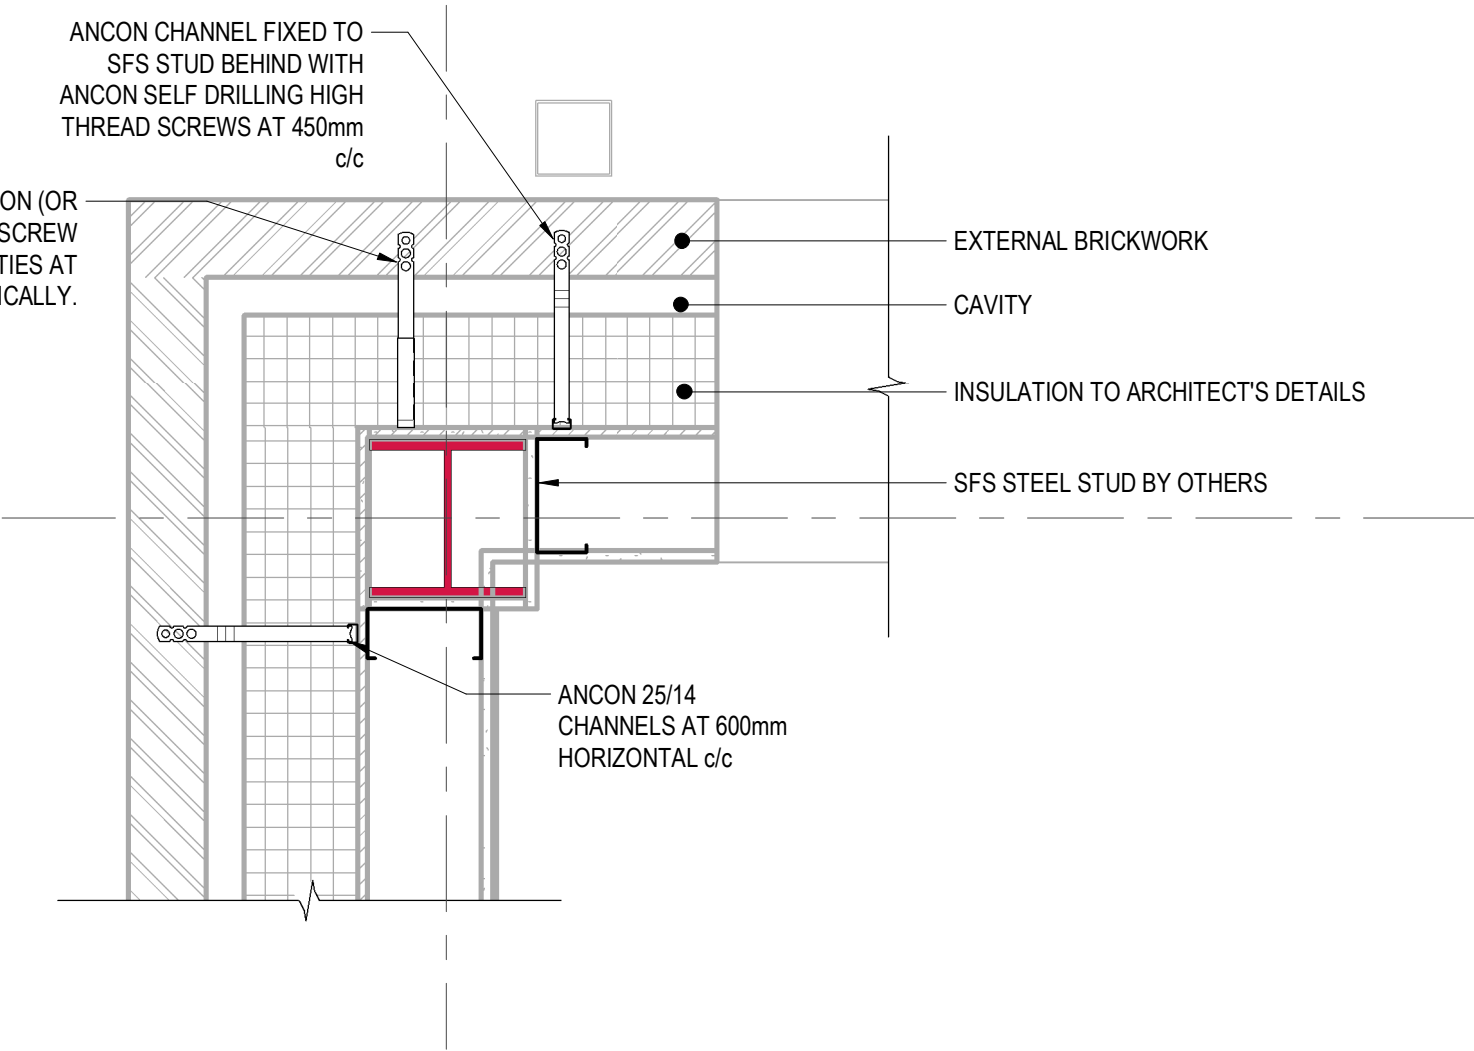


DETAIL 2 - TYPICAL MASONRY CORNER DETAIL

SCALE: 1 : 10

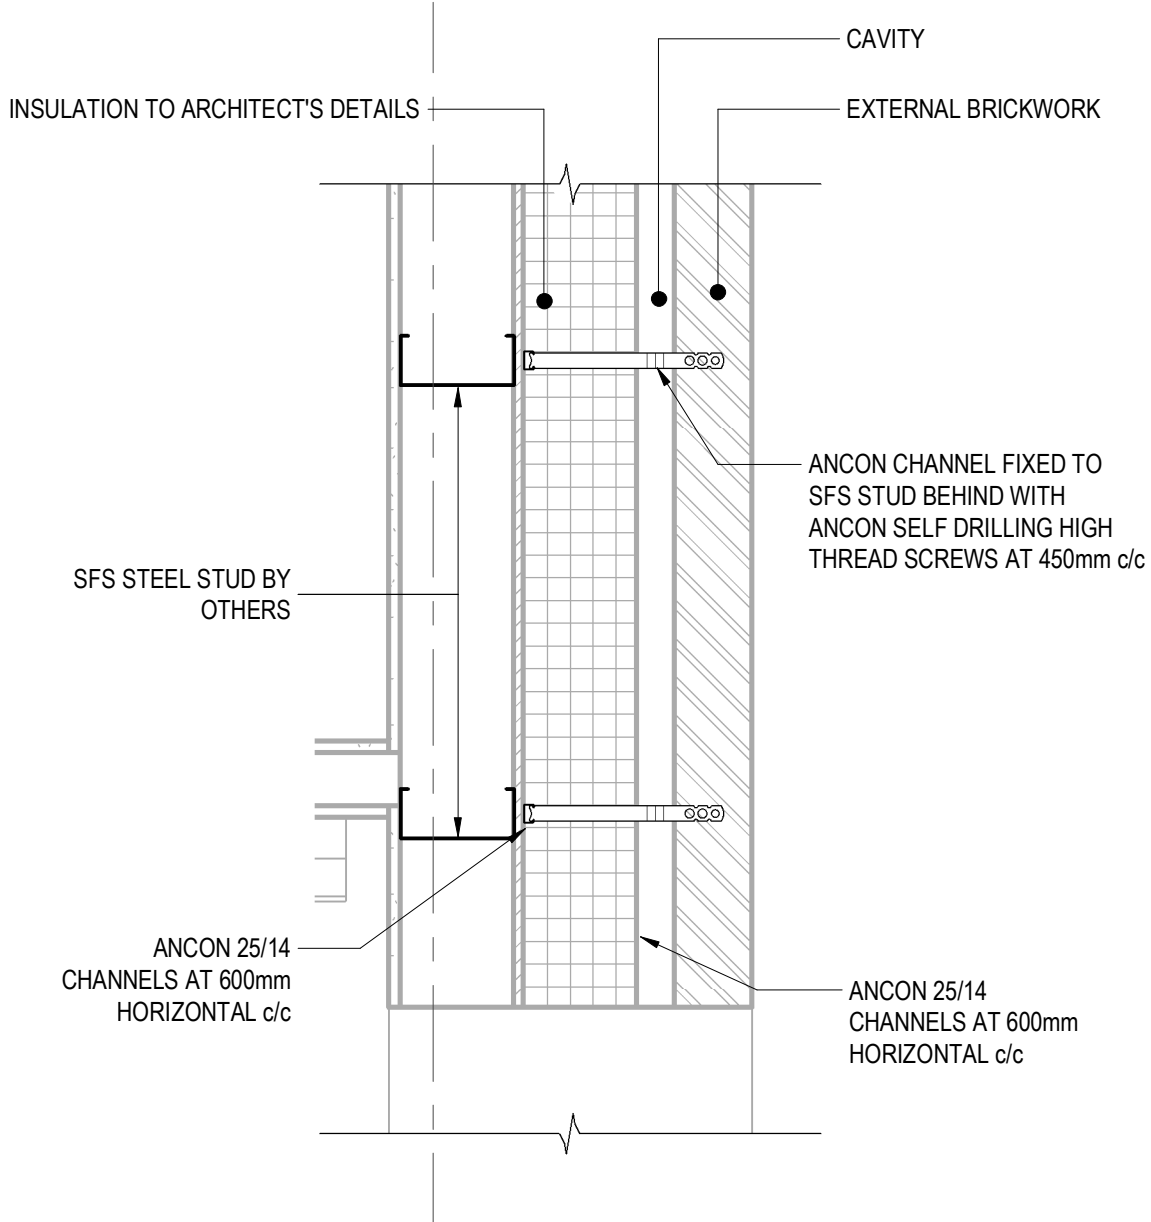


DETAIL 3 - TYPICAL MASONRY AT OPENINGS

SCALE: 1 : 10

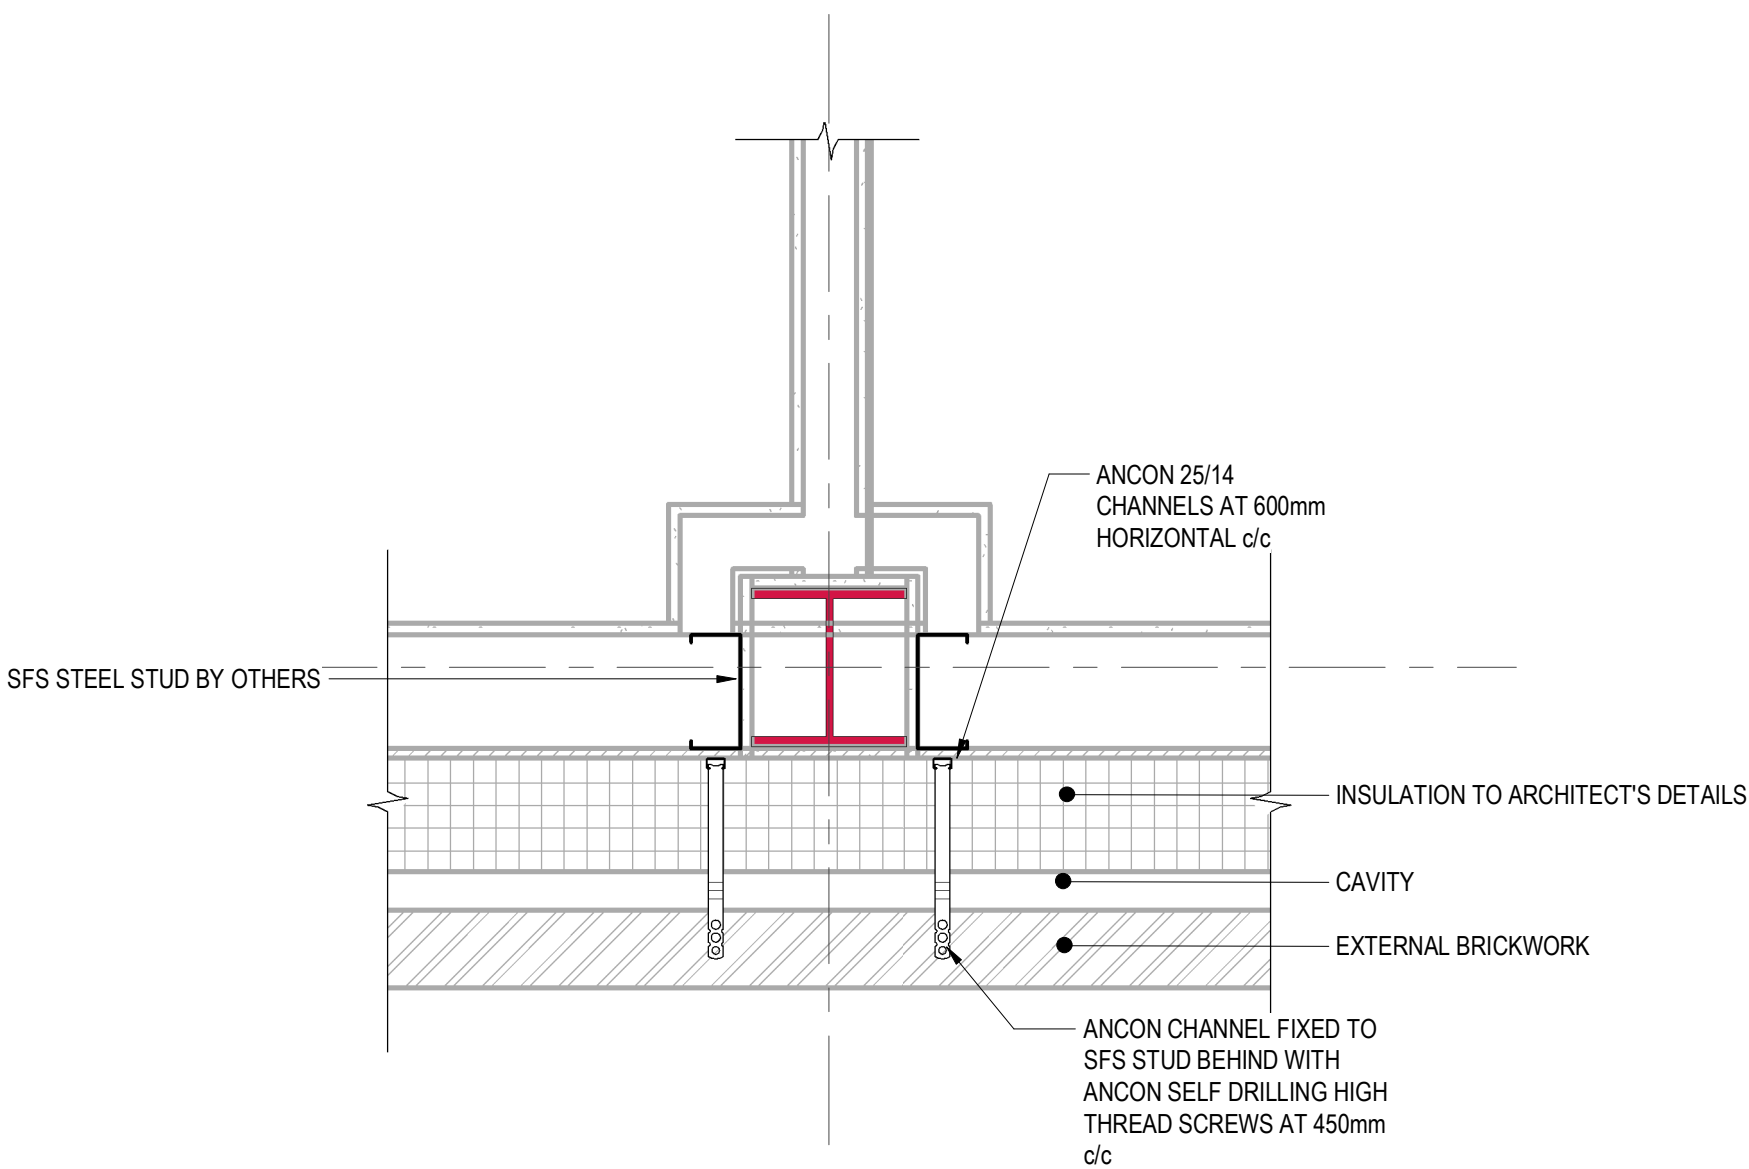


DETAIL 4 - TYPICAL MASONRY AT COLUMN

SCALE: 1 : 10

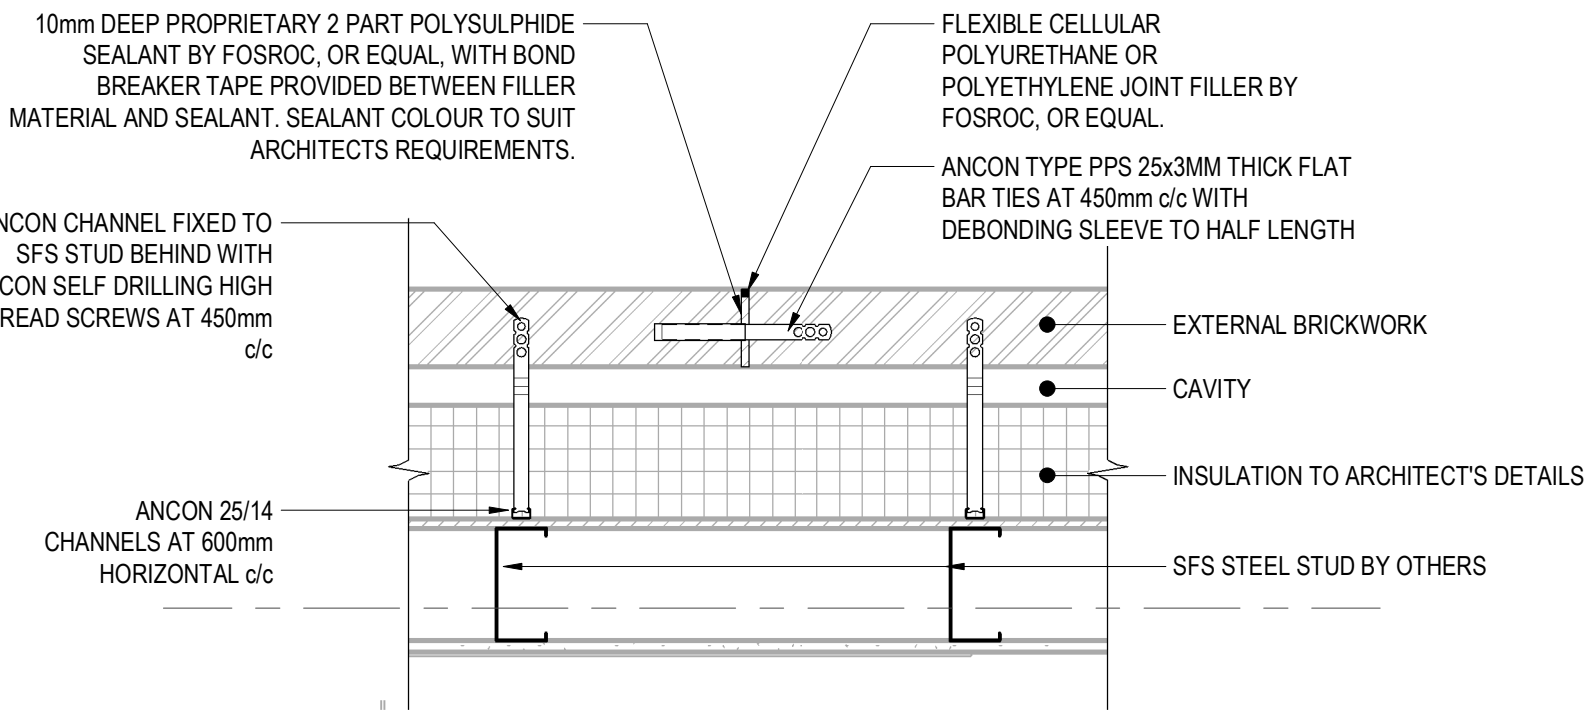

TYPICAL MASONRY MOVEMENT JOINT DETAIL

SCALE: 1 : 10

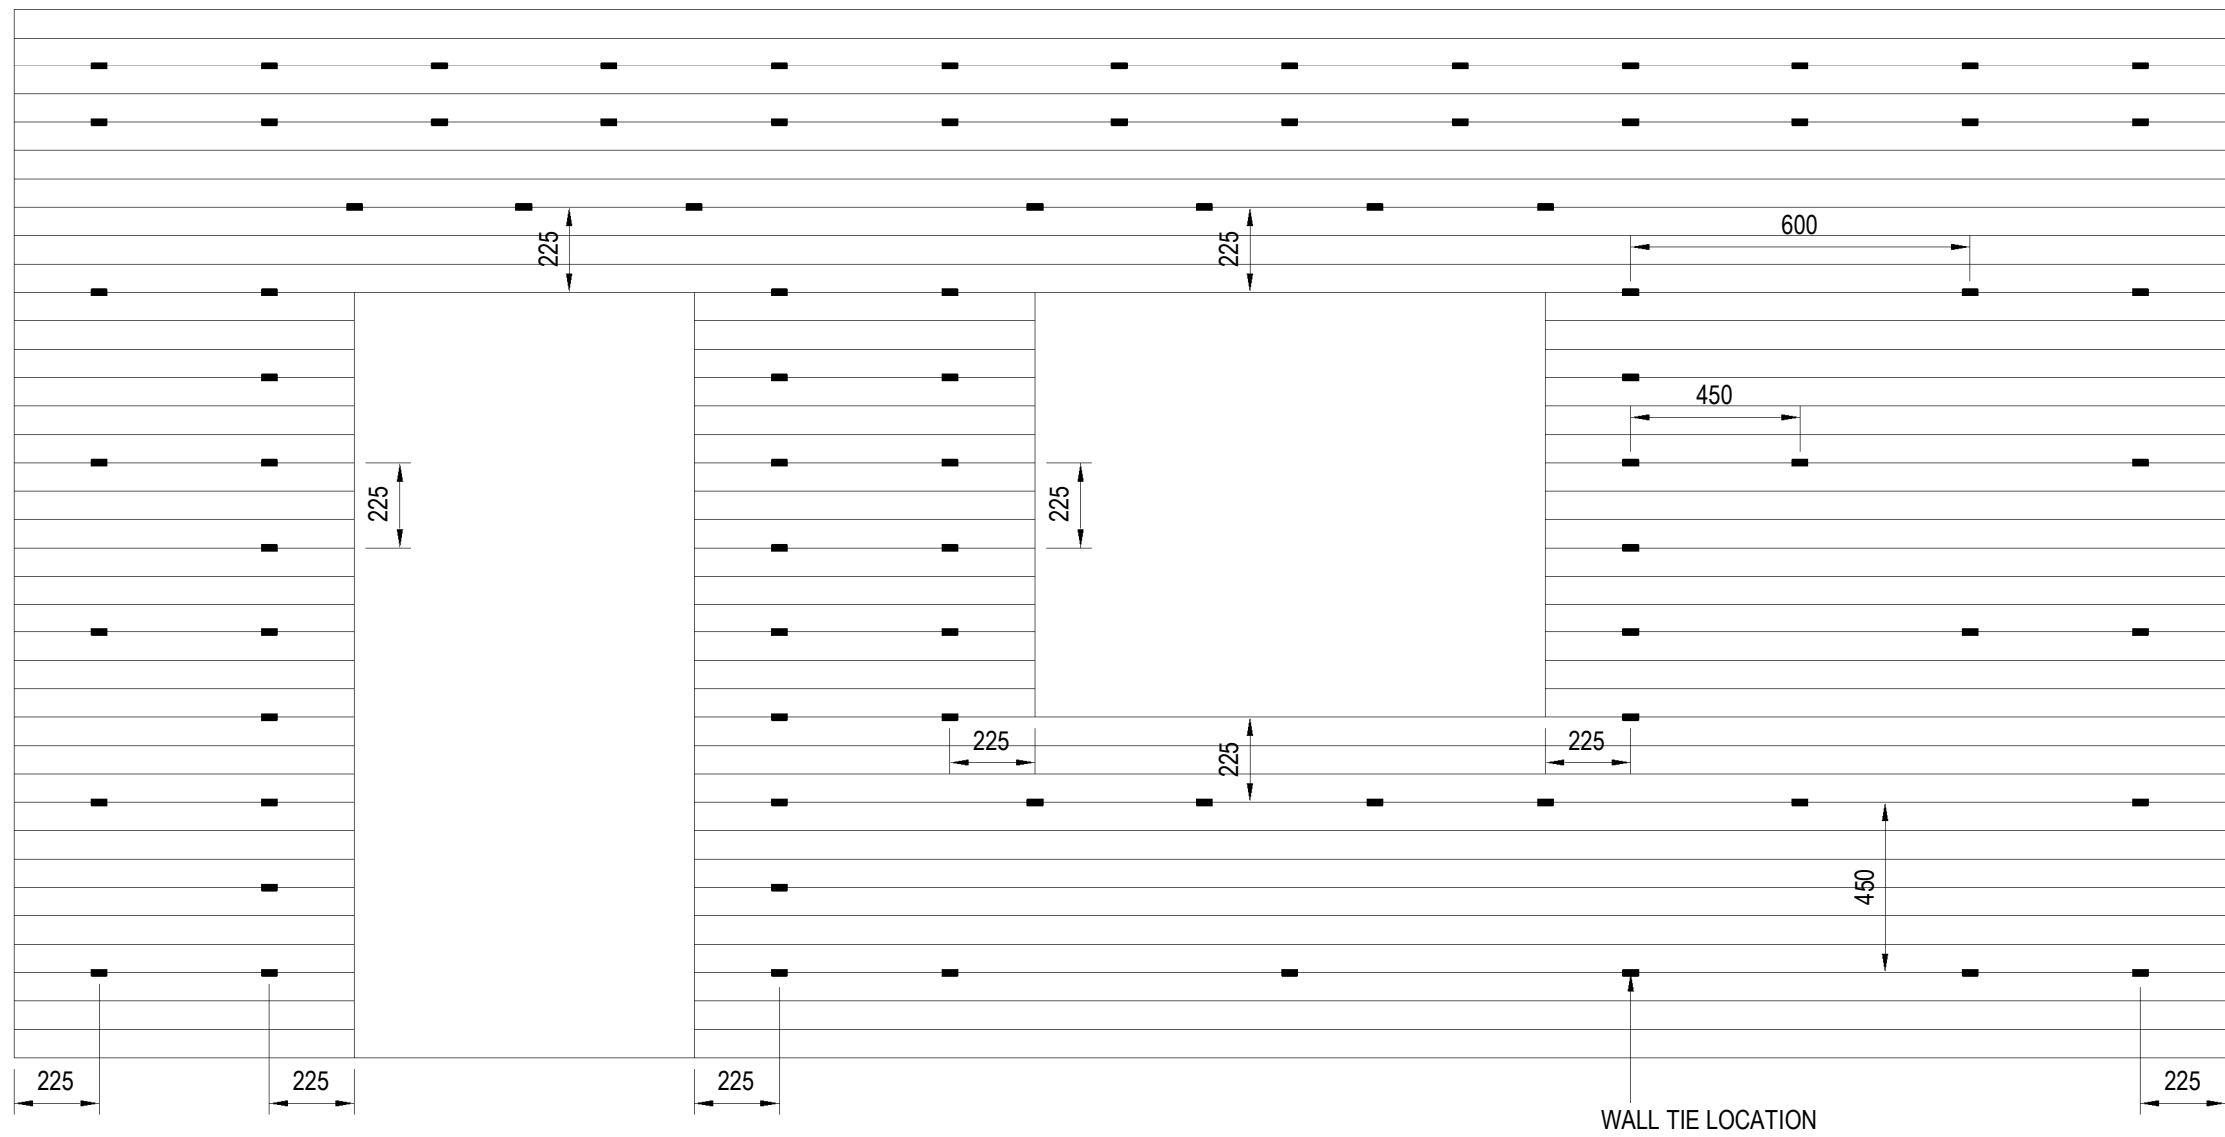

TYPICAL LAYOUT OF WALL TIES
(INDICATING MAXIMUM SPACINGS)

1:20

GENERAL NOTES:

- THIS DRAWING IS TO BE READ IN CONJUNCTION WITH ALL RELEVANT ARCHITECTS AND ENGINEERS DRAWINGS AND SPECIFICATIONS.
- DO NOT SCALE THIS DRAWING. ANY AMBIGUITIES, OMISSIONS AND ERRORS ON DRAWINGS SHALL BE BROUGHT TO THE ENGINEERS ATTENTION IMMEDIATELY. ALL DIMENSIONS MUST BE CHECKED / VERIFIED ON SITE.
- ALL DIMENSIONS ARE IN MILLIMETRES UNLESS NOTED OTHERWISE.
- FOR GENERAL NOTES REFER TO DRAWING.

P01	STAGE 4 ISSUE	26.08.25	CHG	RD
Rev:	Description:	Date:	By:	Chkd:

Curtins

Merchant Exchange, 17-19 Whitworth Street West, Manchester, M1 5WG
0161 236 2394
manchester@curtins.com
www.curtins.com

Civil & Structures • Transport Planning • Environmental • Infrastructure • Geotechnical • Conservation & Heritage • Principal Designer
Birmingham • Bristol • Cambridge • Cardiff • Douglas • Dublin • Edinburgh • Glasgow • Kentish • Leeds • Liverpool • London • Manchester • Nottingham

Status: STAGE 4

Project: HAWTHORN MEDICAL CENTRE

Dwg Title: SUPER STRUCTURE DETAILS SHEET 2

Drawn By CHG	Designed By OS	Checked By RD
Date AUG '25	Scales @ A1 As indicated	Revision:

HMCNMC - CUR - V1 - 00 - DR - S - 28002 P01

HMCNMC-CUR-V1-ZZ-M3-S-00001