


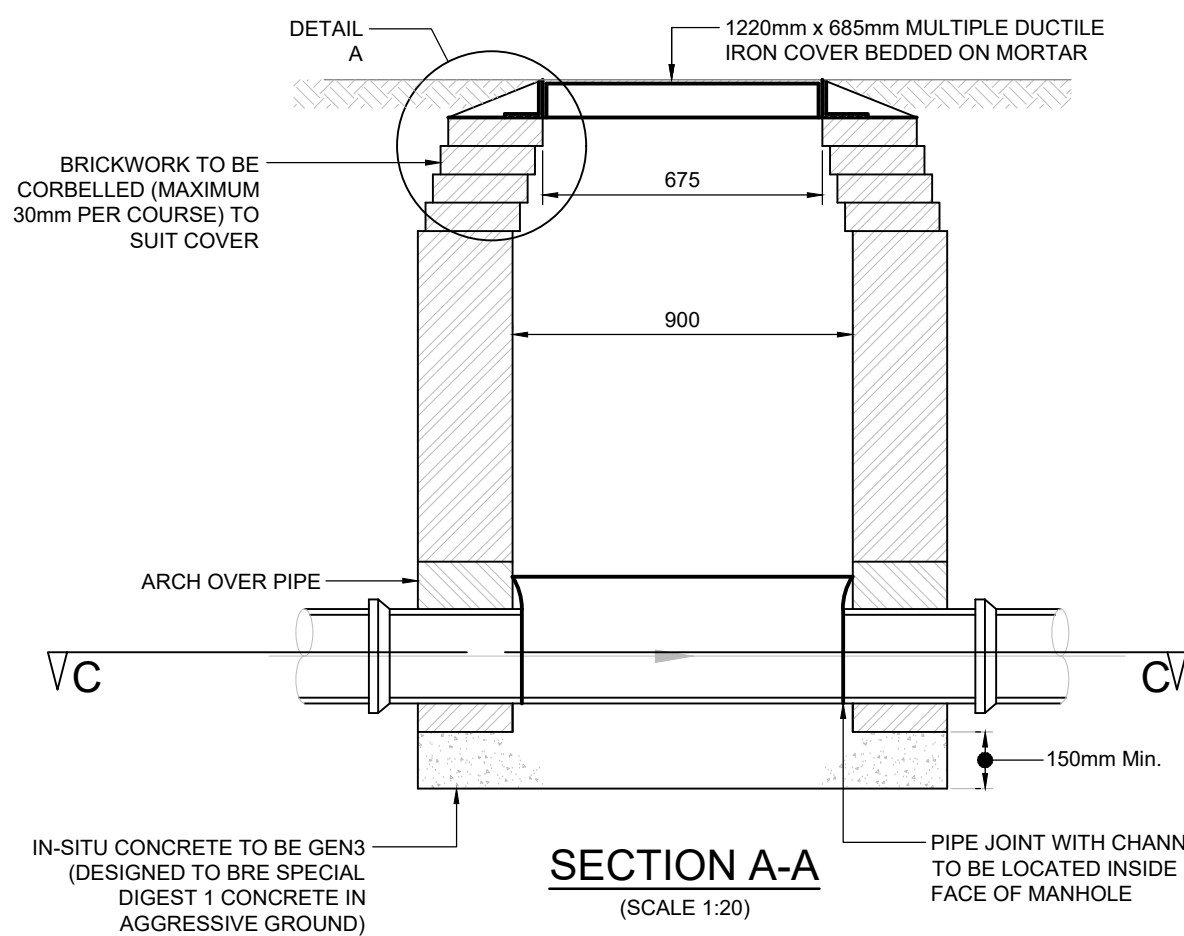
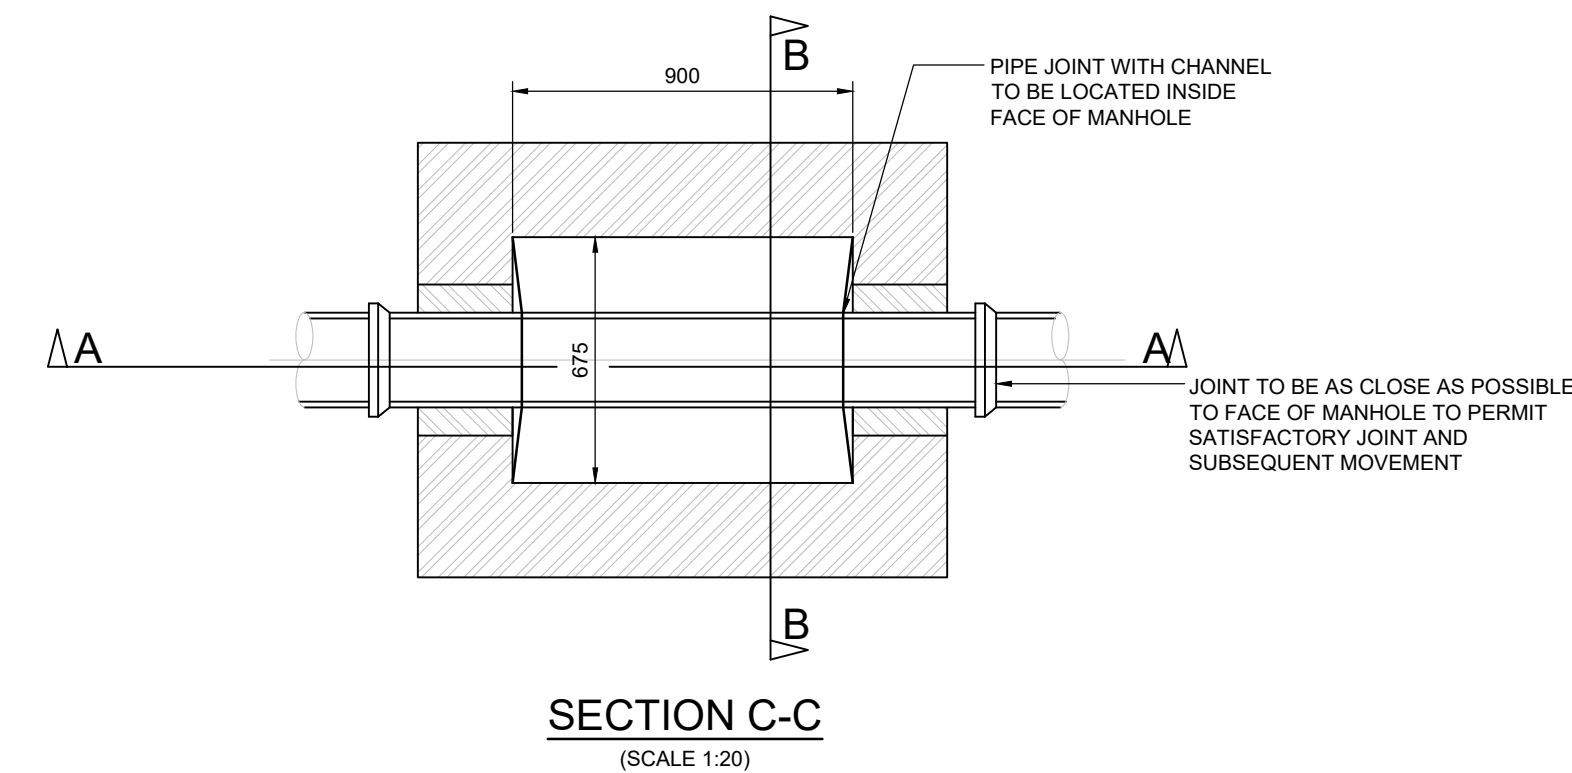


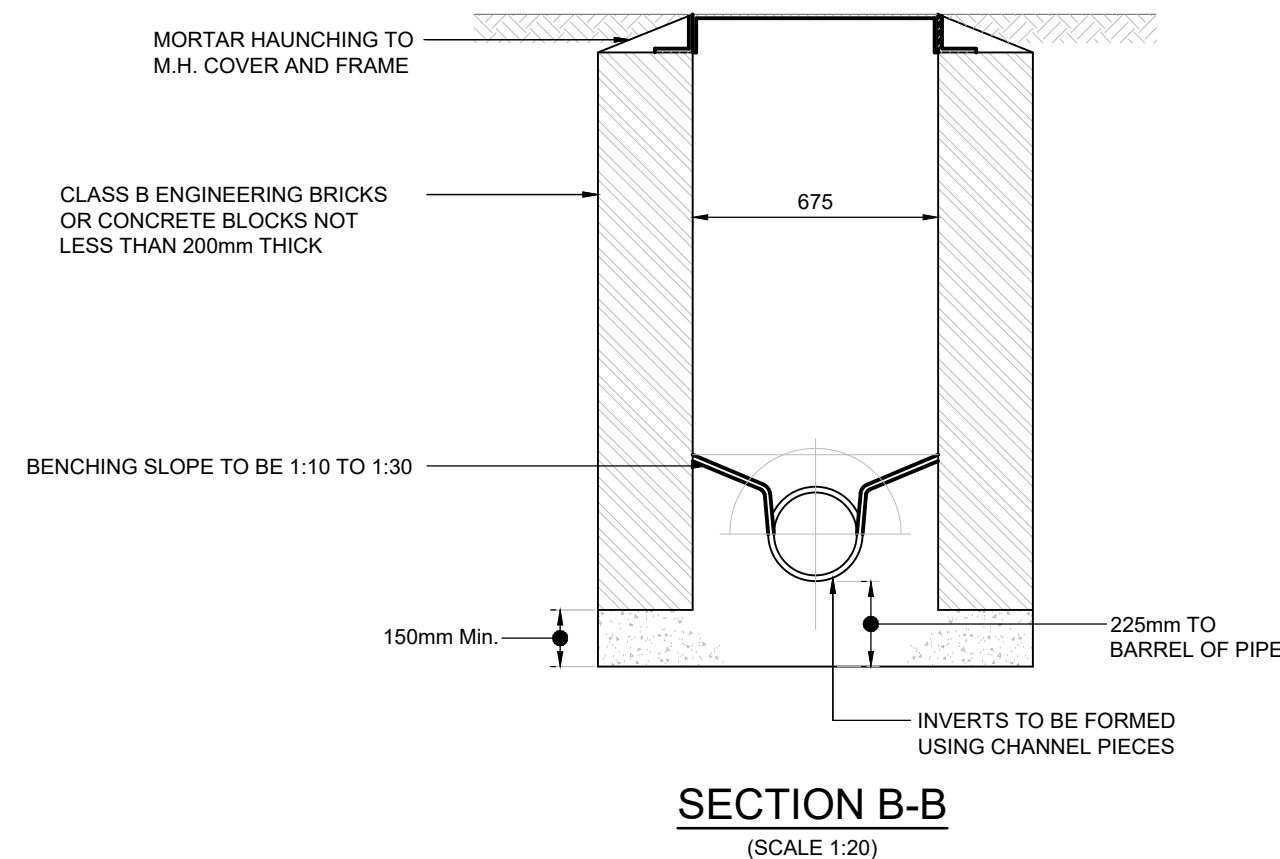


- NOTES -**
- INTERNAL DIMENSIONS OF MANHOLE NORMALLY 900MM X 675MM BUT MANHOLE WIDTH SHOULD BE INCREASED FOR PIPES LARGER THAN 225MM DIAMETER TO GIVE 225MM BENCHING EACH SIDE AND THE BRICKWORK/MASONRY UNITS CORBELLED DOWN TO SUIT COVER

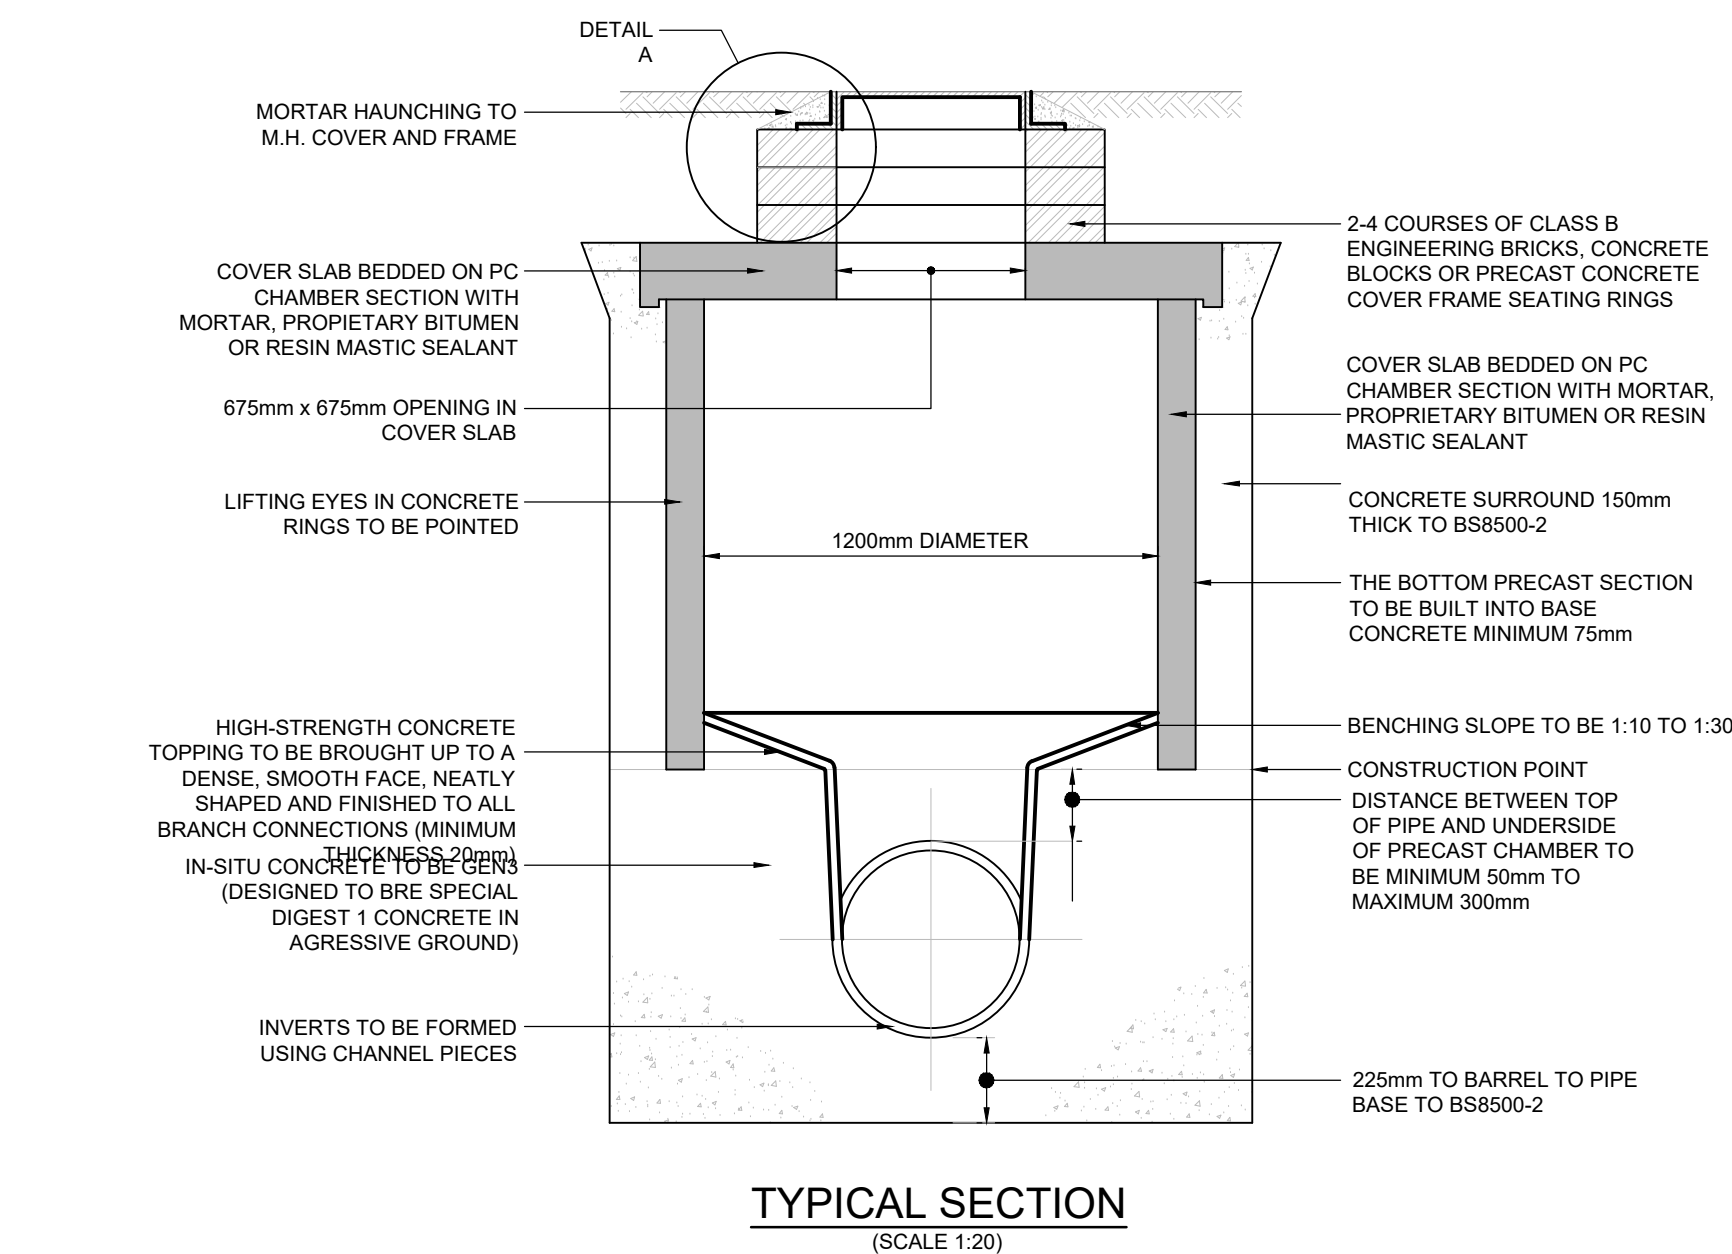




MANHOLE - TYPE D DEPTH COVER LEVEL TO SOFFIT OF PIPE 1.0m

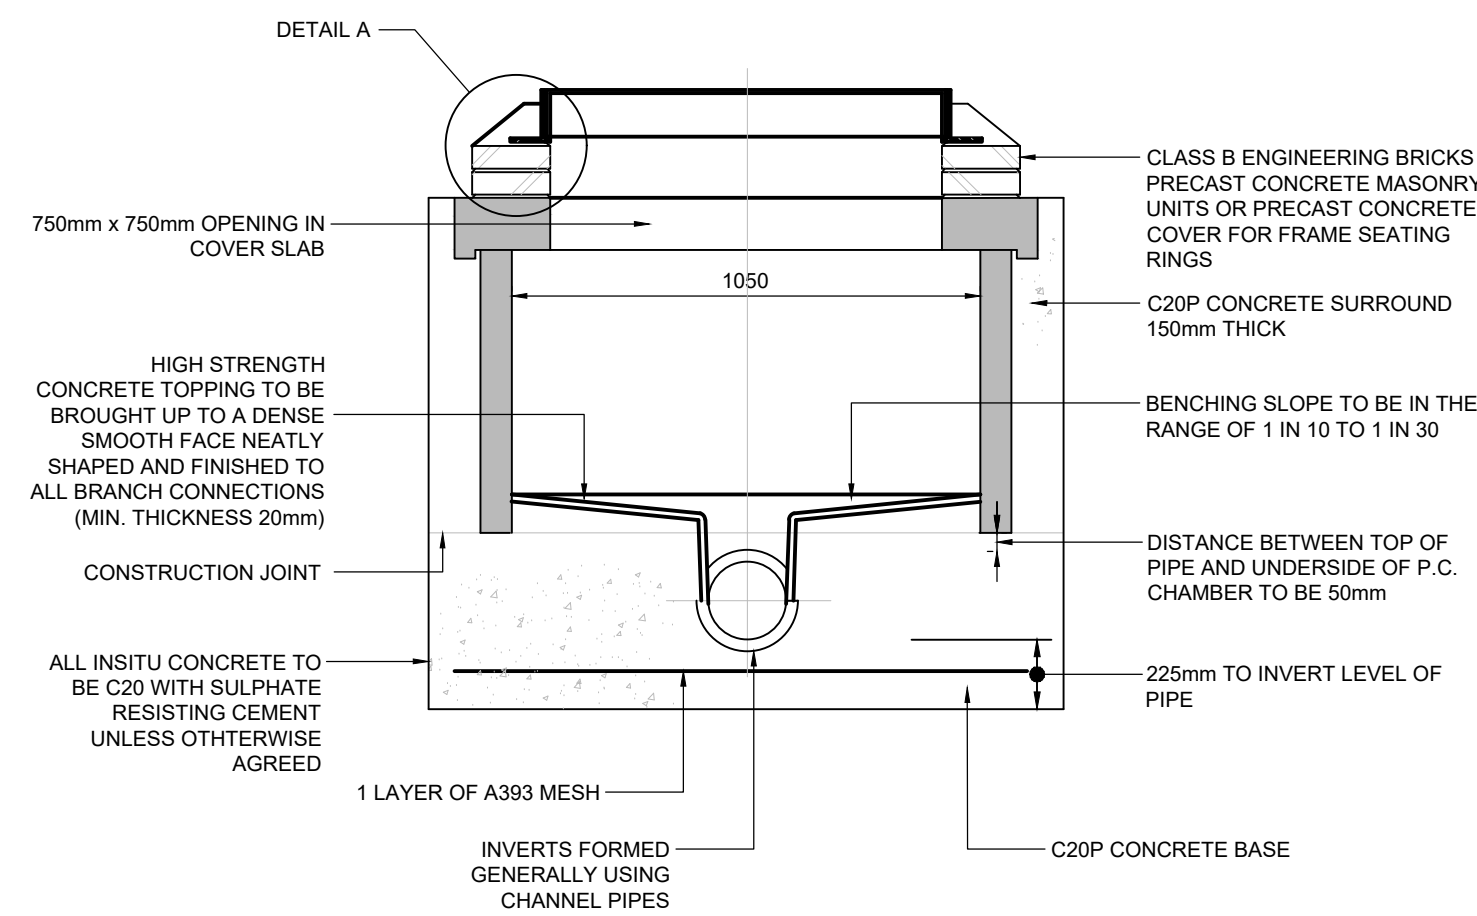

MANHOLE - TYPE F

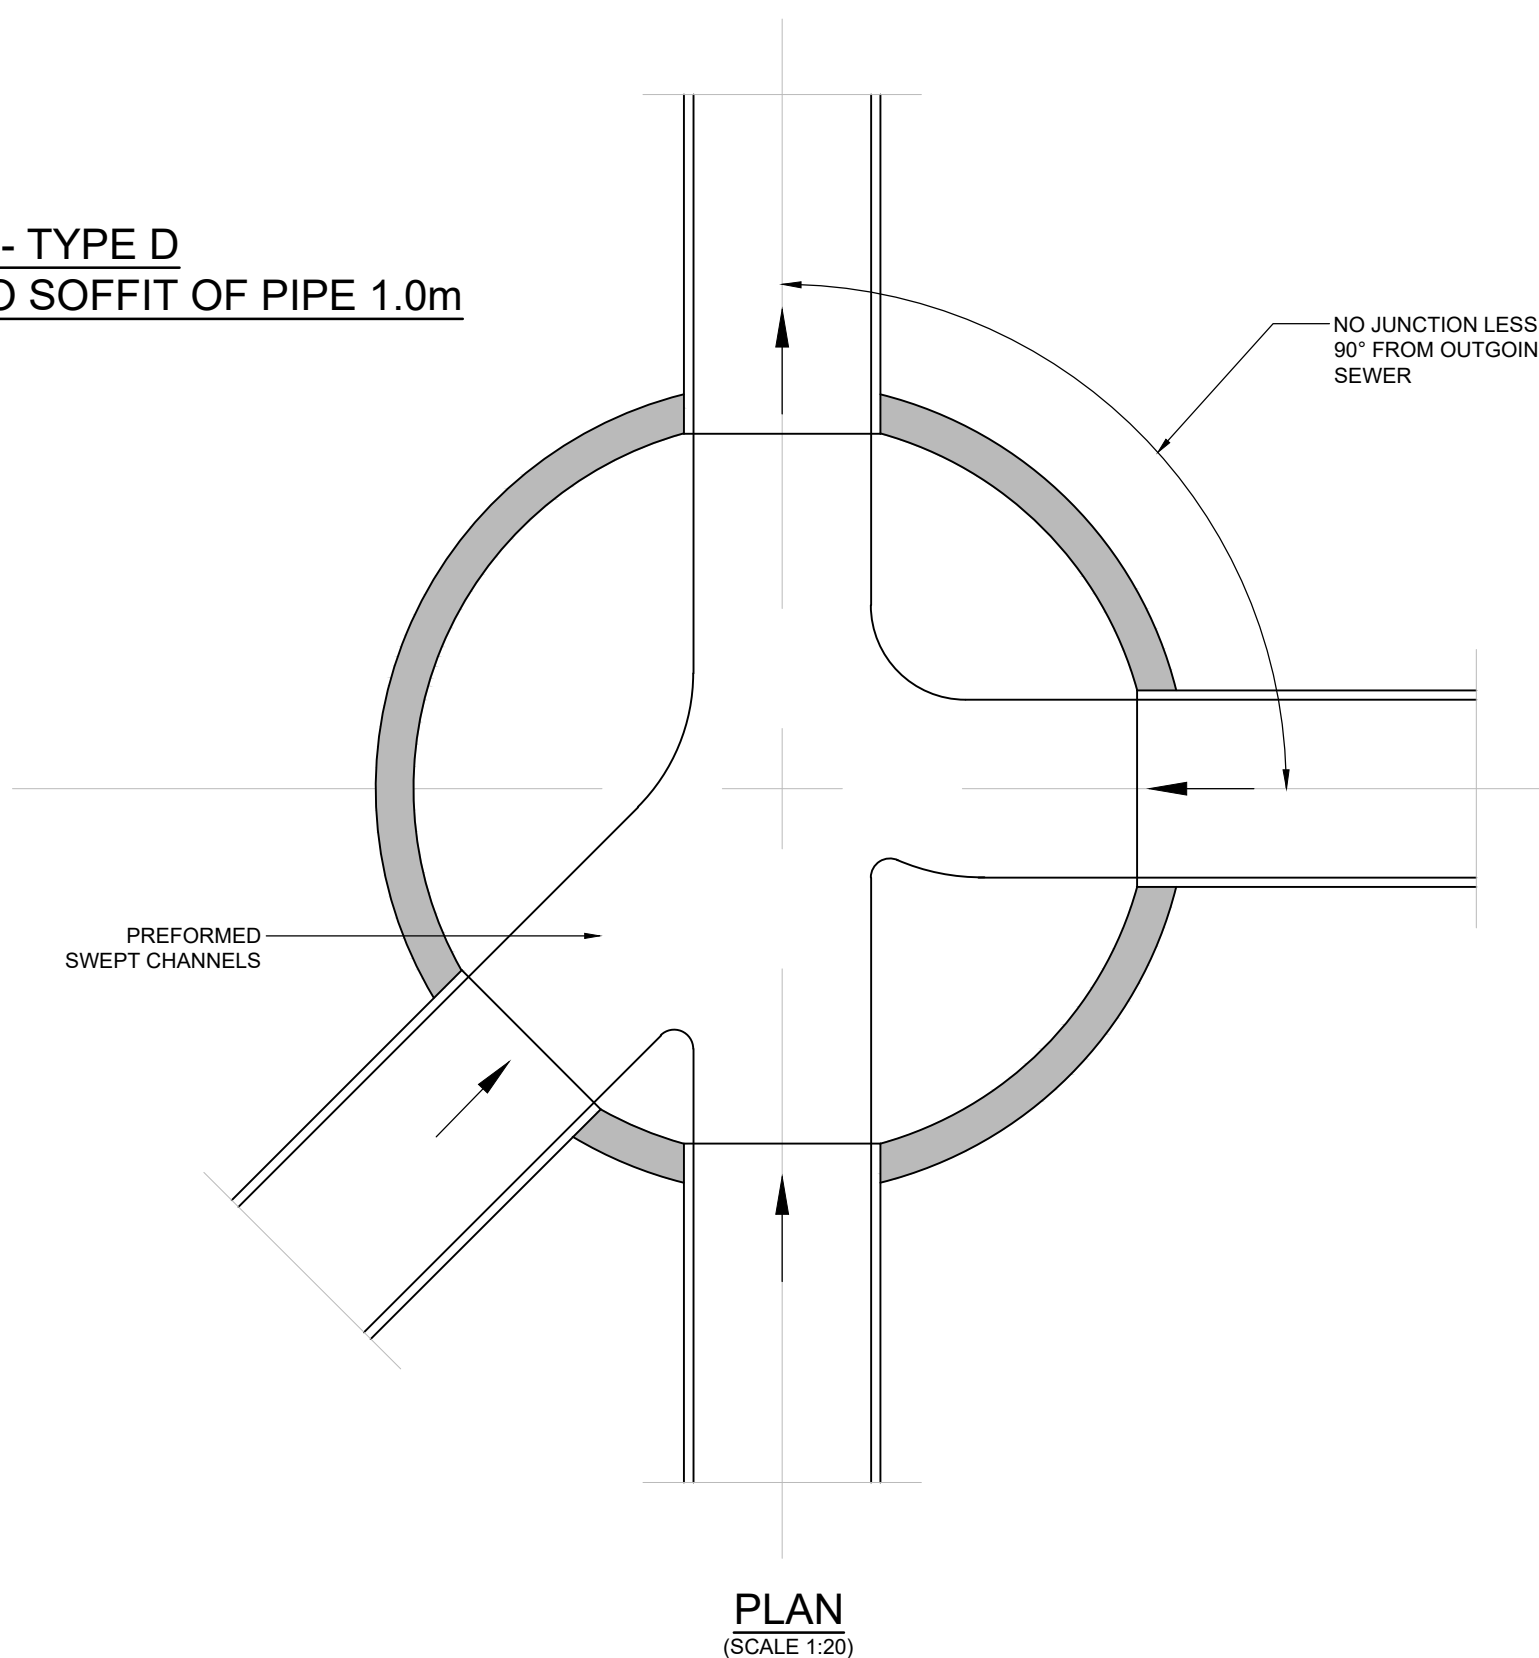

TYPICAL ARRANGEMENT OF PIPE JUNCTIONS WITHIN MANHOLES

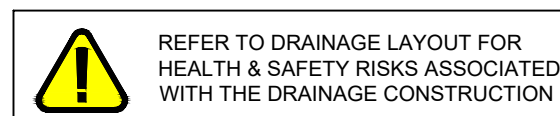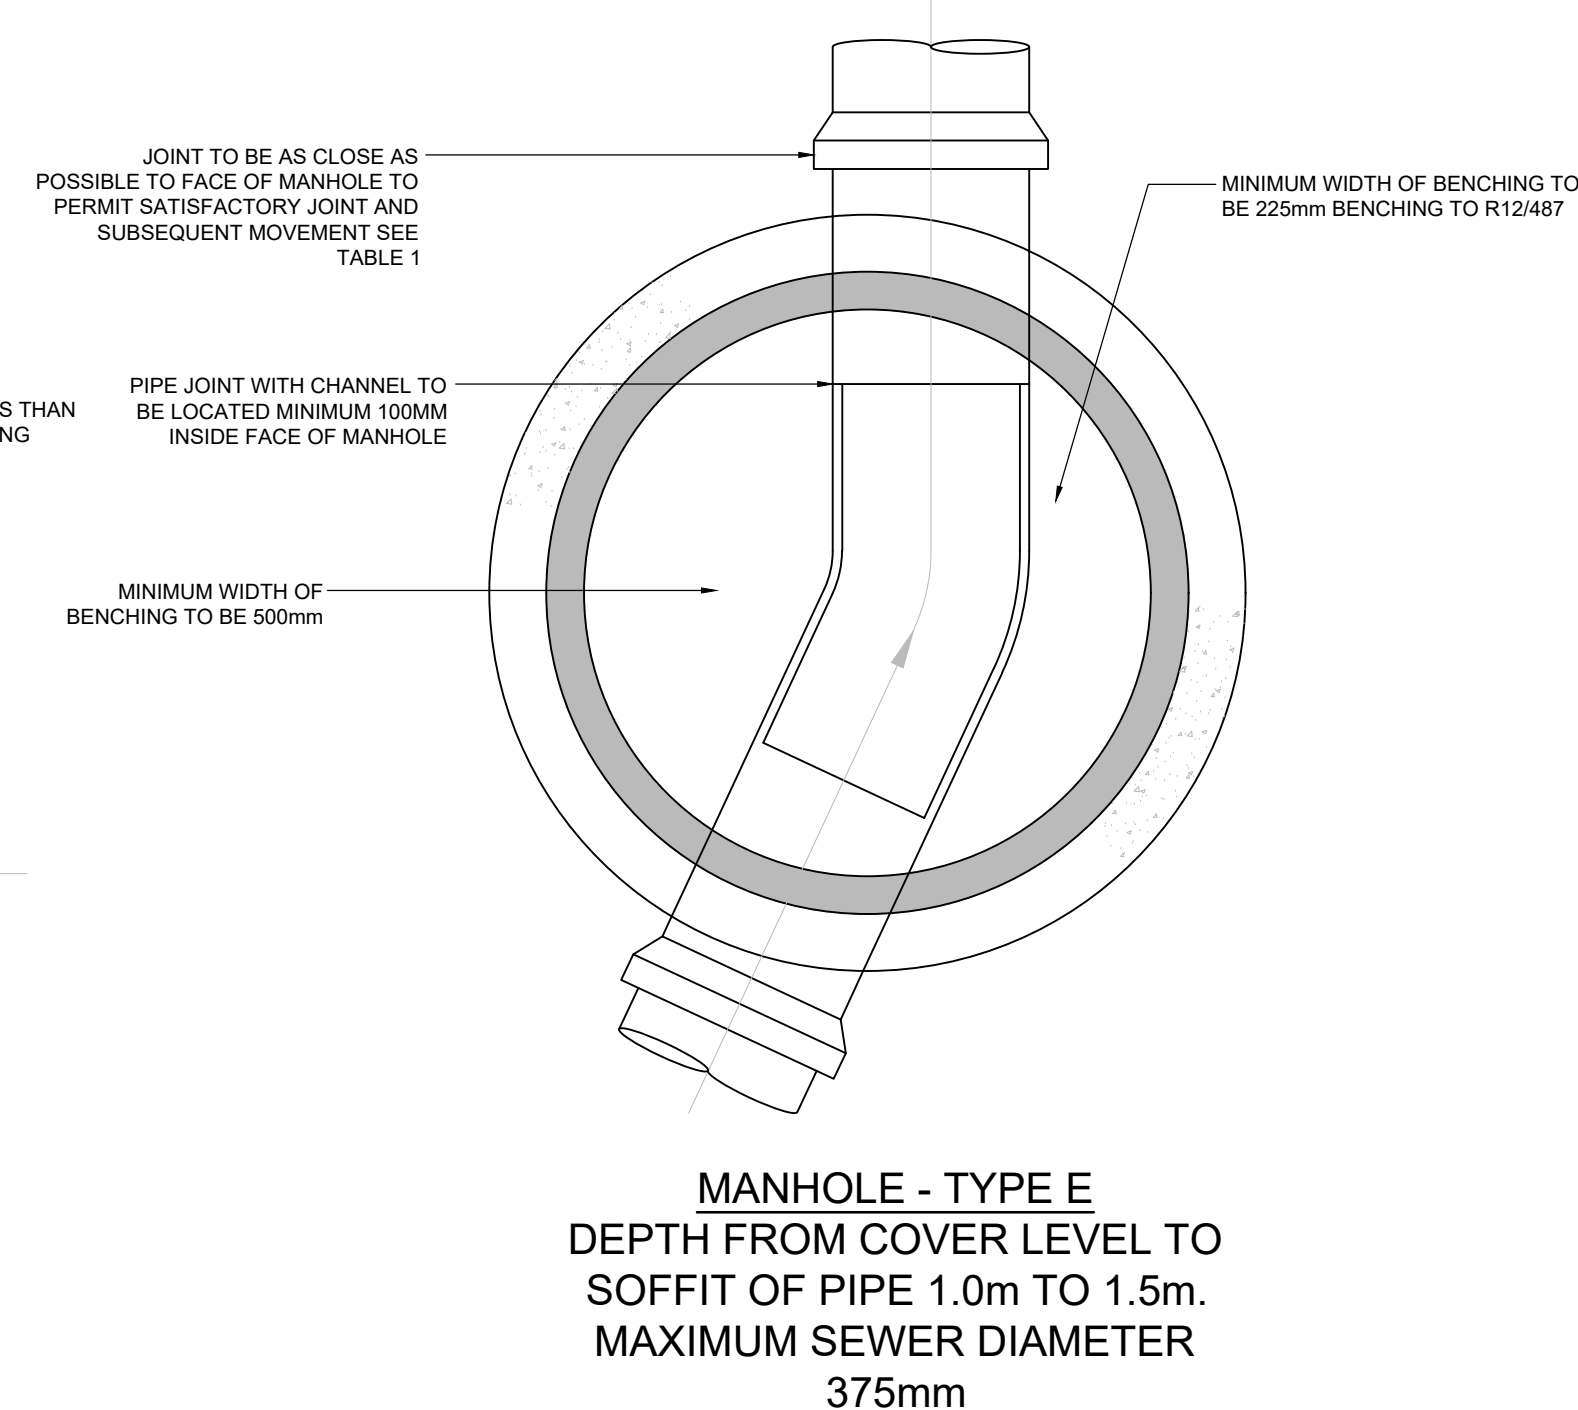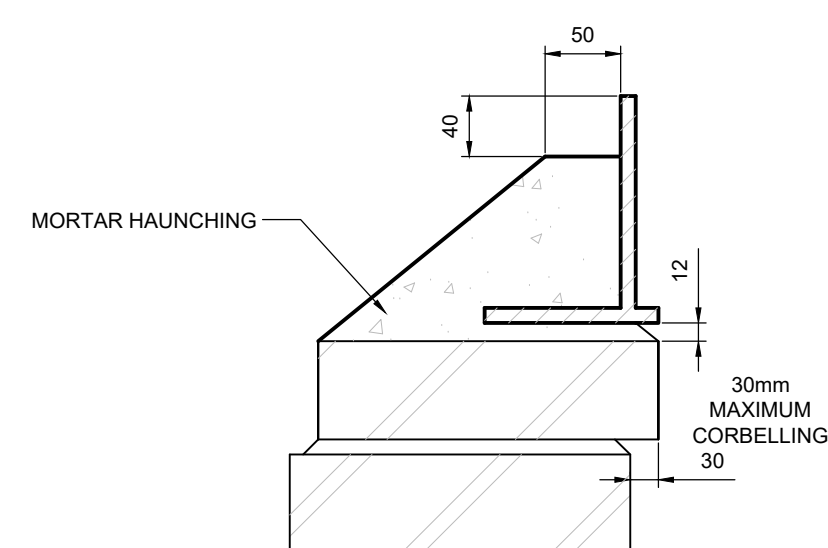

DETAIL A
(SCALE 1:10)

- NOTES:**
- THESE NOTES ARE INTENDED TO AUGMENT DRAWINGS AND SPECIFICATIONS. WHERE CONFLICT OF REQUIREMENTS EXIST THE ORDER OF PRECEDENCE SHALL BE AS SHOWN IN THE SPECIFICATION. OTHERWISE THE STRICTEST PROVISION SHALL GOVERN.
 - THIS DRAWING IS TO BE READ IN CONJUNCTION WITH ALL OTHER RELEVANT ENGINEERS AND ARCHITECTS DRAWINGS.
 - DRAWINGS NOT TO BE SCALED. ALL DIMENSIONS TO BE CHECKED ON SITE BY THE CONTRACTOR. ANY DISCREPANCIES TO BE NOTIFIED TO THE ENGINEER AND FURTHER INSTRUCTIONS OBTAINED BEFORE WORK IS COMMENCED.
 - THE STRUCTURE IS DESIGNED TO BE SELF-SUPPORTING AND STABLE AFTER THE BUILDING IS FULLY COMPLETED. IT IS THE CONTRACTORS SOLE RESPONSIBILITY TO DETERMINE THE ERECTION PROCEDURE AND SEQUENCE AND ENSURE THAT THE BUILDING AND ITS COMPONENTS ARE SAFE DURING ERECTION. THIS INCLUDES THE ADDITION OF WHATEVER TEMPORARY BRACING, GUYS OR TIE-DOWNS WHICH MAY BE NECESSARY, SUCH MATERIAL REMAINING THE THE PROPERTY OF THE CONTRACTOR ON COMPLETION, AND FOR ENSURING THAT THE WORKS AND ANY ADJACENT PROPERTIES ARE SAFE IN THE TEMPORARY CONDITION.

FOR NOTATION REFER TO DRAWING No. 52753-AWP-ZZ-XX-D-C-3700

P01	FIRST ISSUE	16.10.25	KPD	JL	--
Rev	Description	Date	By	Chk	App



www.alanwood.co.uk

Locations:

Hull
Leeds
Lincoln
Scarborough
Sheffield
Stockton-on-Tees
York

Issuing Office:

Scarborough Office
Kingsley House
7 Pickering Road
West Ayton
Scarborough
YO13 9JE

eng@alanwood.co.uk
T. 01723 865484

Project:	YIF, OMYOP DEPOT - MCC - MAULDETH ROAD, MANCHESTER M20 3FG				
Client:	PREMIER MODULAR LIMITED				
Drawing:	TYPICAL DRAINAGE DETAILS SHT3				
Role:	CIVIL ENGINEER				
Drawing Status:	FOR INFORMATION			Suitability Code:	S2
Job. no.	52753	Scale@ A1:	AS NOTED	Rev.	P01
Project Originator Zone Level Type Role Number					
52753 - AWP - ZZ - XX - D - C - 3702					

100mm at A1