



Boundary wall details from Cheetham Hill Road

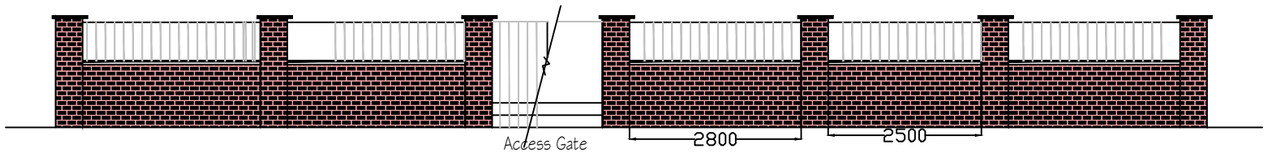

Boundary wall details from Woodlands Road

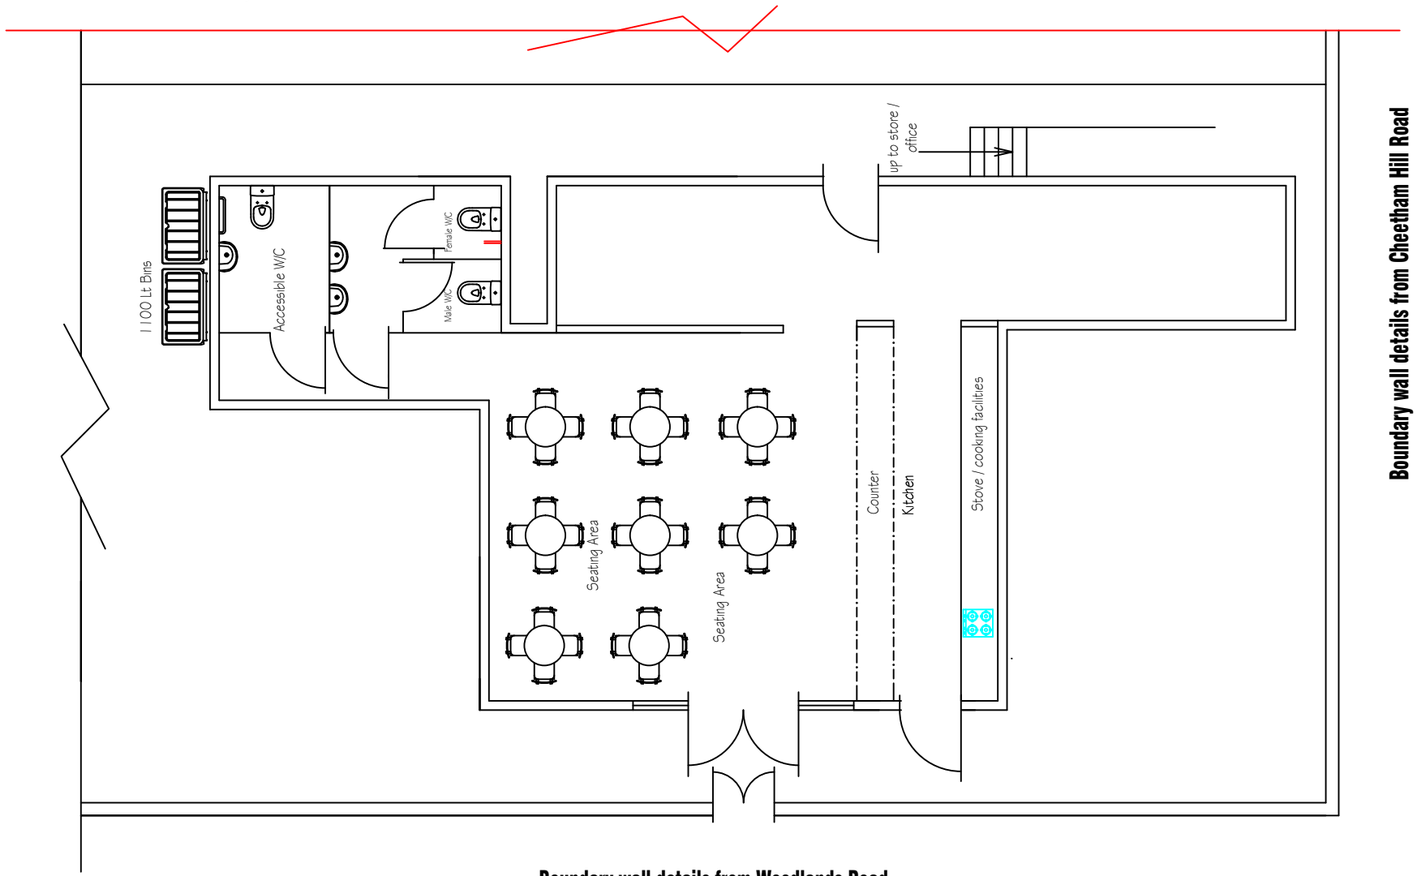

Boundary wall details from Woodlands Road

Boundary wall details from Cheetham Hill Road

H S H
Engineering Design Services Ltd
428 Cheetham Hill Road Cheetham Manchester
M8 9LE. UK 01617956385,07940197 333

project title	Proposed retention of existing two storey, detached portable building to form a cafe (Class E) with outdoor seating area.
client	Mr Shoaib Ahmad
dwg. title	Existing Plan & Boundary Wall Details

dwg.no.	sheet no.	scale.	job no.
06		1:100 @ A3	

2 Woodlands Rd, M/c M8 9LJ

drawn by.	checked by.	approved by.	date
TZ		-	Sept 2025