

Wide Awake Signage Strategy

info@ncstudio.co.uk
@ncstudiodesign
ncstudio.co.uk

The following presentation has been produced to give a considered indicative feel for the visual impact as well as the technical information on construction, materials and dimensions of the signage and wayfinding.

Wide Awake Signage Strategy

Client :
Wide Awake

Location :
Unit L7, Circle Square,
Manchester

Date :
30/05/25

Drawn by :
OH

Revision :
/00

Scale :
N/A

Drawing type : Specification

Do not scale from this drawing. It is the contractors responsibility to report any drawing inaccuracies and request clarification from the design team before proceeding. All measurements are indicative and should be checked on site by individual contractors prior to commencement of construction or procurement of materials or components. This drawing is copyright of NCstudio and may not be copied or reproduced in any form without written prop consent.

NCstudio

info@nochintz.co.uk
@nochintzstudio
nochintz.co.uk

External Visual

Wide Awake
Signage Strategy

Client :
Wide Awake

Location :
Unit L7, Circle Square,
Manchester

Date :
30/05/25

Drawn by :
OH

Revision :
/00

Scale :
1:50

Drawing type :
Specification

Do not scale from this drawing. It is the contractors responsibility to report any drawing inaccuracies and request clarification from the design team before proceeding. All measurements are indicative and should be checked on site by individual contractors prior to commencement of construction or procurement of materials or components. This drawing is copyright of NCstudio and may not be copied or reproduced in any form without written prop consent.



NCstudio

info@nochintz.co.uk
@nochintzstudio
nochintz.co.uk

Elevation Drawing



Signage

- 01 Bus Stop Sign
- 02 Tray Sign

Wide Awake
Signage Strategy

Client :
Wide Awake

Location :
Unit L7, Circle Square,
Manchester

Date :
30/05/25

Drawn by :
OH

Revision :
/00

Scale :
1:50

Drawing type :
Specification

Do not scale from this drawing. It is the contractors responsibility to report any drawing inaccuracies and request clarification from the design team before proceeding. All measurements are indicative and should be checked on site by individual contractors prior to commencement of construction or procurement of materials or components. This drawing is copyright of NCstudio and may not be copied or reproduced in any form without written prop consent.

NCstudio

info@nochintz.co.uk
@nochintzstudio
nochintz.co.uk

01: Bus Stop Sign

Fabricated aluminium projecting sign with 40mm deep returns seamlessly welded with all edges ground and dress welded prior to coating with high grade automotive paint finish to all visable faces. Tray to have stencil cut detail to both faces with 10mm push through opal acrylic. Tray edges are inlaid with cool white LED modules covering the stencil cut detail and set behind for focused light through opal acrylic allowing for face illumination.

Colour Reference:

INTERPON D2525 - YW283F Bronze, matt.

Fixings:

Fixed to building using suitable mechanical fixings for substrate.



Wide Awake
Signage Strategy

Client :
Wide Awake

Location :
Unit L7, Circle Square,
Manchester

Date :
30/05/25

Drawn by :
OH

Revision :
/00

Scale :
1:5

Drawing type :
Specification

Do not scale from this drawing. It is the contractors responsibility to report any drawing inaccuracies and request clarification from the design team before proceeding. All measurements are indicative and should be checked on site by individual contractors prior to commencement of construction or procurement of materials or components. This drawing is copyright of NCstudio and may not be copied or reproduced in any form without written prop consent.

NCstudio


info@nochintz.co.uk
@nochintzstudio
nochintz.co.uk

02: Tray Sign

Fabricated aluminium tray with 30mm deep returns seamlessly welded with all edges ground and dress welded prior to coating with high grade automotive paint finish to all visible faces. Logo to be built up aluminium letters with 30mm returns. Returns to be coated with automotive grade quality paint finish in black. Letters to have embedded ultraefficient LED modules facing the front in cold white. 5mm opal acrylic lenses are to be used to ensure light is evenly distributed and remove spotting.

Colour Reference:
INTERPON D2525 - YW283F Bronze, matt

Fixings:
Mechanically fixed to building using a bespoke metal framework allowing side fixings for the sign tray.
(Final fixing specifications subject to site survey)

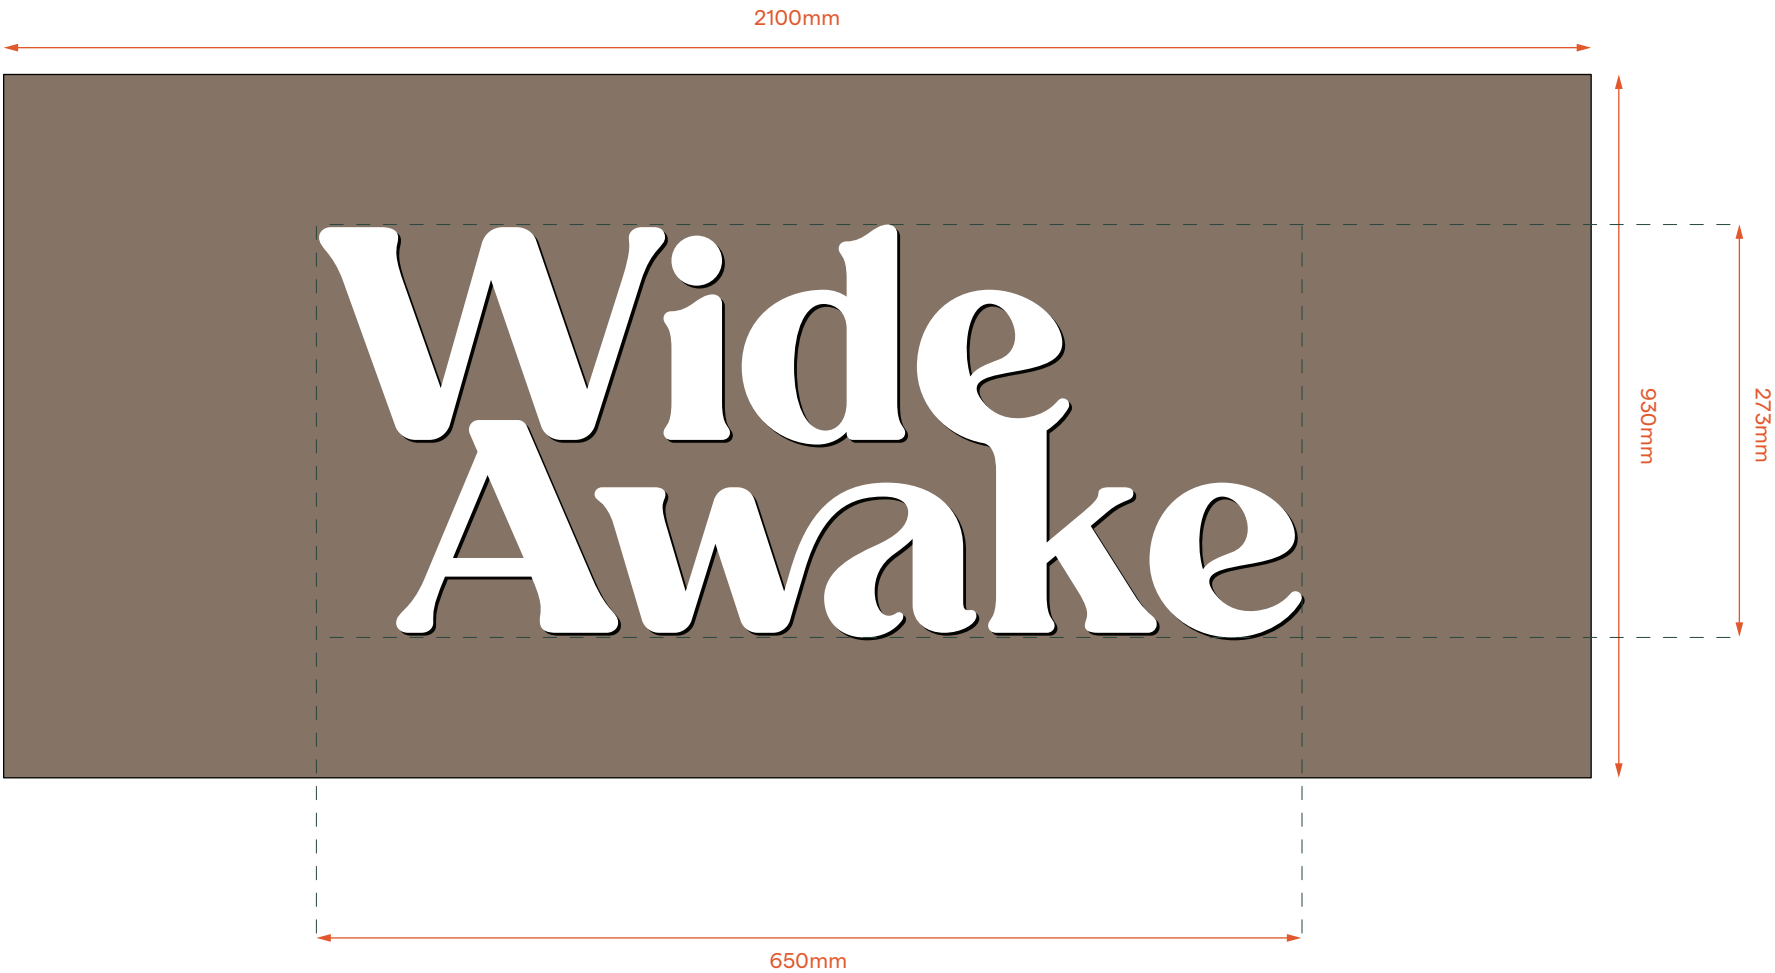

Wide Awake
Signage Strategy

Client :
Wide Awake

Location :
Unit L7, Circle Square,
Manchester

Date :
30/05/25

Drawn by :
OH

Revision :
/00

Scale :
1:10

Drawing type :
Specification

Do not scale from this drawing. It is the contractors responsibility to report any drawing inaccuracies and request clarification from the design team before proceeding. All measurements are indicative and should be checked on site by individual contractors prior to commencement of construction or procurement of materials or components. This drawing is copyright of NCstudio and may not be copied or reproduced in any form without written prop consent.

NCstudio

info@nochintz.co.uk
@nochintzstudio
nochintz.co.uk