




VISUAL SCALE 1:100 @ A3

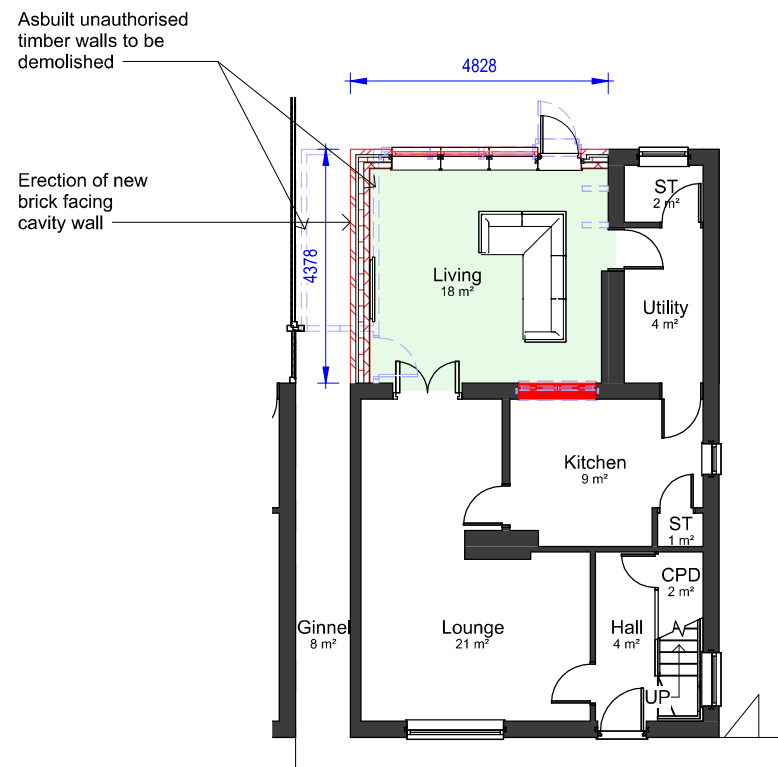

00-P-Ground Floor
1 : 100

COPYRIGHT © ALL RIGHTS RESERVED BY ARCHITEK BDC LTD. DRAWING INDICATES DESIGN INTENT ONLY, NOT TO BE USED FOR CONSTRUCTION UNLESS STATED SO. TO BE READ IN CONJUNCTION WITH OTHER DRAWINGS OR SPECIFICATION WHERE PROVIDED.

ARCHITEK
BUILDING DESIGN CONSULTANCY

0161 511 8479

vikas@architek.uk
916 Stockport Road, Levenshulme, Manchester, M19 3AB

No.	Description	Date
P1	Issue to Planning	15.09.2025
P2	Issue to Planning with amendments	24.11.2025

PROJECT		ADDRESS	CLIENT		
Erection of a single storey rear extension following demolition of the existing timber structure		280 Greenbrow Road, Baguley Manchester M23 2UF	Shan Jose		
			Date 25.09.2025	Project number 1452	Scale (@ A3) 1 : 100
Manchester City Council	PURPOSE OF ISSUE Planning	SHEET	DRAWING NUMBER		REV
			A104		P2