


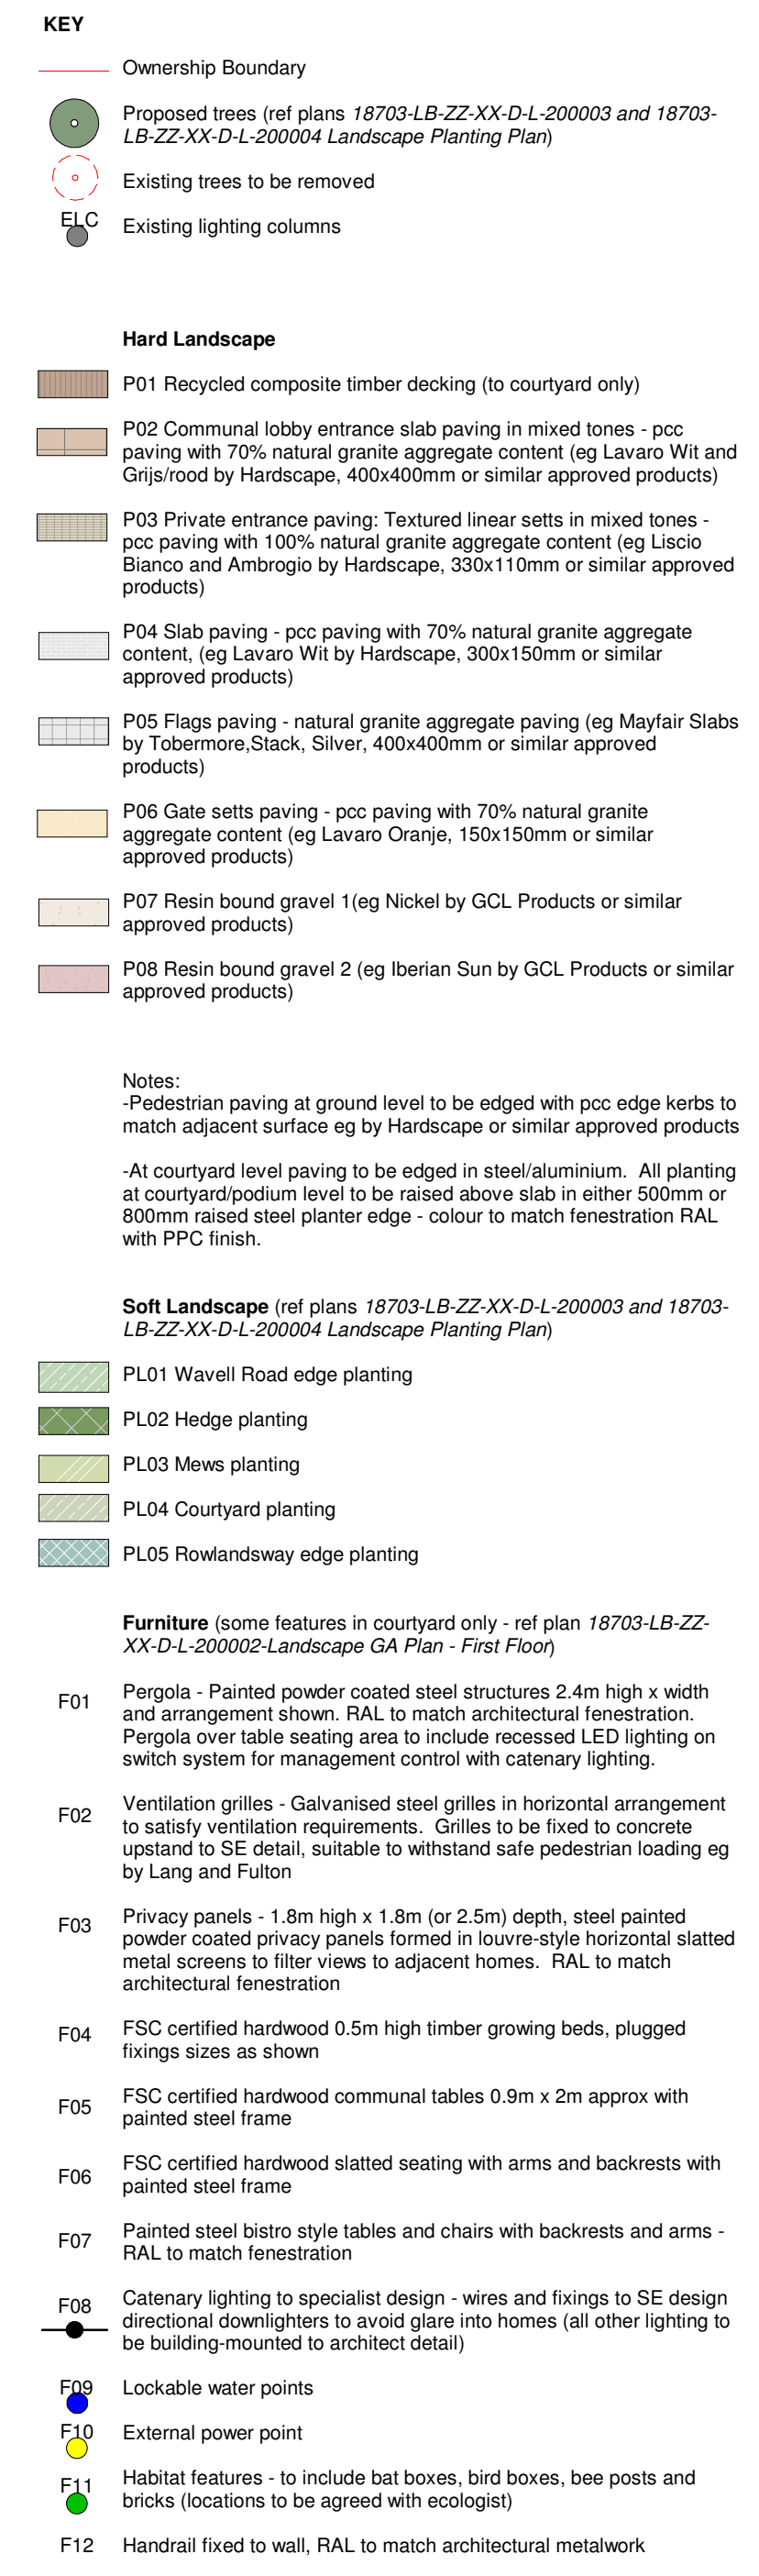

- ## Notes
1. Do not scale this drawing.
 2. All dimensions must be checked on site and any discrepancies verified with the architect.
 3. Unless shown otherwise, all dimensions are to structural surfaces.
 4. Drawing to be read with all other issued information. Any discrepancies to be brought to the attention of the architect.
 5. This drawing is the copyright of Levitt Bernstein and may not be copied, altered or reproduced in any form, or passed to a third party without license or written consent.
 6. This document is prepared for the sole use of Wythevaire Community Housing Group & Muse Architects. No liability to any other persons is accepted by Levitt Bernstein. Levitt Bernstein accepts no liability for use of this drawing by parties other than the party for whom it was prepared or for purposes other than those for which it was prepared.
 7. Unless indicated otherwise, all Structural and MEPH information shown in this architectural drawing has been designed and modelled by the relevant consultants, who have complete design responsibility for those elements.

This is not a construction drawing, it is unsuitable for the purpose of construction and must on no account be used as such.

C01	21/11/25	FINAL PLANNING ISSUE	DM
P02	06/11/25	PLANNING ISSUE	YD/KD
P01	31/10/25	DRAFT - Planning issue	YD/KD
Rev	Date	Description	Drawn / Checked

Project name

Alpha House
3995B

Drawing number	Rev
----------------	-----

Drawing

Landscape GA Plan - Ground Floor

Purpose of issue

Planning Submission

Scale
1 : 200 @ A1

First issue date
31/10/25

Client
Wythenshawe Community Housing
Group & Muse Places

Levitt Bernstein
levittbernstein.co.uk