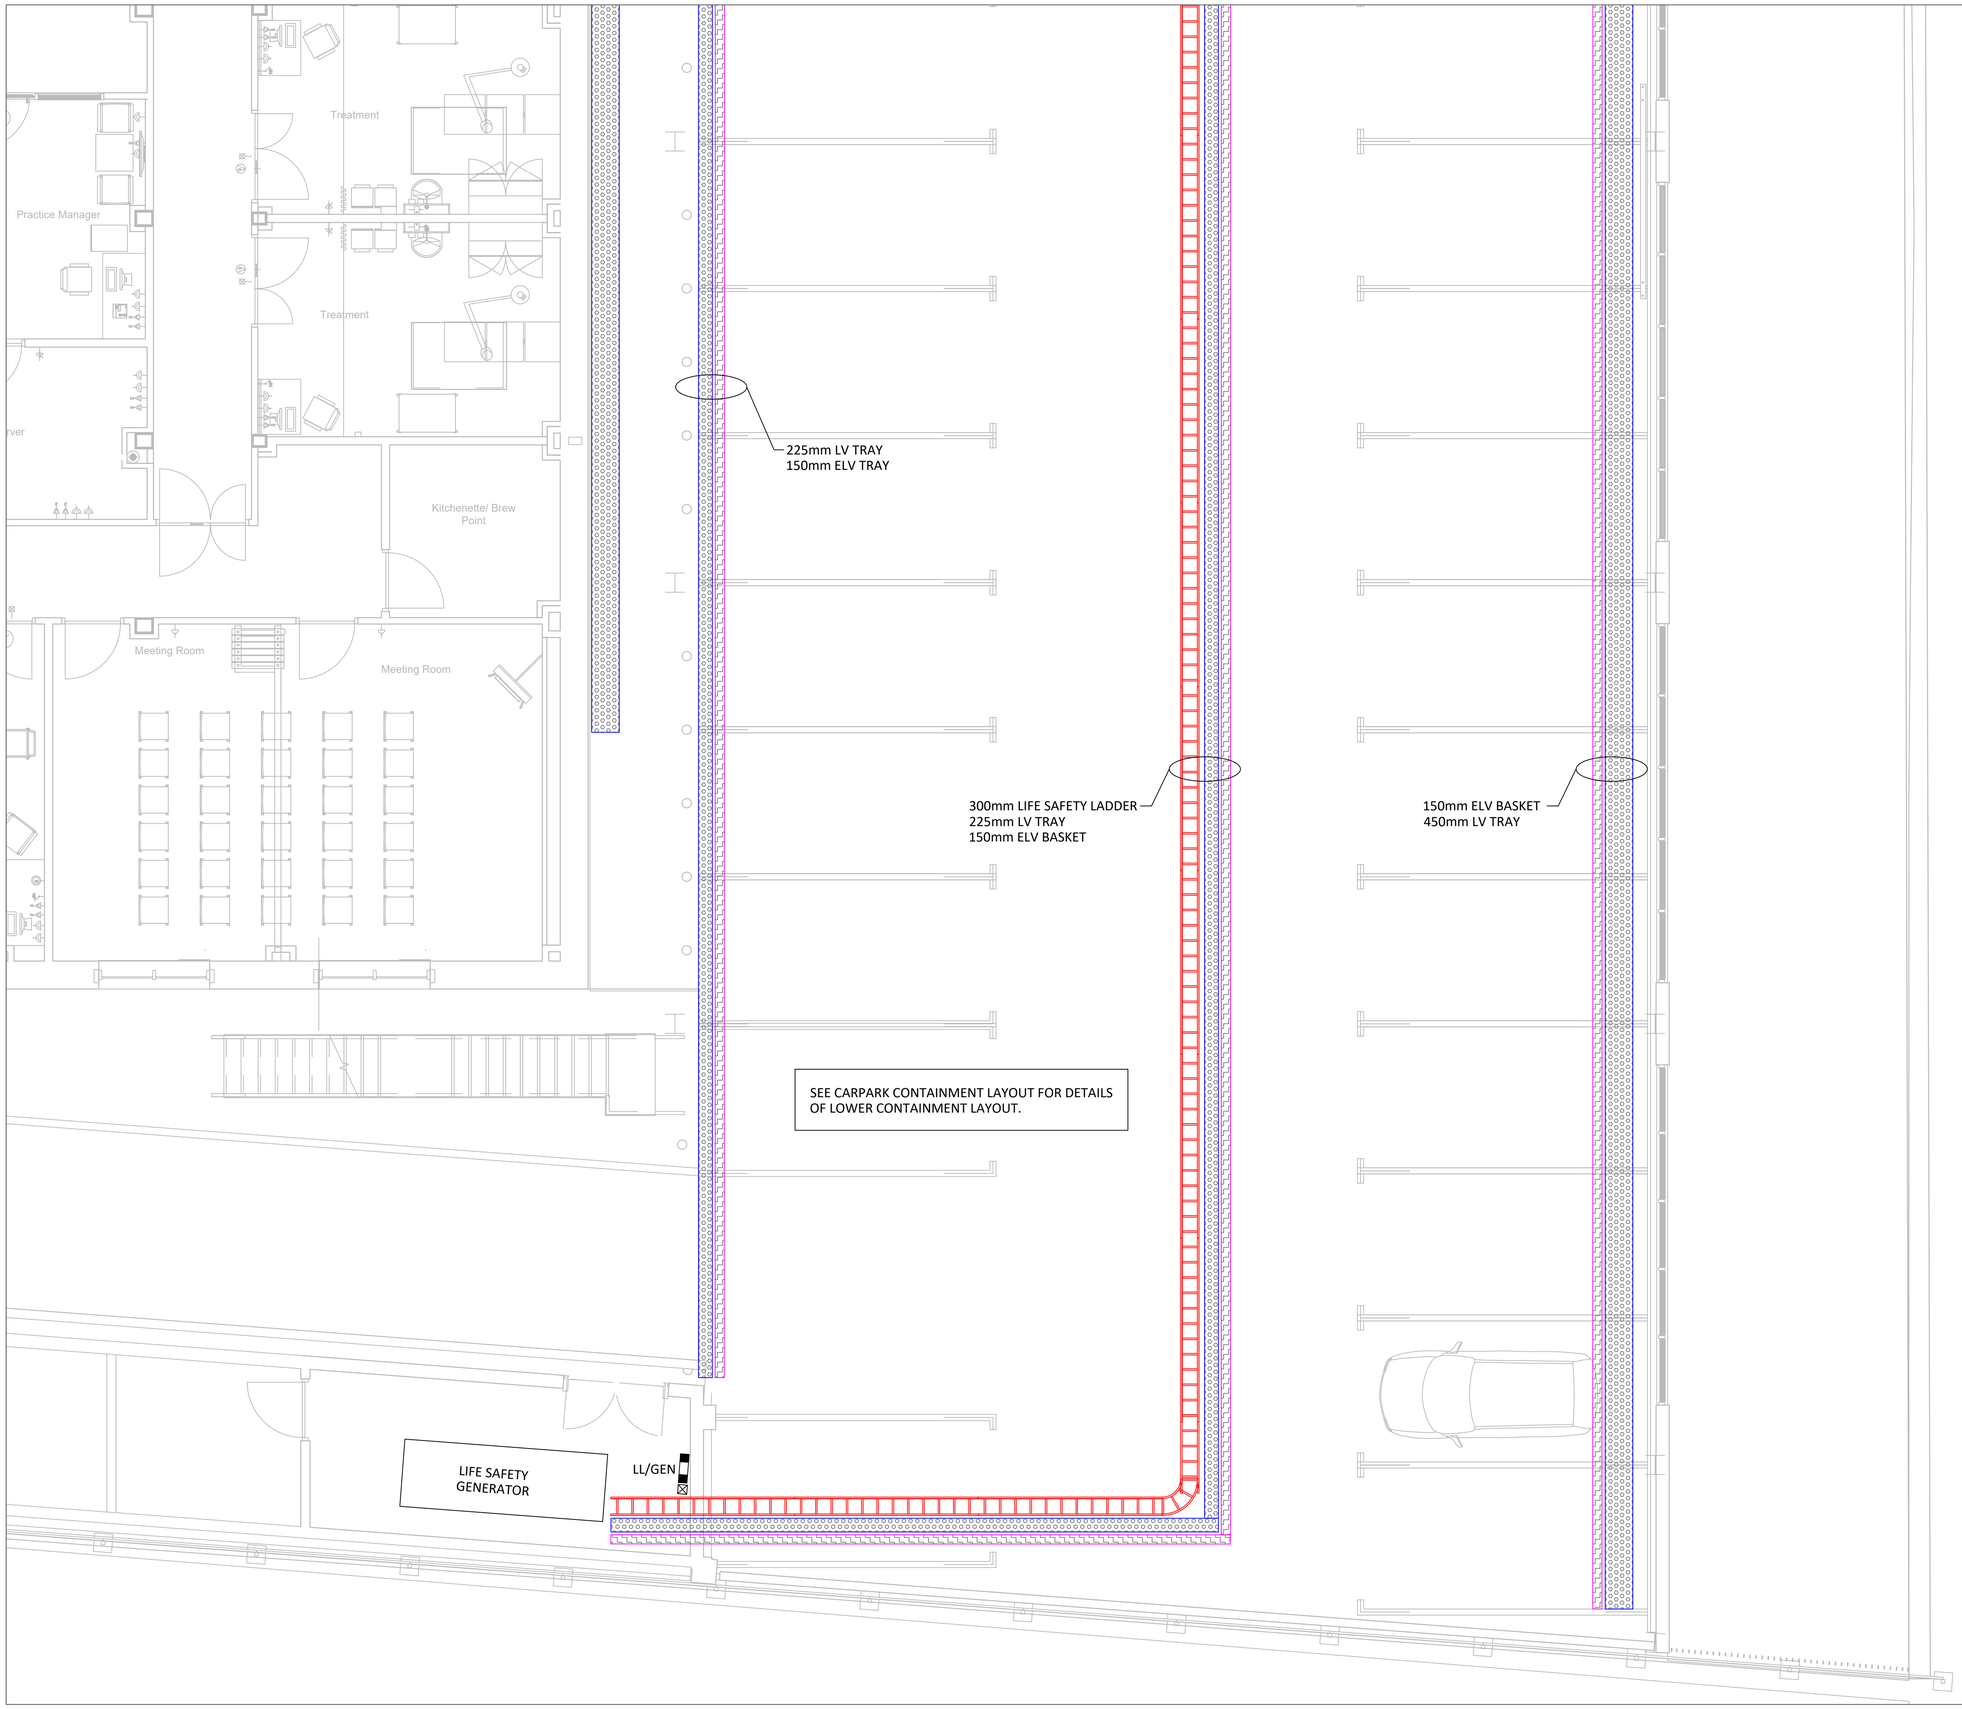


© Copyright in the drawing is the property of Prana Engineering Ltd.
It must not be reproduced, amended, used in any way without the express written consent of a Director of Prana Engineering Ltd.

This drawing is for information only and shall not be used for construction purposes.

Any drawing issued as "Construction Issue" is done so to confirm the basis on which the contractor shall provide their own working drawings.

All dimensions are in mm unless stated otherwise.

The information on this drawing shall be read in conjunction with any relevant associated specifications.

NOTES

1. SUB MAIN CABLING FROM CABLE TRAY TO FINAL CONSUMER UNIT POSITIONS TO BE CLIPPED DIRECT TO BUILDING FABRIC.
2. REFER TO TYPICAL APARTMENT LAYOUTS FOR FINAL CONSUMER UNIT POSITIONS.
3. FIRE STOPPING TO BE INSTALLED WHERE SERVICES PENETRATE FIRE COMPARTMENTS.
4. ALL CONTAINMENT SHALL BE SUSPENDED WITH UNISTRUT FRAMEWORK.

CONTAINMENT LEGEND

- CABLE TRAY FOR SUB MAINS CABLING WITHIN CEILING VOID.
- CABLE BASKET FOR ELV CABLING WITHIN CEILING VOID.
- CABLE BASKET FOR LV LIGHTING AND POWER & DATA CABLING WITHIN CEILING VOID.
- CABLE BASKET FOR FIRE ALARM CABLING WITHIN CEILING VOID
- TP&N DISTRIBUTION BOARD.
- SP&N DISTRIBUTION BOARD.
- C/O — AUTOMATIC CHANGEOVER SWITCH FOR SECONDARY SUPPLY

REV	DESCRIPTION	DESN	CHKD	DATE
C	CONTRACT ISSUE	J.H.	M.R.	06.06.25

PRANA
BUILDING SERVICES CONSULTANCY

CLIENT
Bridgestone

PROJECT
DIDSBURY POINT RESIDENTIAL

TITLE
ELECTRICAL SERVICES
GROUND FLOOR CARPARK
CONTAINMENT LAYOUT

SCALE	ORIGINAL SIZE	DATE
1:100	A1	OCT 2024
DRAWN	DESIGNED	CHECKED
J.H.	J.H.	M.R.

DRAWING NUMBER: J23019-PRA-00-E-6402
REVISION: C