




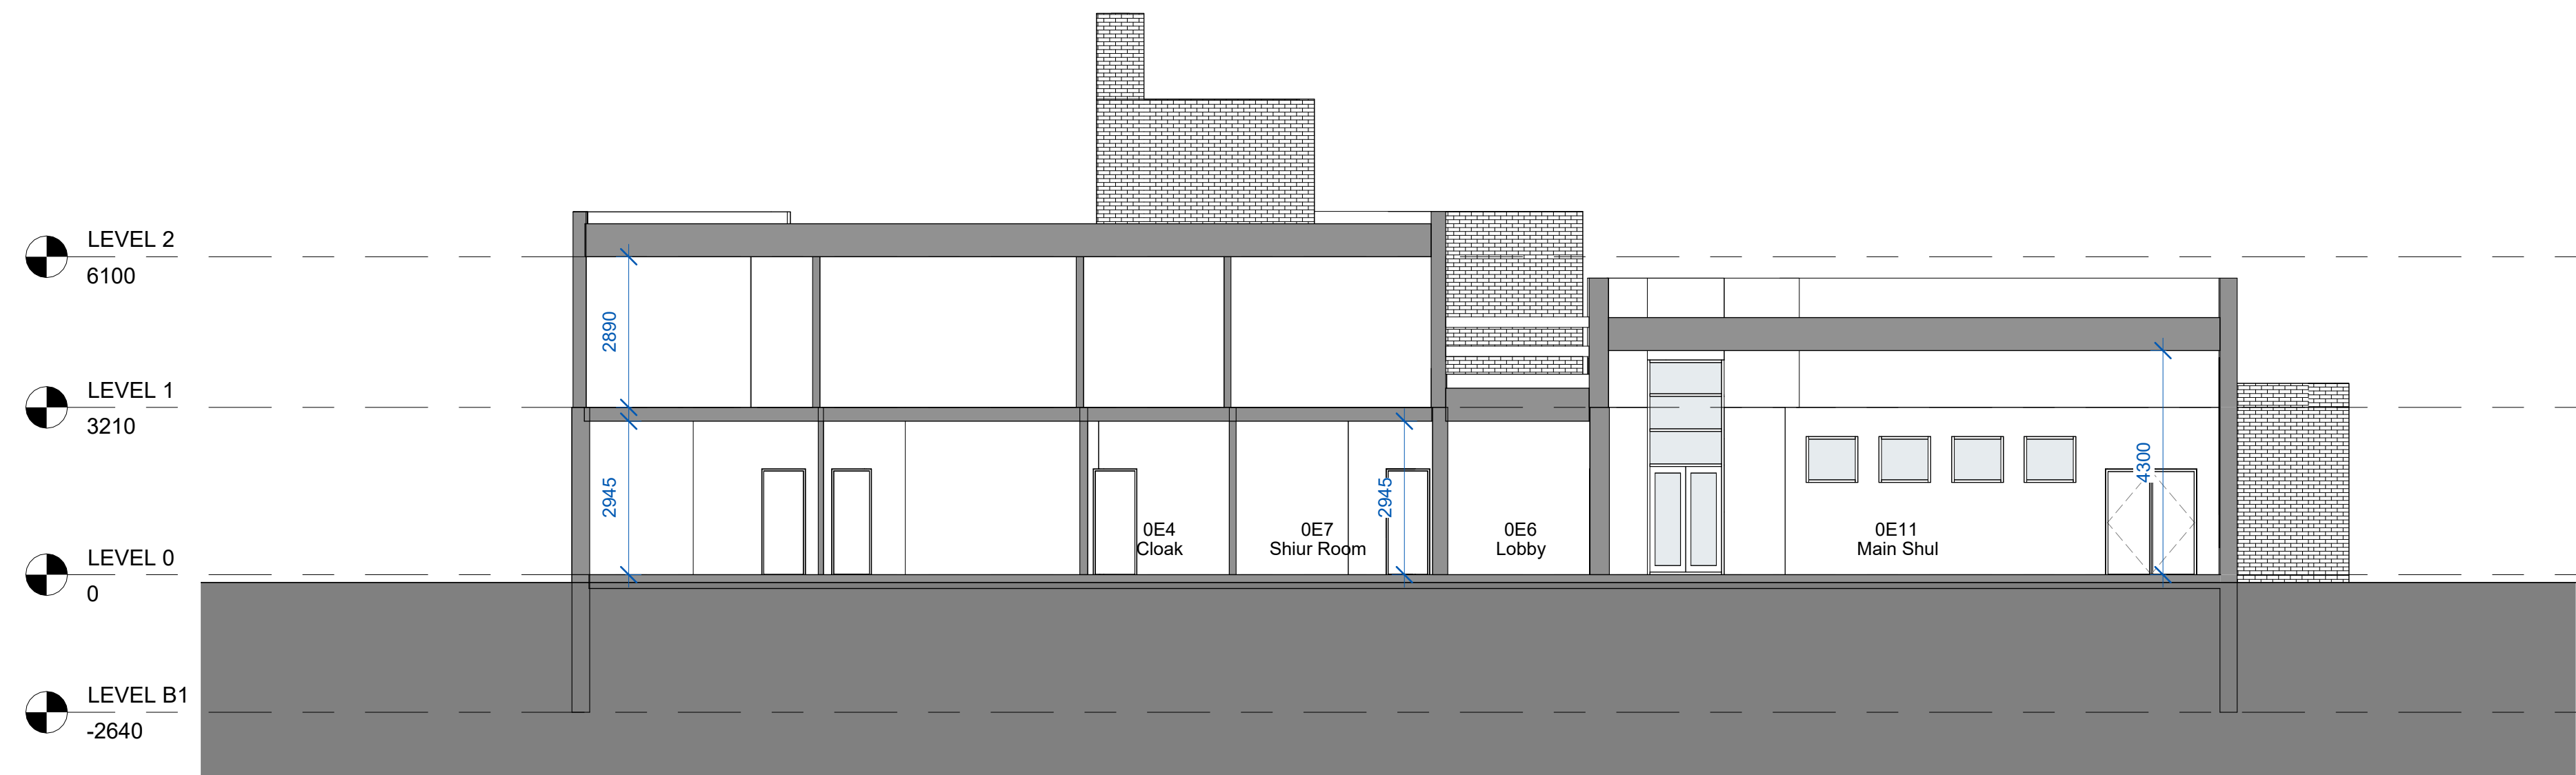



1 Cross Section - Existing
1 : 100

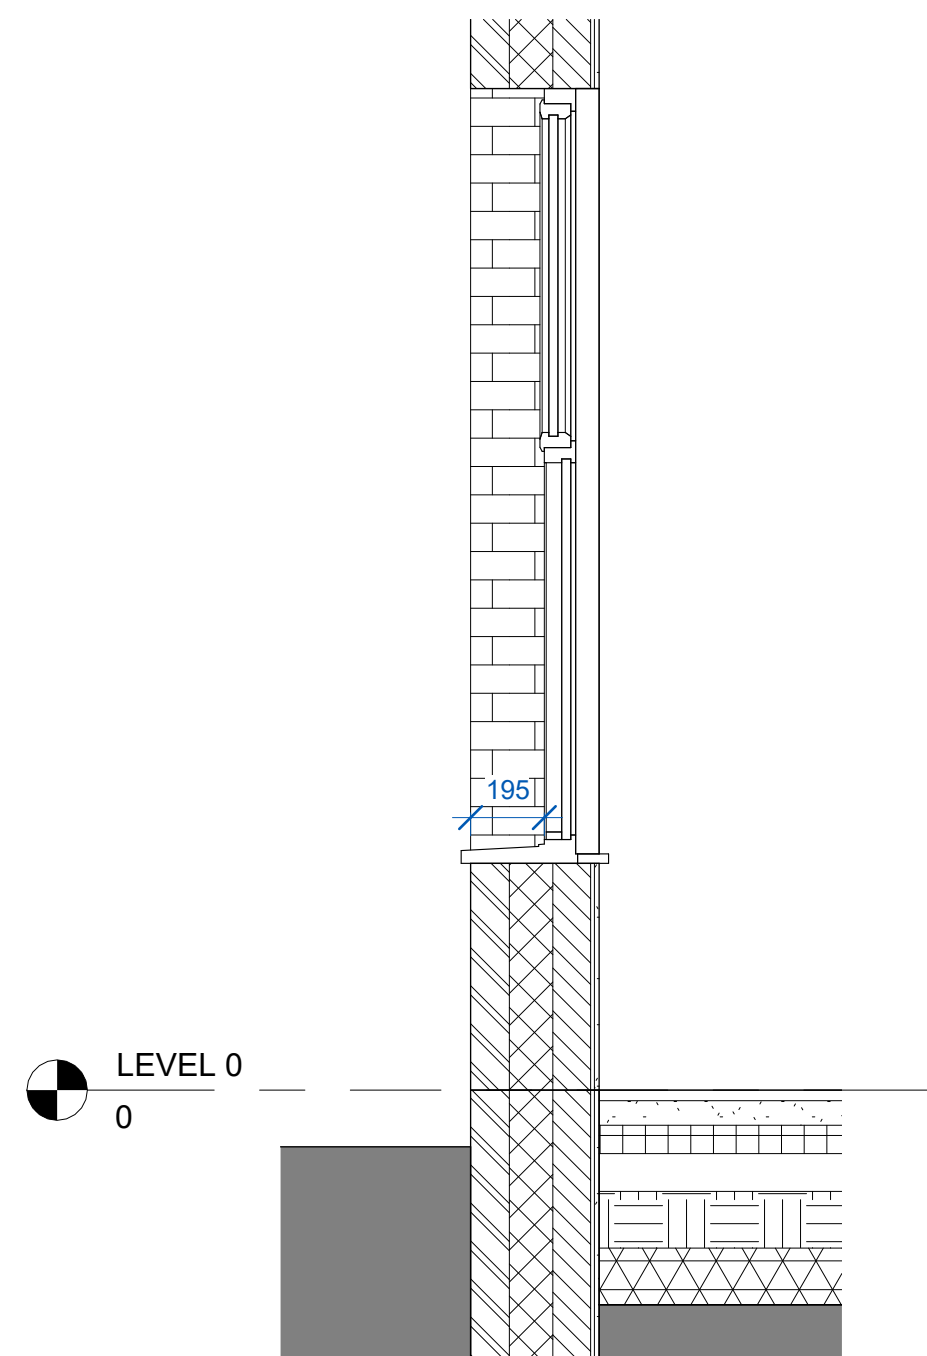

3 Proposed Window Detail
1 : 20

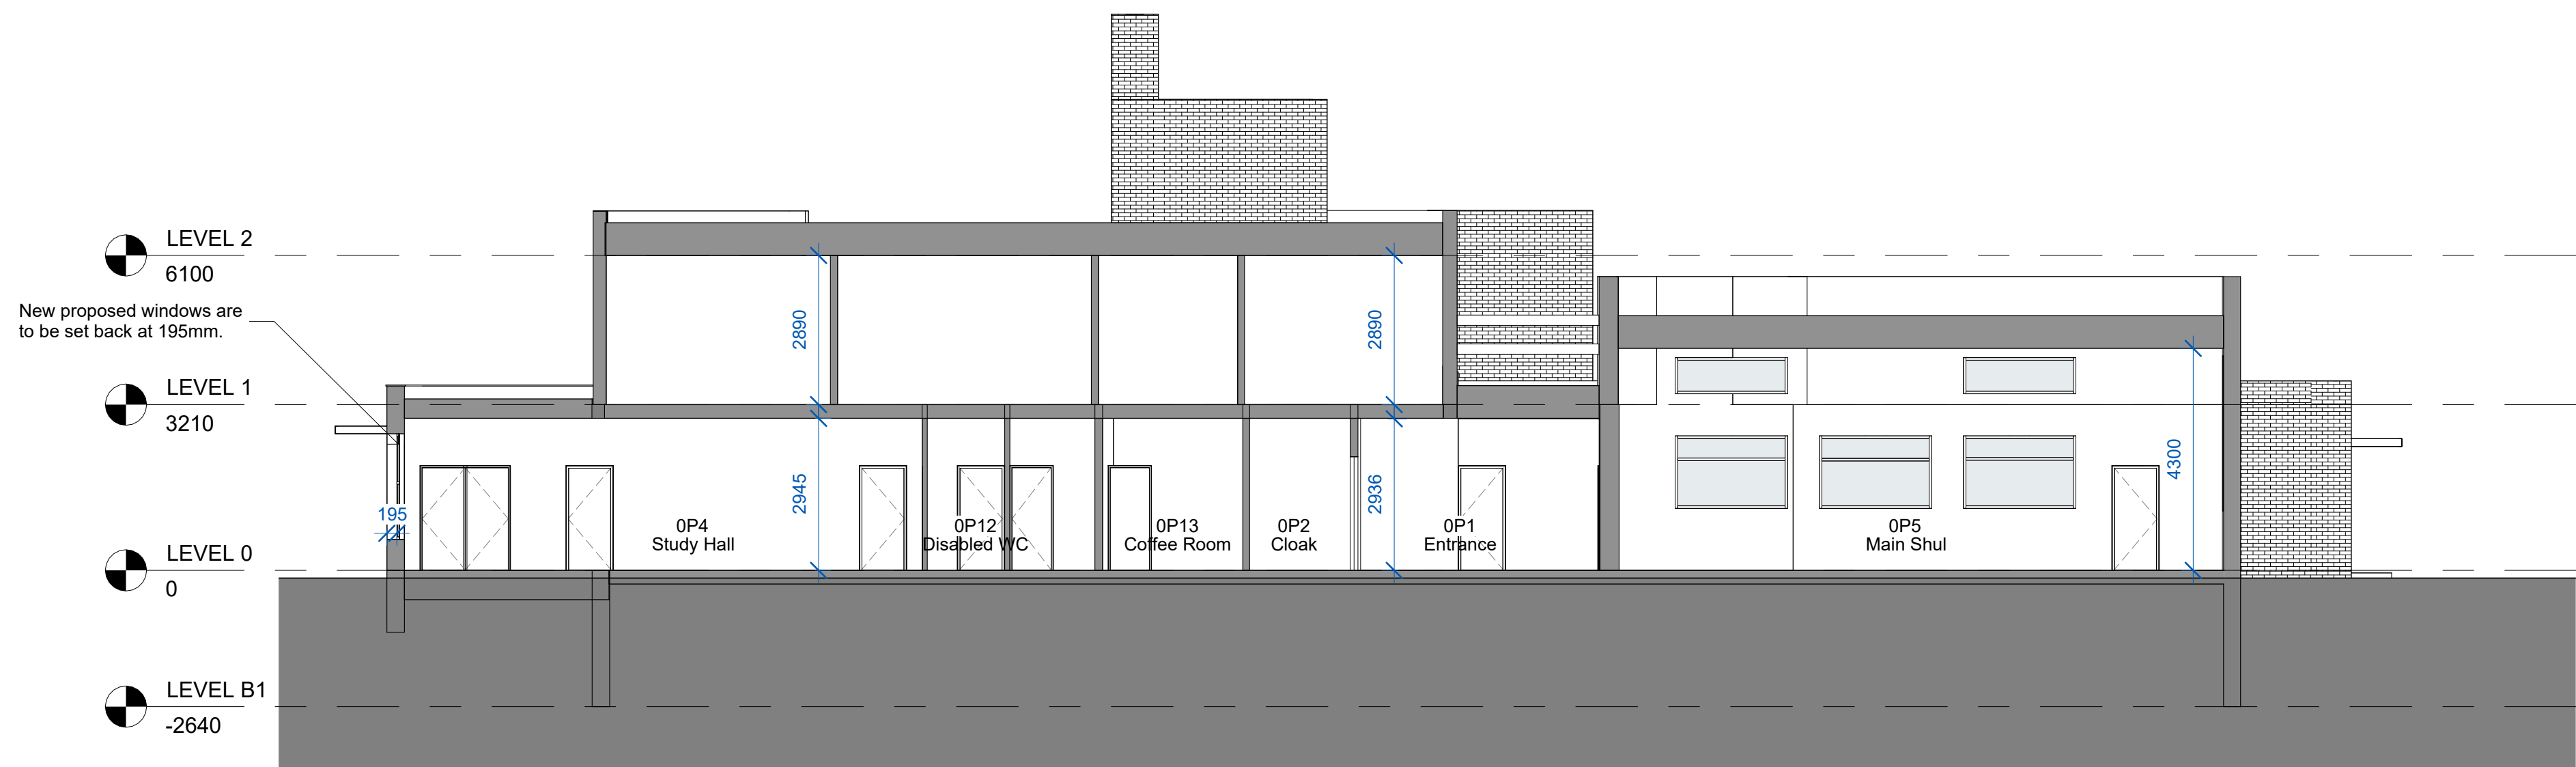

2 Cross Section - Proposed
1 : 100

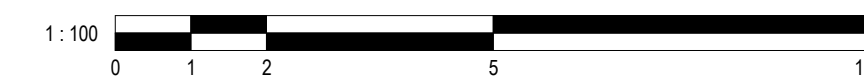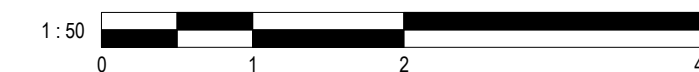

2	Revised - Window Detail	20/01/2026	JB
1	Revised - Planning	13/01/2026	JB
No.	Description	Date	Initial

PROJECT Manchester Kollel		
TITLE Existing and Proposed Cross Sections		
STATUS DESIGN		
DRAWN BY JB	DATE 25/11/2025	SCALE (@ A1) As indicated
PROJECT NUMBER GSS24014.3	DRAWING NUMBER 005	REV 2
GOLD SKETCH S T U D I O S www.goldsketch.co.uk info@goldsketch.co.uk 0161 792 9595		
NOTES © COPYRIGHT - ALL RIGHTS RESERVED. THIS DRAWING SHALL NOT BE REPRODUCED WITHOUT PRIOR WRITTEN CONSENT. DRAWING TO BE USED FOR THE STATUS INDICATED ONLY. ALL DIMENSIONS AND SETTING OUT SHALL BE CHECKED AND CONFIRMED ON SITE. ANY DISCREPANCIES TO BE REPORTED TO THE ARCHITECT IMMEDIATELY. THIS DRAWING IS THE PROPERTY OF GOLD SKETCH. ALL DIMENSIONS AND MATERIALS TO BE IN ACCORDANCE WITH CURRENT BUILDING REGULATIONS, RELEVANT CODES OF PRACTICE AND BRITISH STANDARDS. ALL DIMENSIONS ARE IN MILLIMETRES UNLESS OTHERWISE STATED.		